


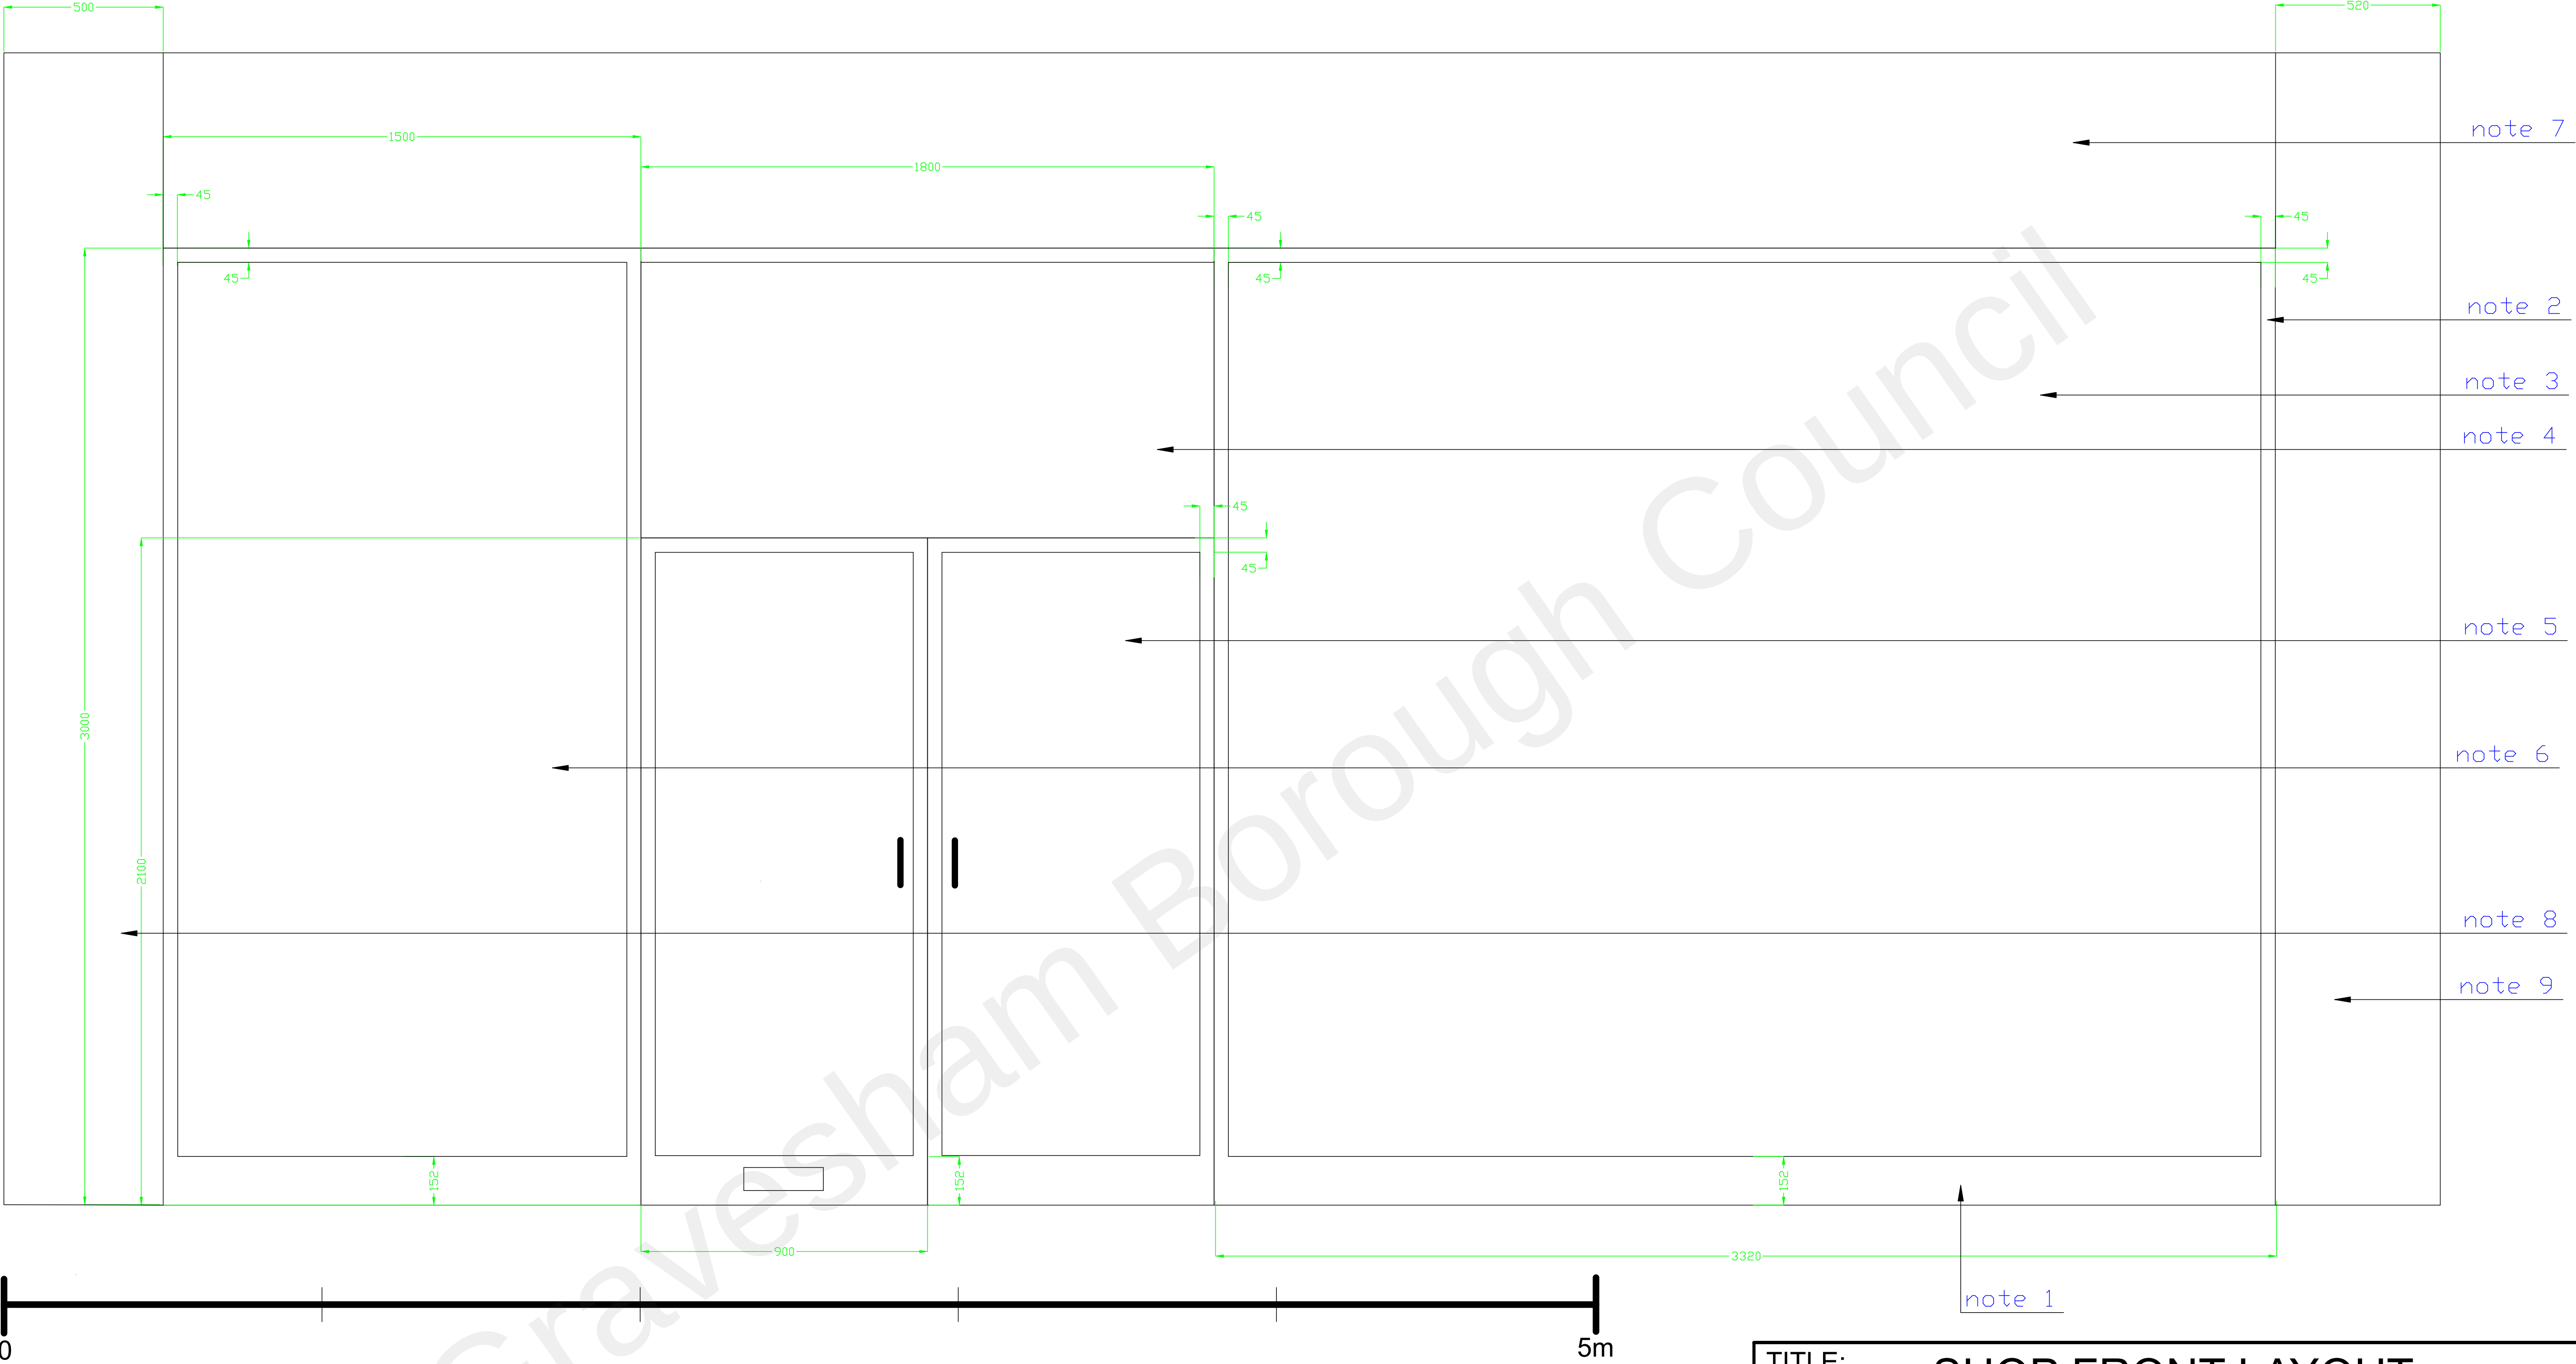

Notes:

- 1. Lower frame: 152mm above ground (152mmx100mm), made from aluminium and black in colour.
 - 2. Side and top frame: 45mmx100mm, made from aluminium and black in colour.
 - 3. Right glass plane: 2900mmx3320mm, and 8.8mm thick laminated glass.
 - 4. Glass panel above doors: 900mmx1800mm, 8.8mm thick laminated glass.
 - 5. Double doors: each door will be 2100mmx900mm. There will NOT be a step required to enter the premises.
 - 6. Left glass panel: 2900mmx1500mm, and 8.8mm thick laminated glass.
 - 7. Signage.
 - 8. Fascia towards Charrington Pub to remain the same.
 - 9. Fascia towards Barber Kent 2 to remain the same.
- *all measurements shown in green are in millimetres

TITLE: SHOP FRONT LAYOUT			
SITE LOCATION: 1&2 Darnley RD Gravesend, Kent DA11 0RU			
Date: 21/11/21	Scale: 1:10 @ A1	Drawn By: Ali Hassan	Checked
Project Number: AH001GKENT		Sheet 1 OF 1	
REV: V1.0	Status:	For Approval	