



ⓑ Balance Beam (Playdale Ref:BBS/S or similar approved)



Net Bridge (Playdale Ref:NBR/S or similar approved)




Ⓕ Steel and timber seat (Playdale Rusland Seat Ref: F or similar approved)



Ⓜ 1m high bow top steel fence, colour: black
(Playdale Ref: BOWFENCE or similar approved)



Ⓚ Play Markings - Hopscotch

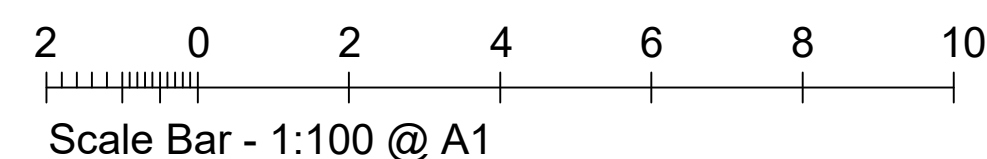


-  Proposed trees
-  Proposed shrub planting beds
-  Specimen plants
-  Amenity turf
-  Proposed hedgerows
-  Proposed fence
-  Red asphalt concrete
to match footways
(see Civil Engineer details)
-  Buff asphalt concrete
(see Civil Engineer details)

Shrubs		Height	Diameter	Pot Size	Specification	Density
1 No.	<i>Abelia</i> 'Edward Goucher'	40-60cm		10L	Bushy:5 brks:C	Counted
40 No.	<i>Aucuba japonica</i> 'Rozannie'	30-40cm		3L	Bushy:3 brks:C	3/m
120 No	<i>Carolinia</i>	60-80cm		3L	1+1 : Transplant: BR	0.4mtr Double Stg. 0.4m offset
6 No.	<i>Carpinus wilsoniana</i> 'Forest Blue'	20-30cm		3L	Bushy:3 brks:C	3/m2
6 No.	<i>Cornus sanguinea</i> 'Midwinter Fire'	60-80cm		5L	Branched :5 brks:C	Counted
1 No.	<i>Hebe</i> 'Great Orme'	40-60cm		10L	Branched :7 brks:C	Counted
5 No.	<i>Hebe</i> 'Sapphire'	20-30cm		3L	Bushy:5 brks:C	4/m2
11 No.	<i>Hebe</i> oblicans	20-30cm	20-30cm	3L	Bushy:5 brks:C	4/m2
3 No.	<i>Lavandula angustifolia</i> 'Hidcole'	20-30cm		3L	Bushy:5 brks:C	3/m2
3 No.	<i>Lavandula angustifolia</i> 'Imperial Gem'	20-30cm		3L	Bushy:5 brks:C	3/m2
3 No.	<i>Lavandula x chalyrolepis</i> 'Sawyers'	20-30cm		3L	Bushy:5 brks:C	3/m2
20 No.	<i>Rosmarinus officinalis</i> 'Severn Sea'	30-40cm		3L	Bushy:4 brks:C	3/m2
4 No.	<i>Skimmia japonica</i> 'Fragrans'	20-30cm		2L	Bushy:3 brks:C	4/m2
40 No.	<i>Viburnum tinus</i> 'Ive Prings'	30-40cm		3L	Bushy:4 brks:C	2/m2

No.	Species Name	Pot Size	Specification
8 No.	Asplenium scolopendrium	2L	Full Pot: C

No.	Species Name	Pot Size	Specification
5 No.	<i>Stipa tenuissima</i>	2L	Full Pot

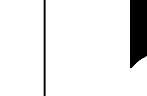PROJECT: Cobham Lodge, Valley Drive Gravesend, Kent, DA12 5UE		 BRELEY DESIGN LTD	
TITLE: Proposed Park Play Area			
SCALE: 1:100 @ A1	DATE: May 22	Breley Design Ltd, Harrier House Aviation Way, Southend on Sea Essex SS2 6UN, England. Telephone: +44 (0)1702 541300 Facsimile: +44 (0)1702 541323 Email: info@breleydesign.com	
<table border="1" style="width: 100%; border-collapse: collapse;"> <tr> <td style="padding: 5px; width: 50%;"> Drawing No. 1458-15 </td> <td style="padding: 5px; width: 50%;"> REV A </td> </tr> </table>	Drawing No. 1458-15		REV A
Drawing No. 1458-15	REV A		