



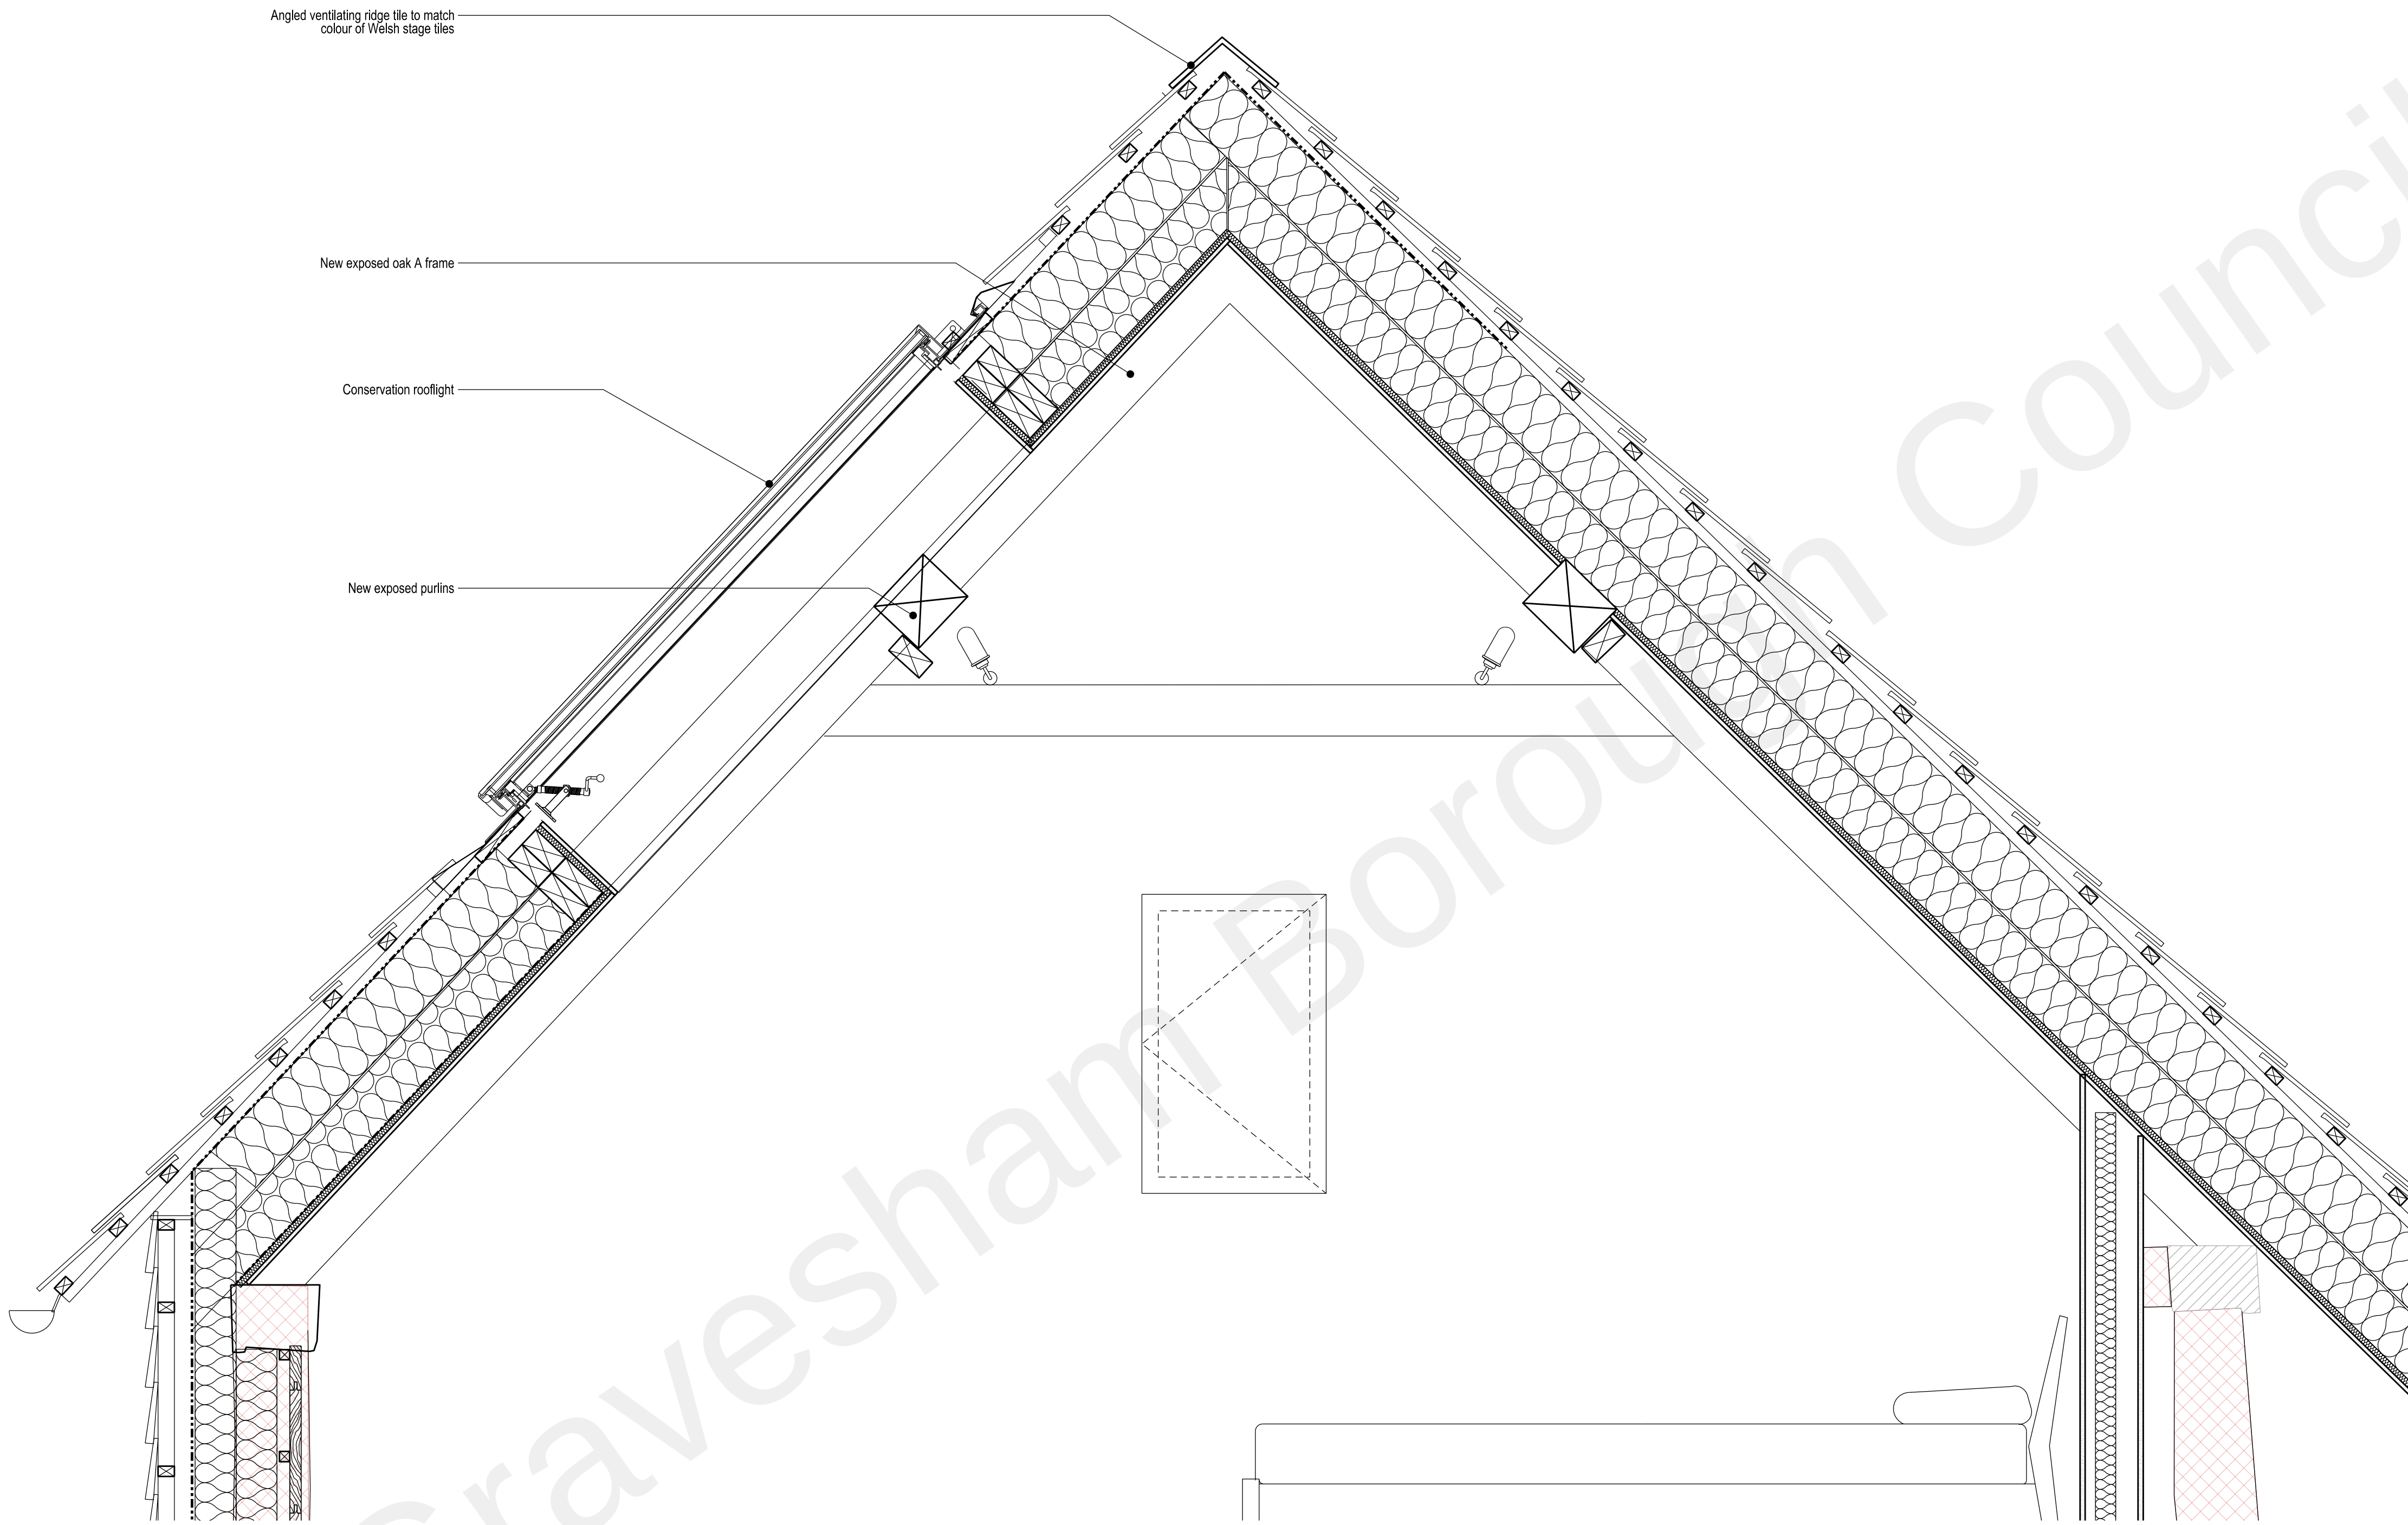

|          |          |                                   |
|----------|----------|-----------------------------------|
| P02      | 15.07.22 | Scale bar amended                 |
| P01      | 12.07.22 | Planning submission - First Issue |
| revision | date     | amendment                         |

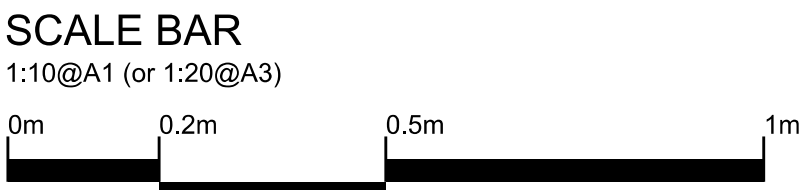

- Do not scale from this drawing  
- All dimensions to be checked on site by the Contractor  
- And such dimensions to be their responsibility  
- Report all drawing errors and omissions to the Architect  
- All dimensions in millimeters unless noted otherwise  
- If in doubt ask Contract Administrator

|                                         |                          |                    |                 |
|-----------------------------------------|--------------------------|--------------------|-----------------|
| job title<br>BAILIFFS HOUSE, CAMER PARK |                          |                    |                 |
| drawing title/location<br>RIDGE DETAIL  |                          |                    |                 |
| status                                  | PLANNING APPLICATION     |                    |                 |
| scale                                   | 1:10 @ A1 (or 1:20 @ A3) |                    |                 |
| job no<br>A0220                         | element<br>PL            | drawing no.<br>601 | revision<br>P01 |