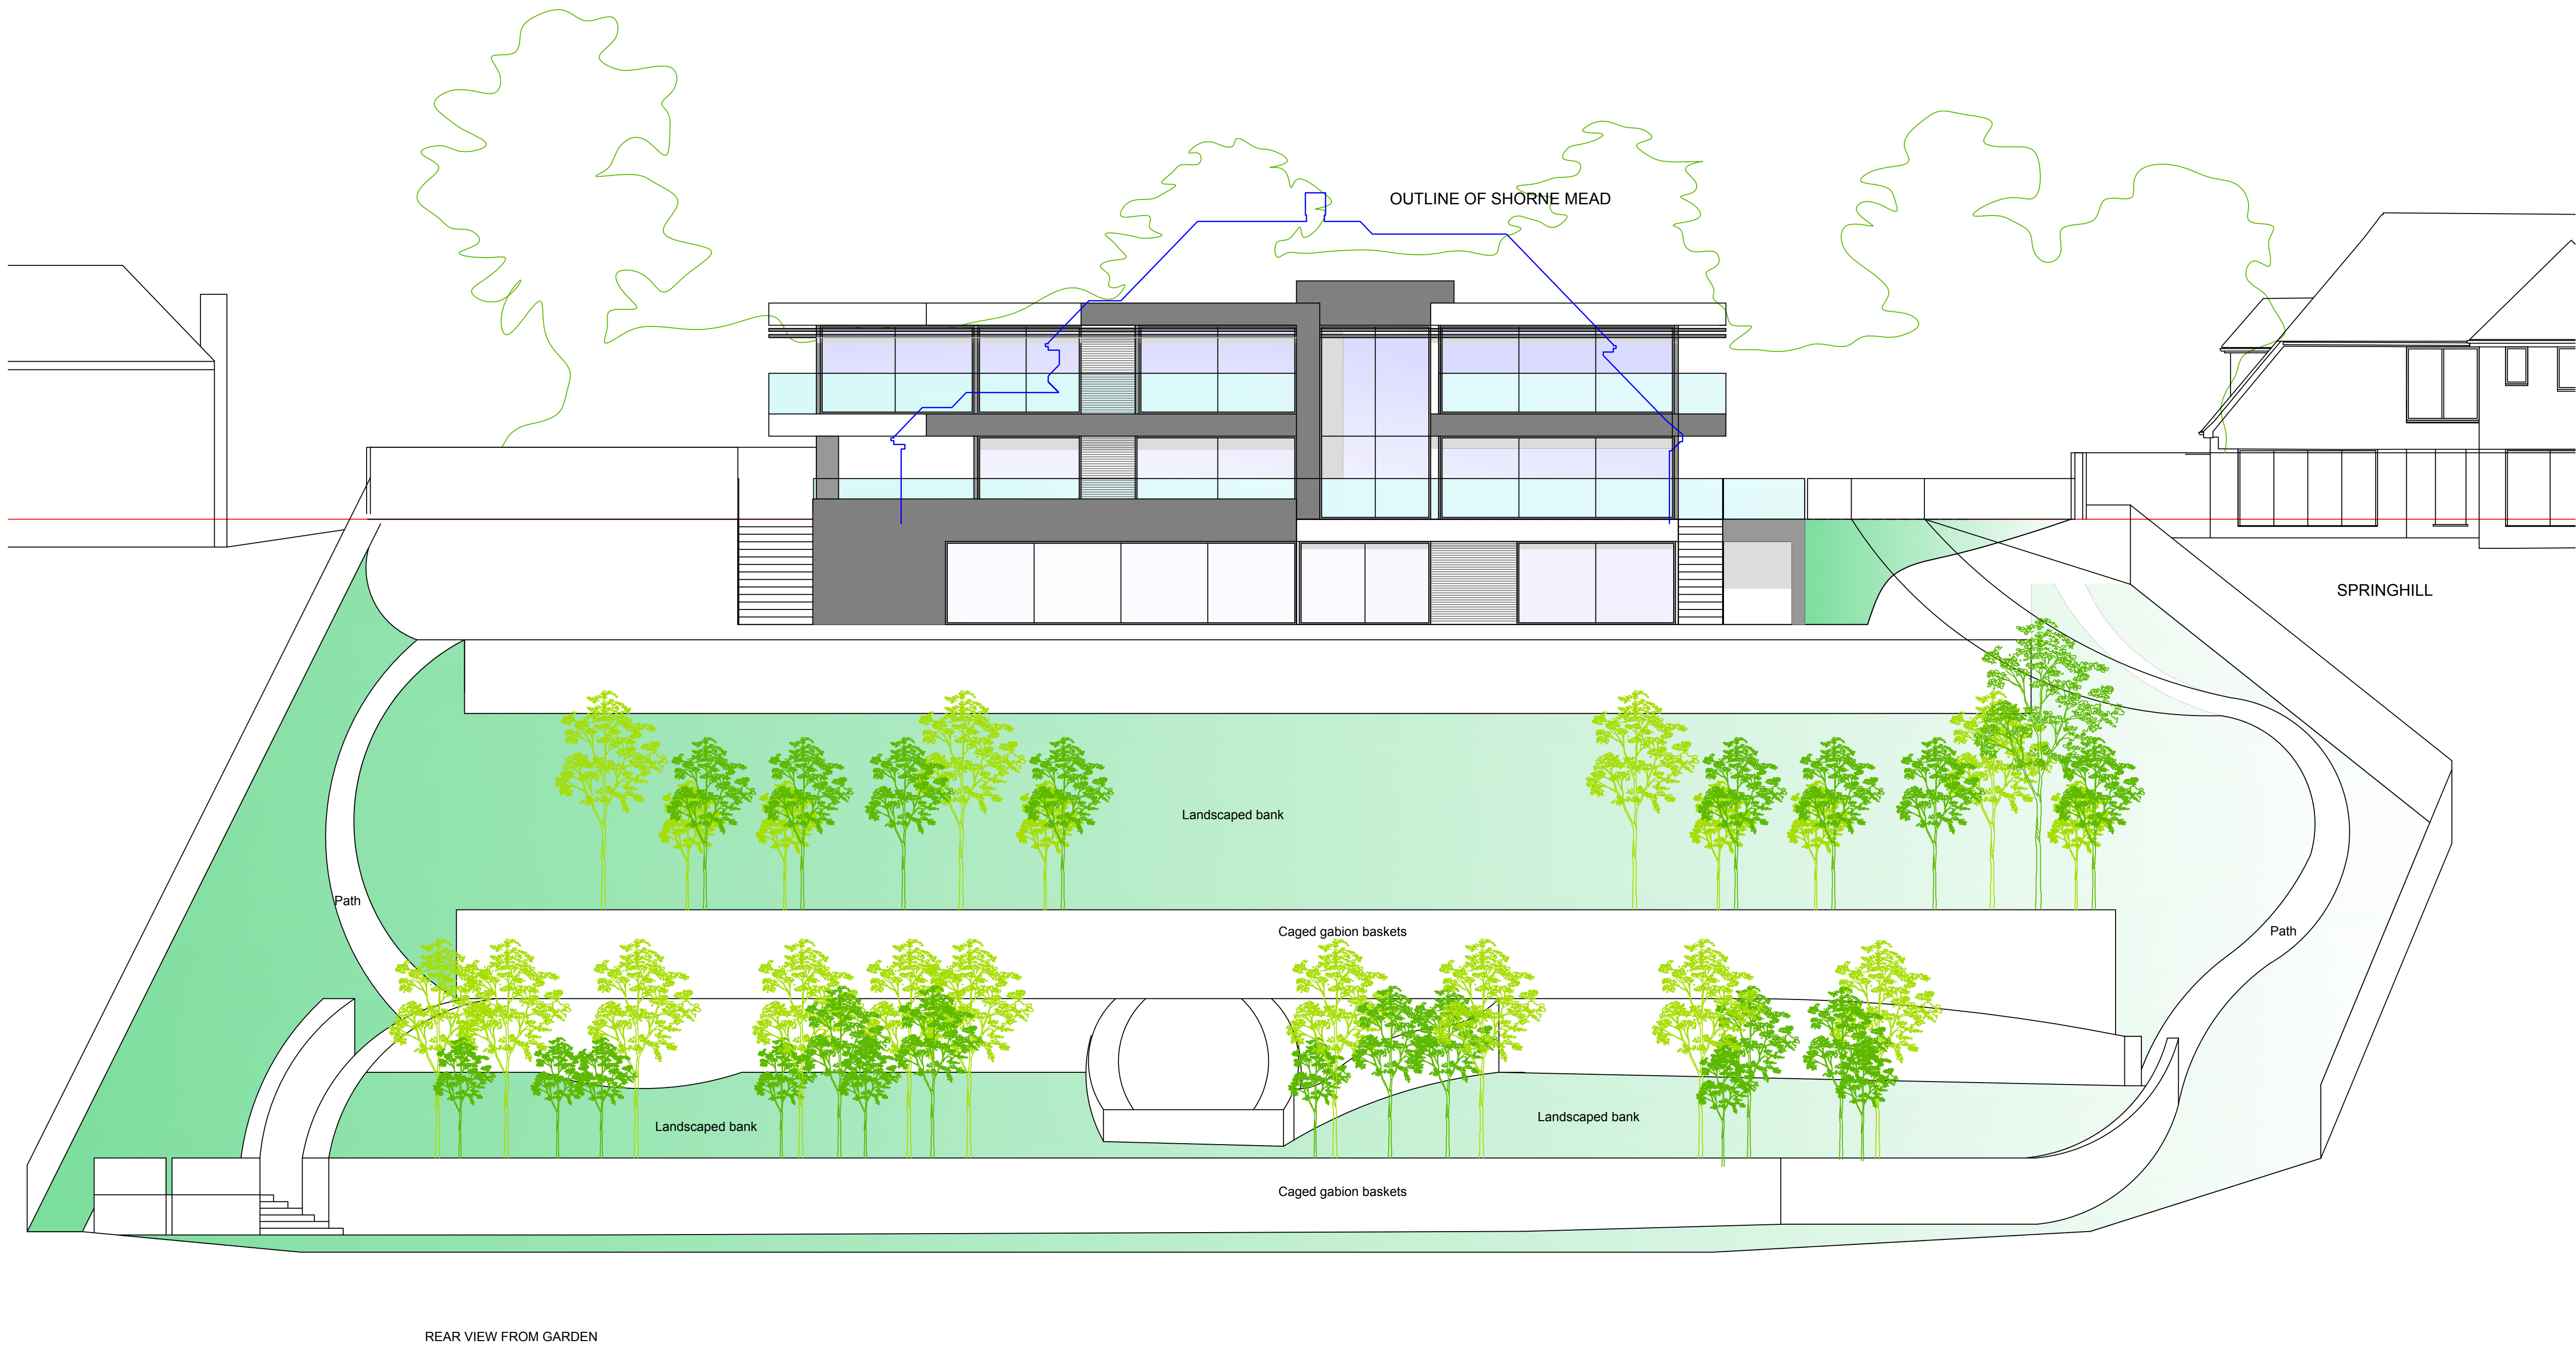


Revision	Date	Description

Status PLANNING		
Mark Carter ASSOCIATES		Architectural Design
design studio priestfield stadium gillingham kent ME7 4DD tel 01634 304700 fax 01634 850986 e mail: markcarter.design@virgin.net		
Client MR AND MRS COWARD		
Drawing Title STREET SCENE		
Project Title REPLACEMENT DWELLING AT SHORNE MEAD PEAR TREE LANE		
Scale 1:100	Date AUG 21	Drawn MC
Drawing No 3316 - 005	Rev A	