





EXISTING FRONT STREET SCENE

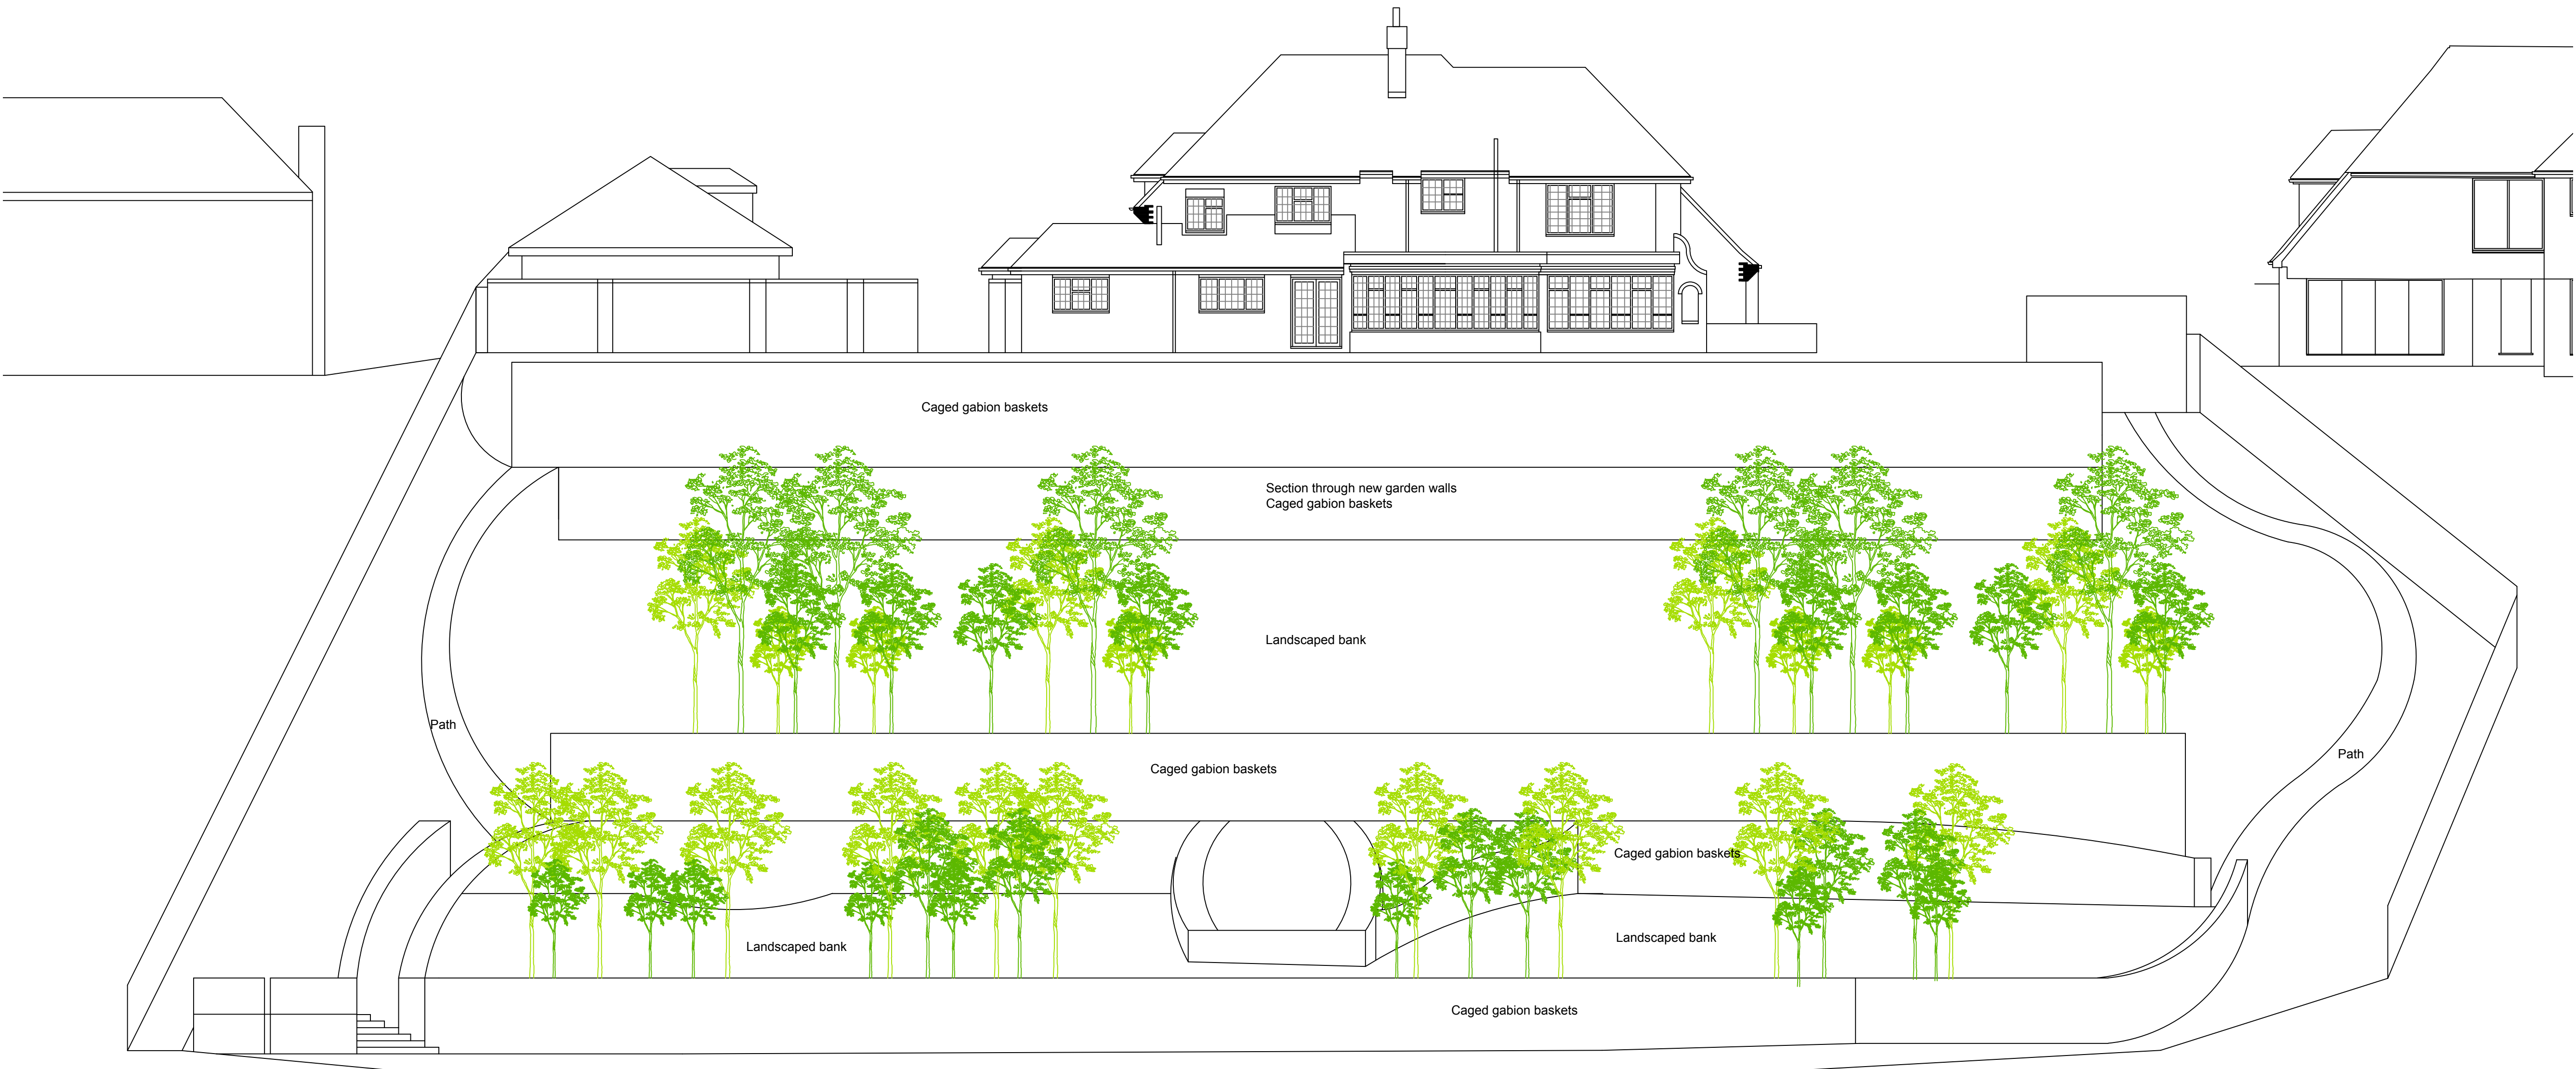

EXISTING REAR SCENE

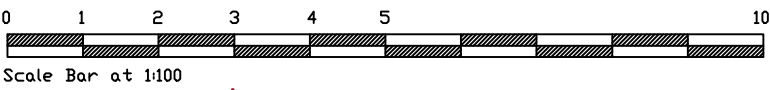

Revision	Date	Description

Status PLANNING		
Mark Carter ASSOCIATES Architectural Design		
design studio priestfield stadium gillingham kent ME7 4DD tel 01634 304700 fax 01634 850986 e mail: markcarter.design@virgin.net		
Client MR AND MRS COWARD		
Drawing Title EXISTING ELEVATIONS IN SETTING		
Project Title REPLACEMENT DWELLING AT SHORNE MEAD PEAR TREE LANE		
Scale 1:100	Date AUG 21	Drawn MC
Drawing No 3316 - 009		Rev -