
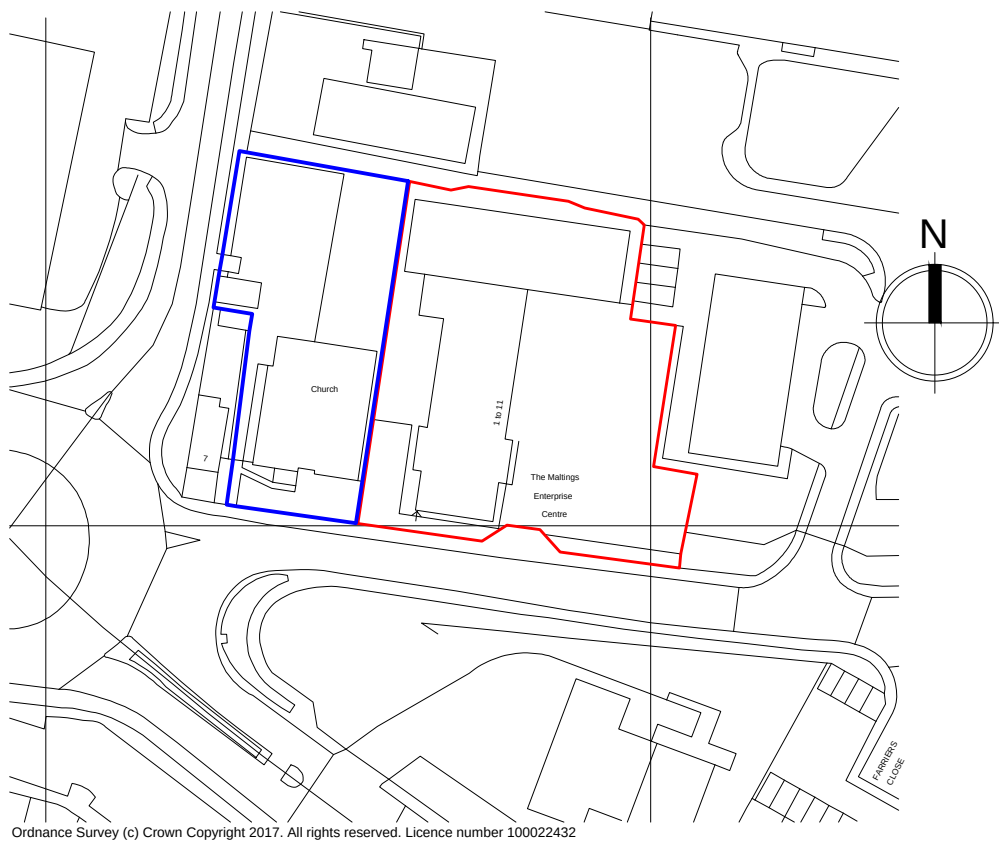


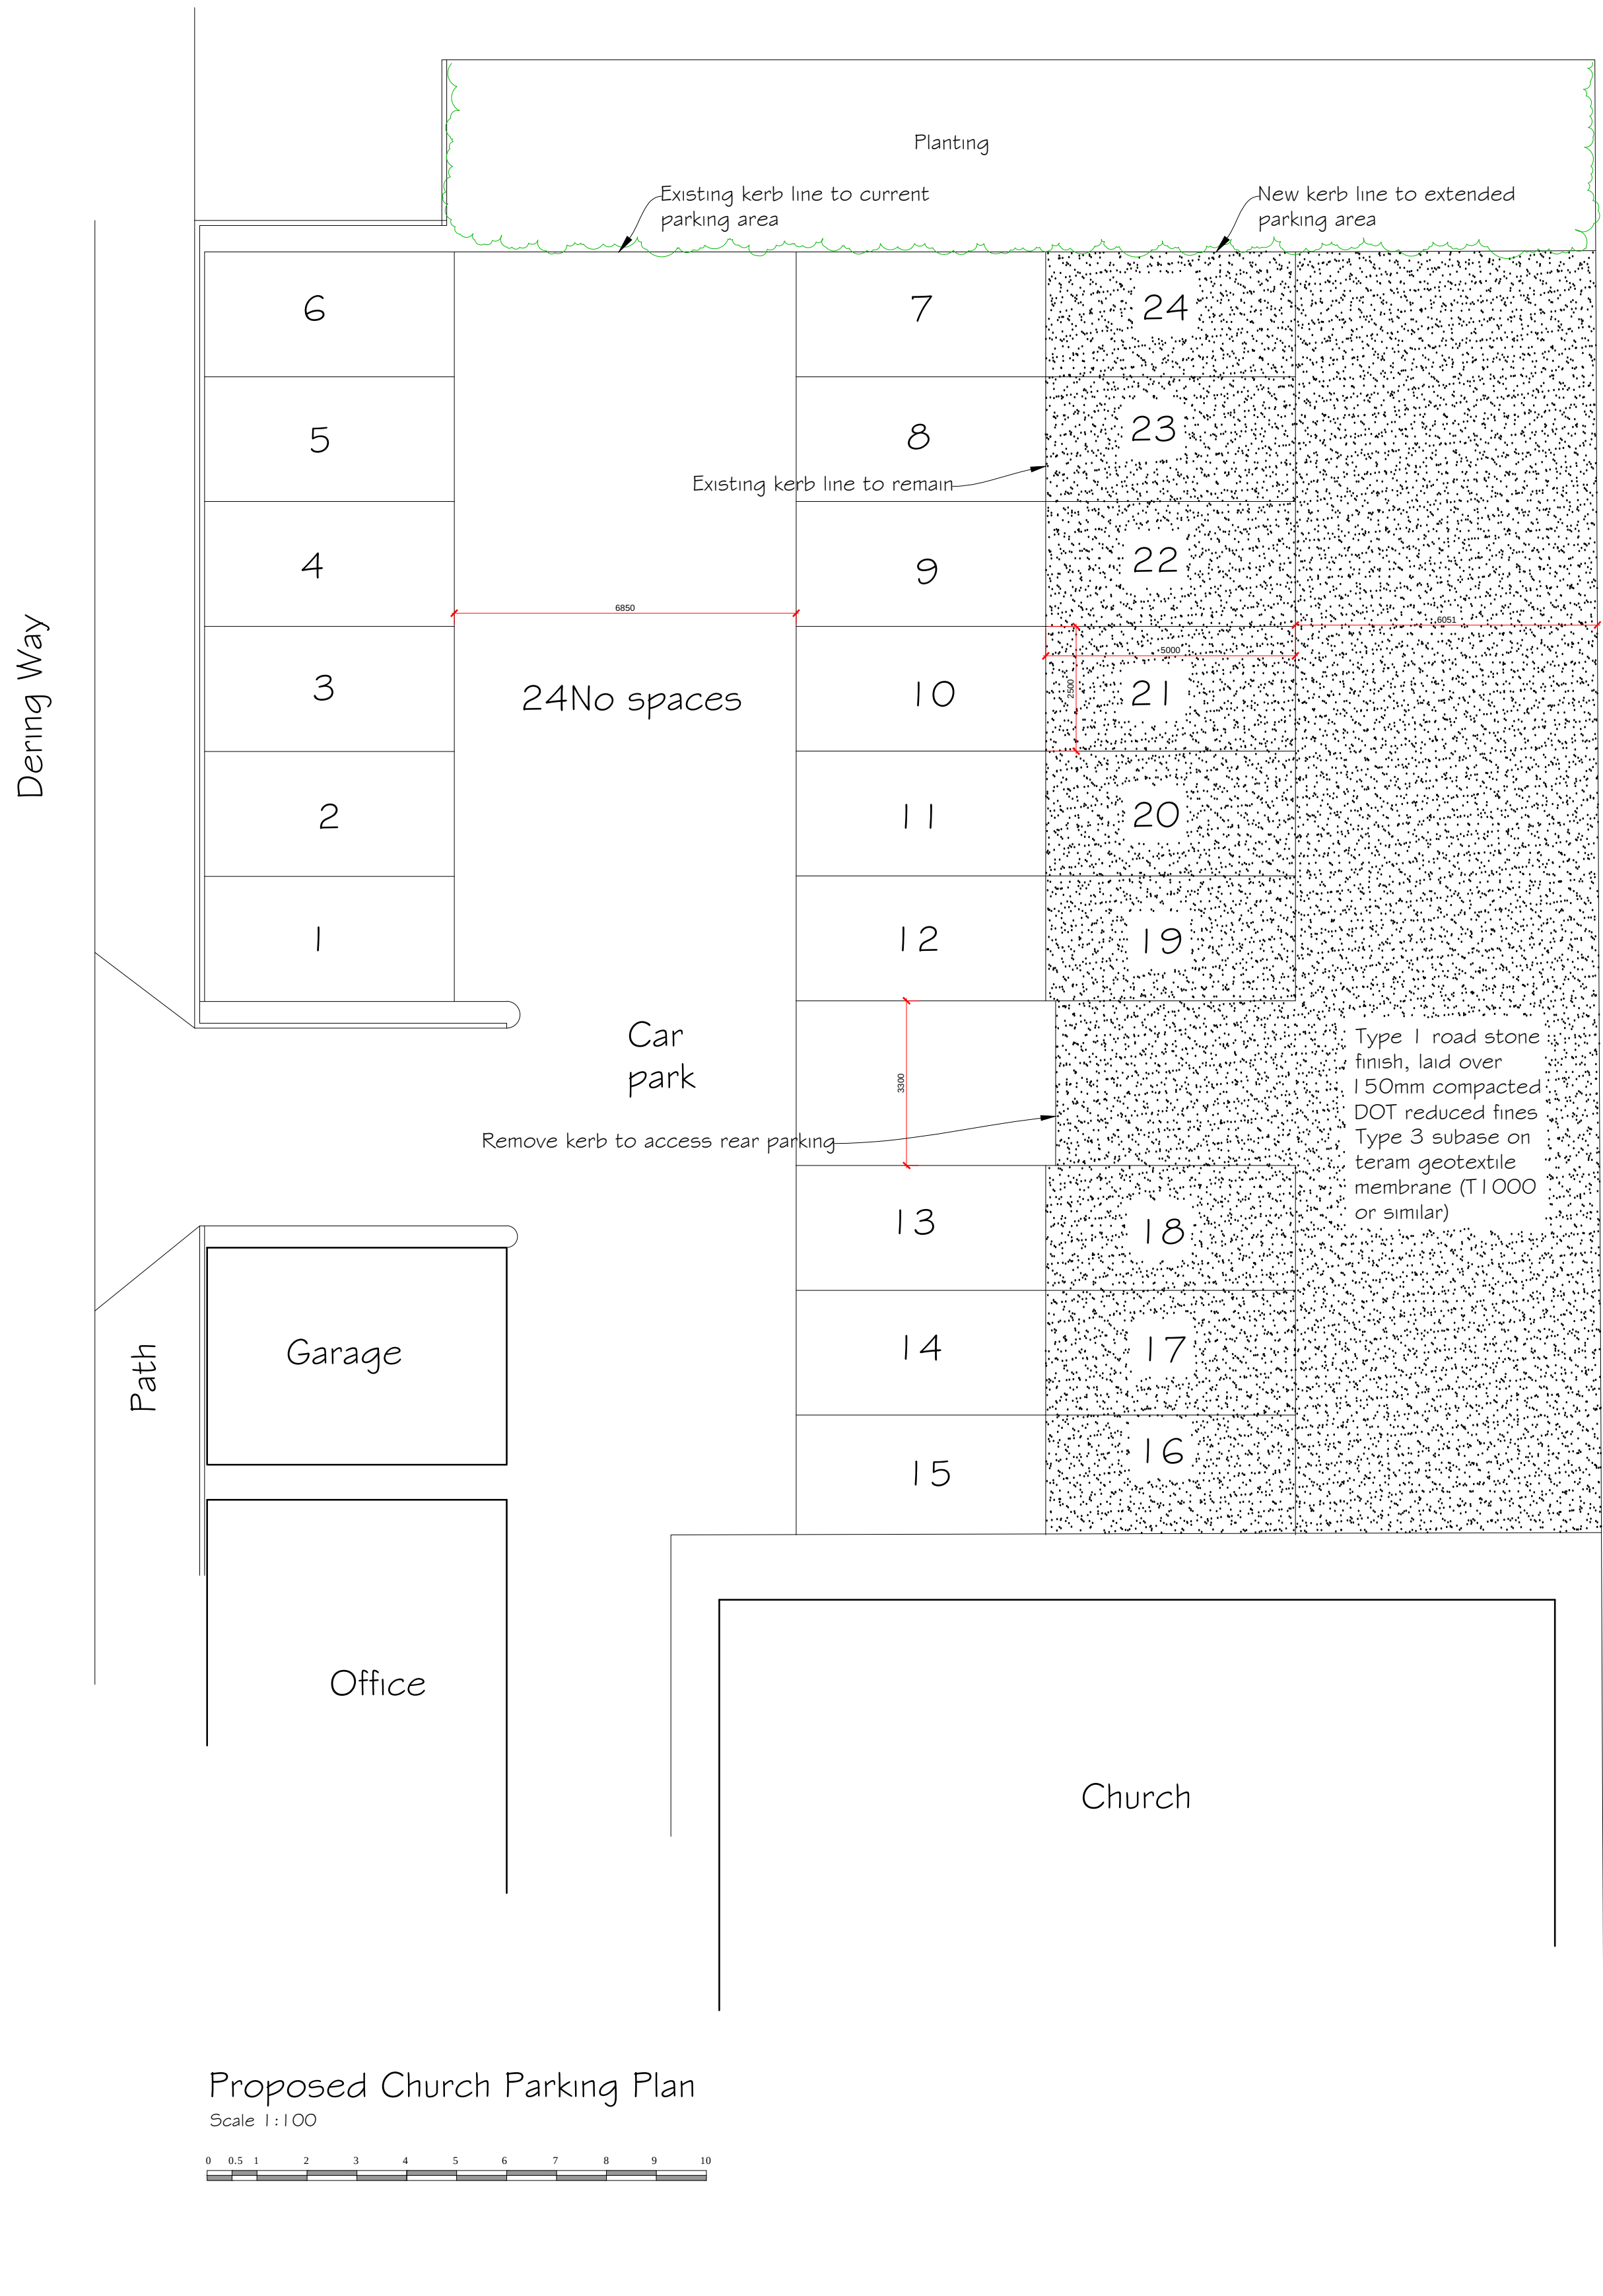

Location Plan
Scale 1:1250

Rev A, Materials added to parking area. 09 Jan 2018

Company Synergy Planning & Property Consultants Ltd Bowes Business Park Wrotham Road Meopham Kent DA13 0QB		
Client		
City Praise Centre		
Address		
The Maltings Lower Higham Road Gravesend Kent		
Drawing title		
Existing church Parking plan		
Scale		
1:100 at A1		
Date	Drawn by	
October 2017		
Drawing No		
17/194/06	A	