

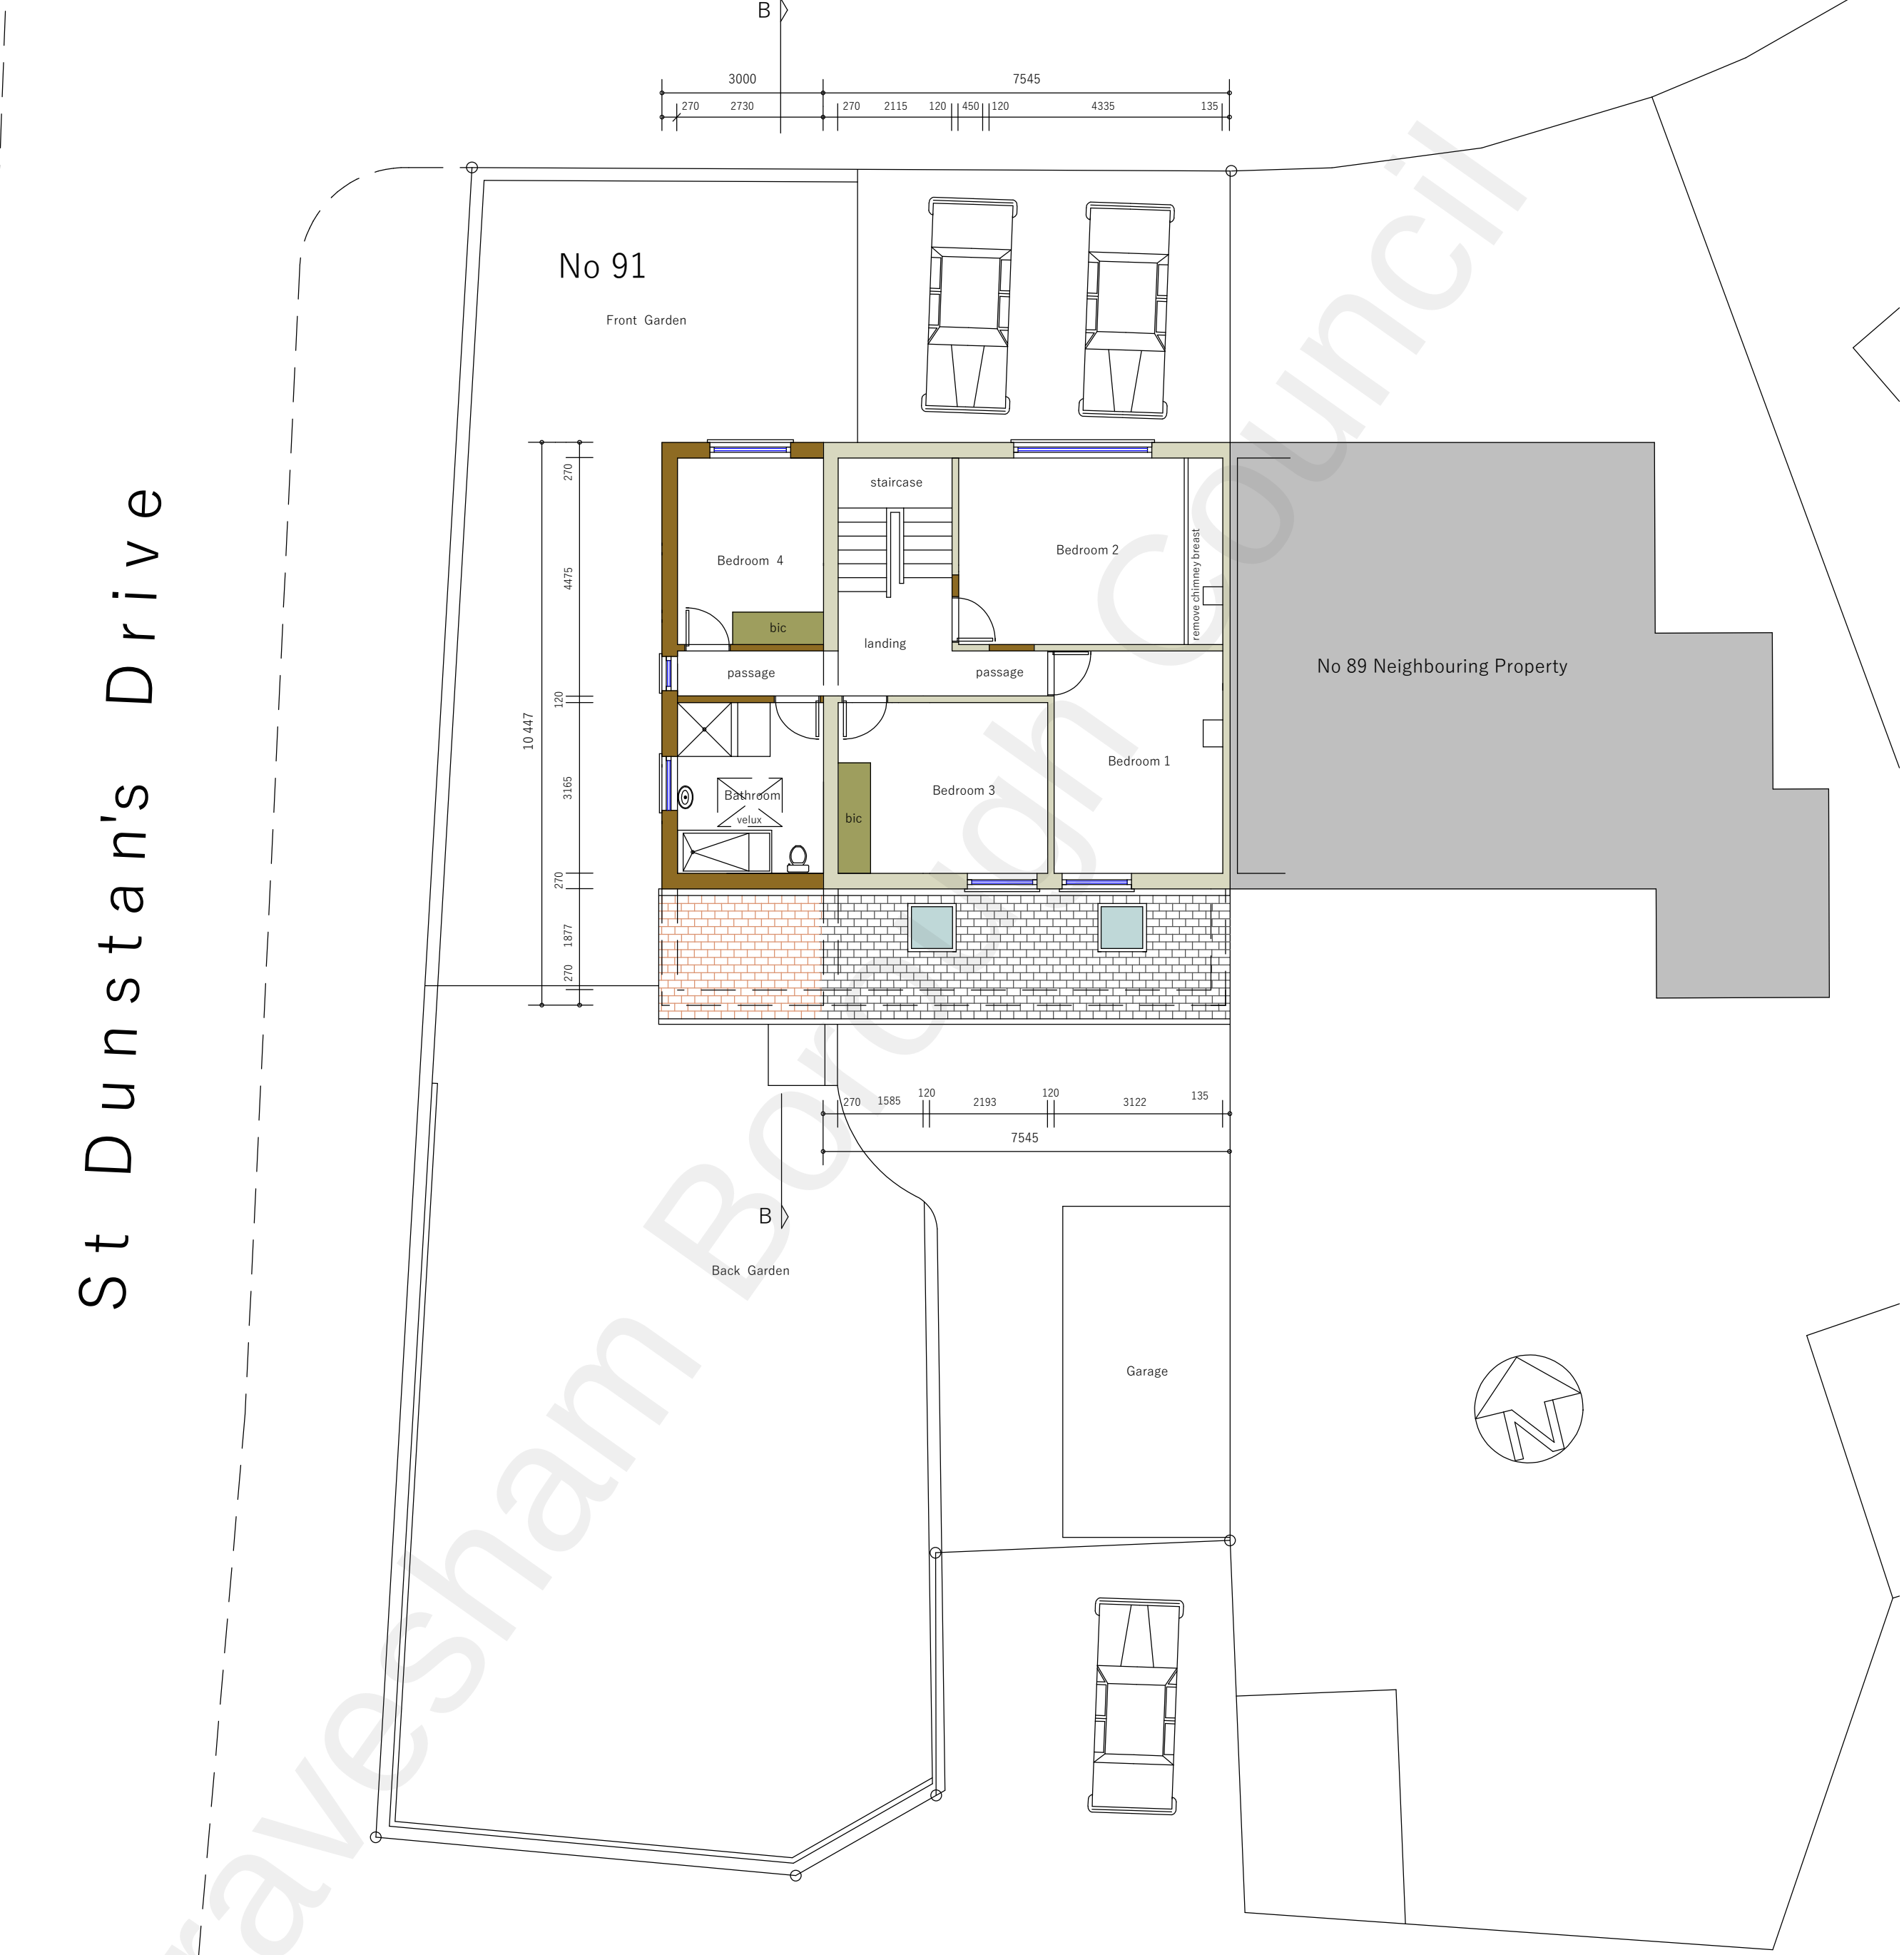


St Dunstan's Drive

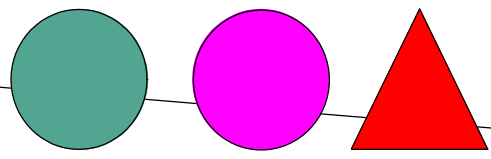

0 Proposed First Floor Plan

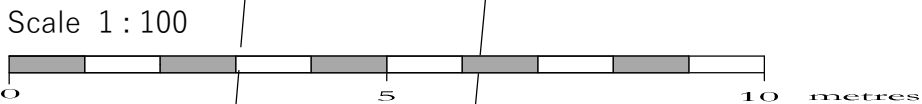

CHRISTOPHER
COWLEY AND
ASSOCIATES

079-86340719
c.cowley@tiscali.co.uk

PROJECT House Adams PROJEK
No 91 St Dunstan's Drive, Gravesend DA12 4BJ
Double Storey Side and Part Single Storey Rear Extension