


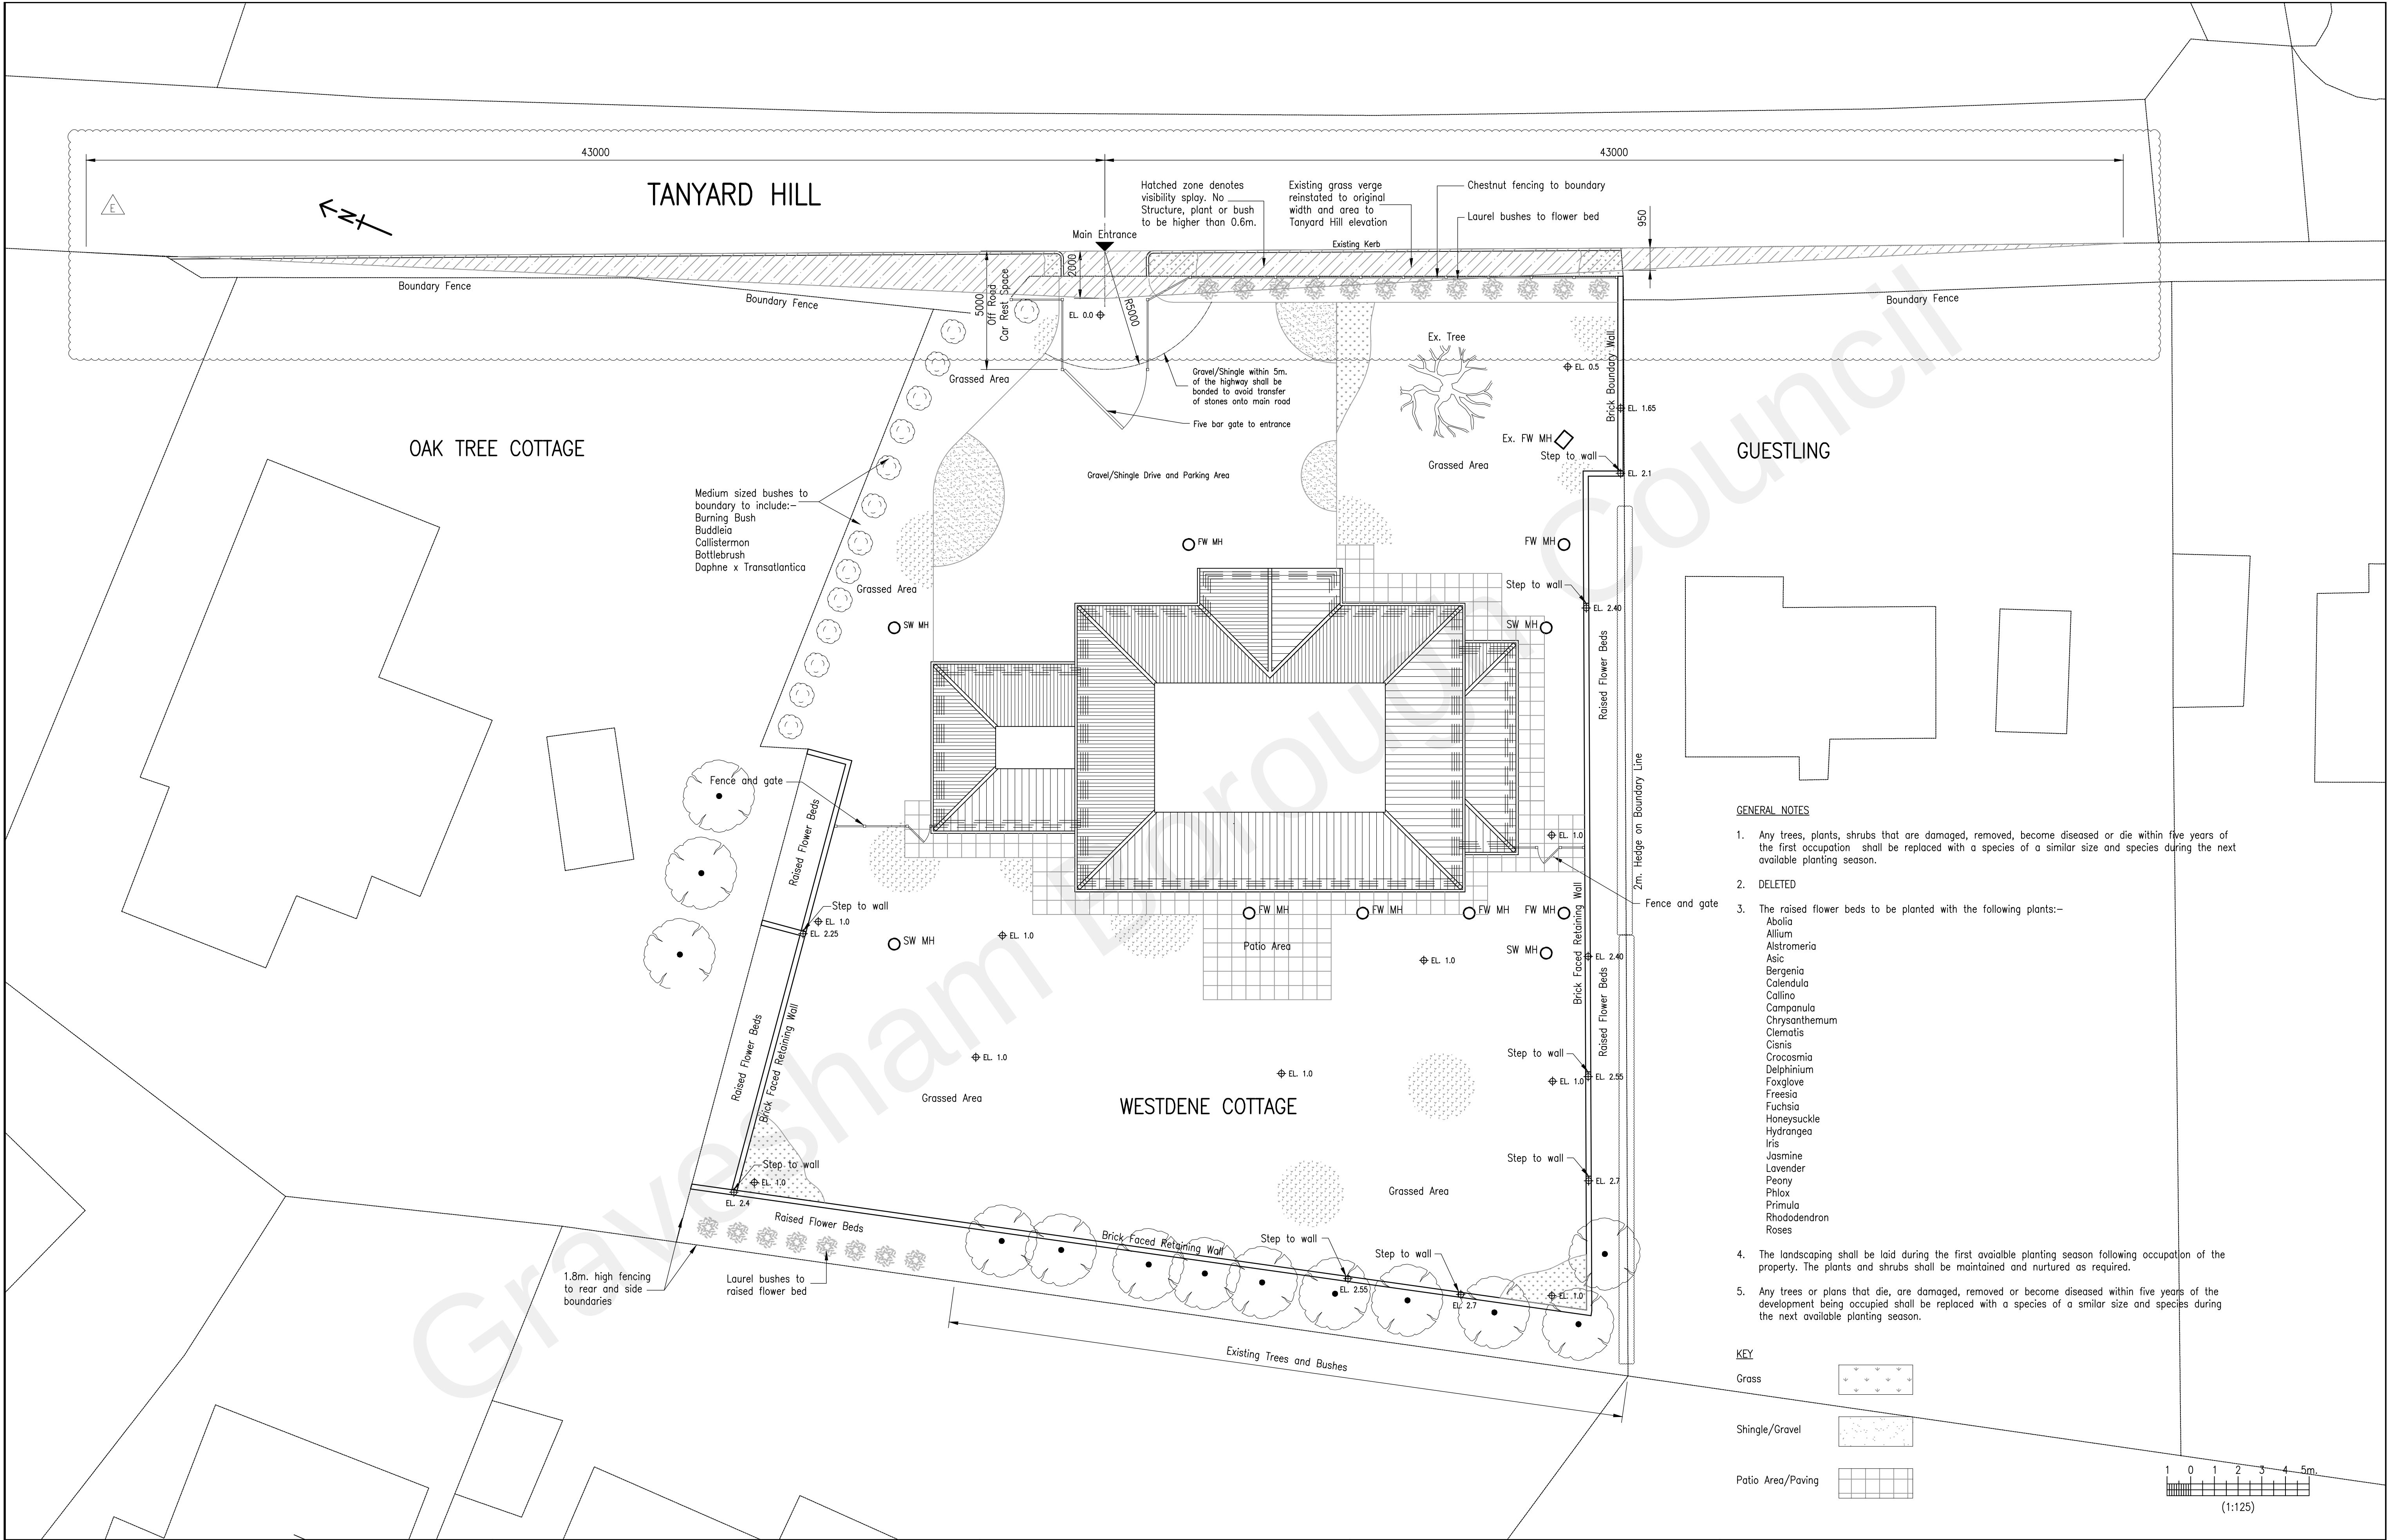

Revisions		Notes		Client: Mr. & Mrs. T. Lee, Westdene Cottage, Tanyard Hill, Shorne, Kent, DA12 3EN.	Project: New Two Storey Dwelling to Replace Existing Bungalow	HEMHURST TECHNICAL SERVICES LIMITED 22, Nursery Avenue, Bexleyheath, Kent, DA7 4JZ. e-mail: mail@hemhurst-ts.co.uk Tel: 020 8304 5520 website: www.hemhurst-ts.co.uk				
A	Drawing updated for submission to local authority.	(13-06-22)	1. This drawing is copyright and should not be reproduced without written permission.			Drawing: Landscaping	Drawn: S. Quigley A.C.I.O.B.	Date: March 2021	Drawing No. HHL/636-25	Rev. E
B	Boundary to the east of the property (Tanyard Hill boundary) corrected.	(01-08-22)	2. This drawing is issued by 'Hemhurst Technical Services Ltd.' subject to the condition that it is not copied, reproduced or distributed either in whole, or in part, or used in anyway detrimental to 'Hemhurst Technical Services Ltd's' interests.				Scale: 1:125 @ A1			
C	Gravel note added, vision splay added and heights within confirmed.	(14-09-22)	3. This drawing is to be read in conjunction with Dwg. Nos. HHL/636-1 to HHL/636-3 and HHL/636-5 to HHL/636-8.							
D	Gate relocated and visibility splay confirmed as requested by KCC	(24-09-22)								
E	Drawing re-scaled. Visibility Splay distances confirmed.	(29-09-22)								