


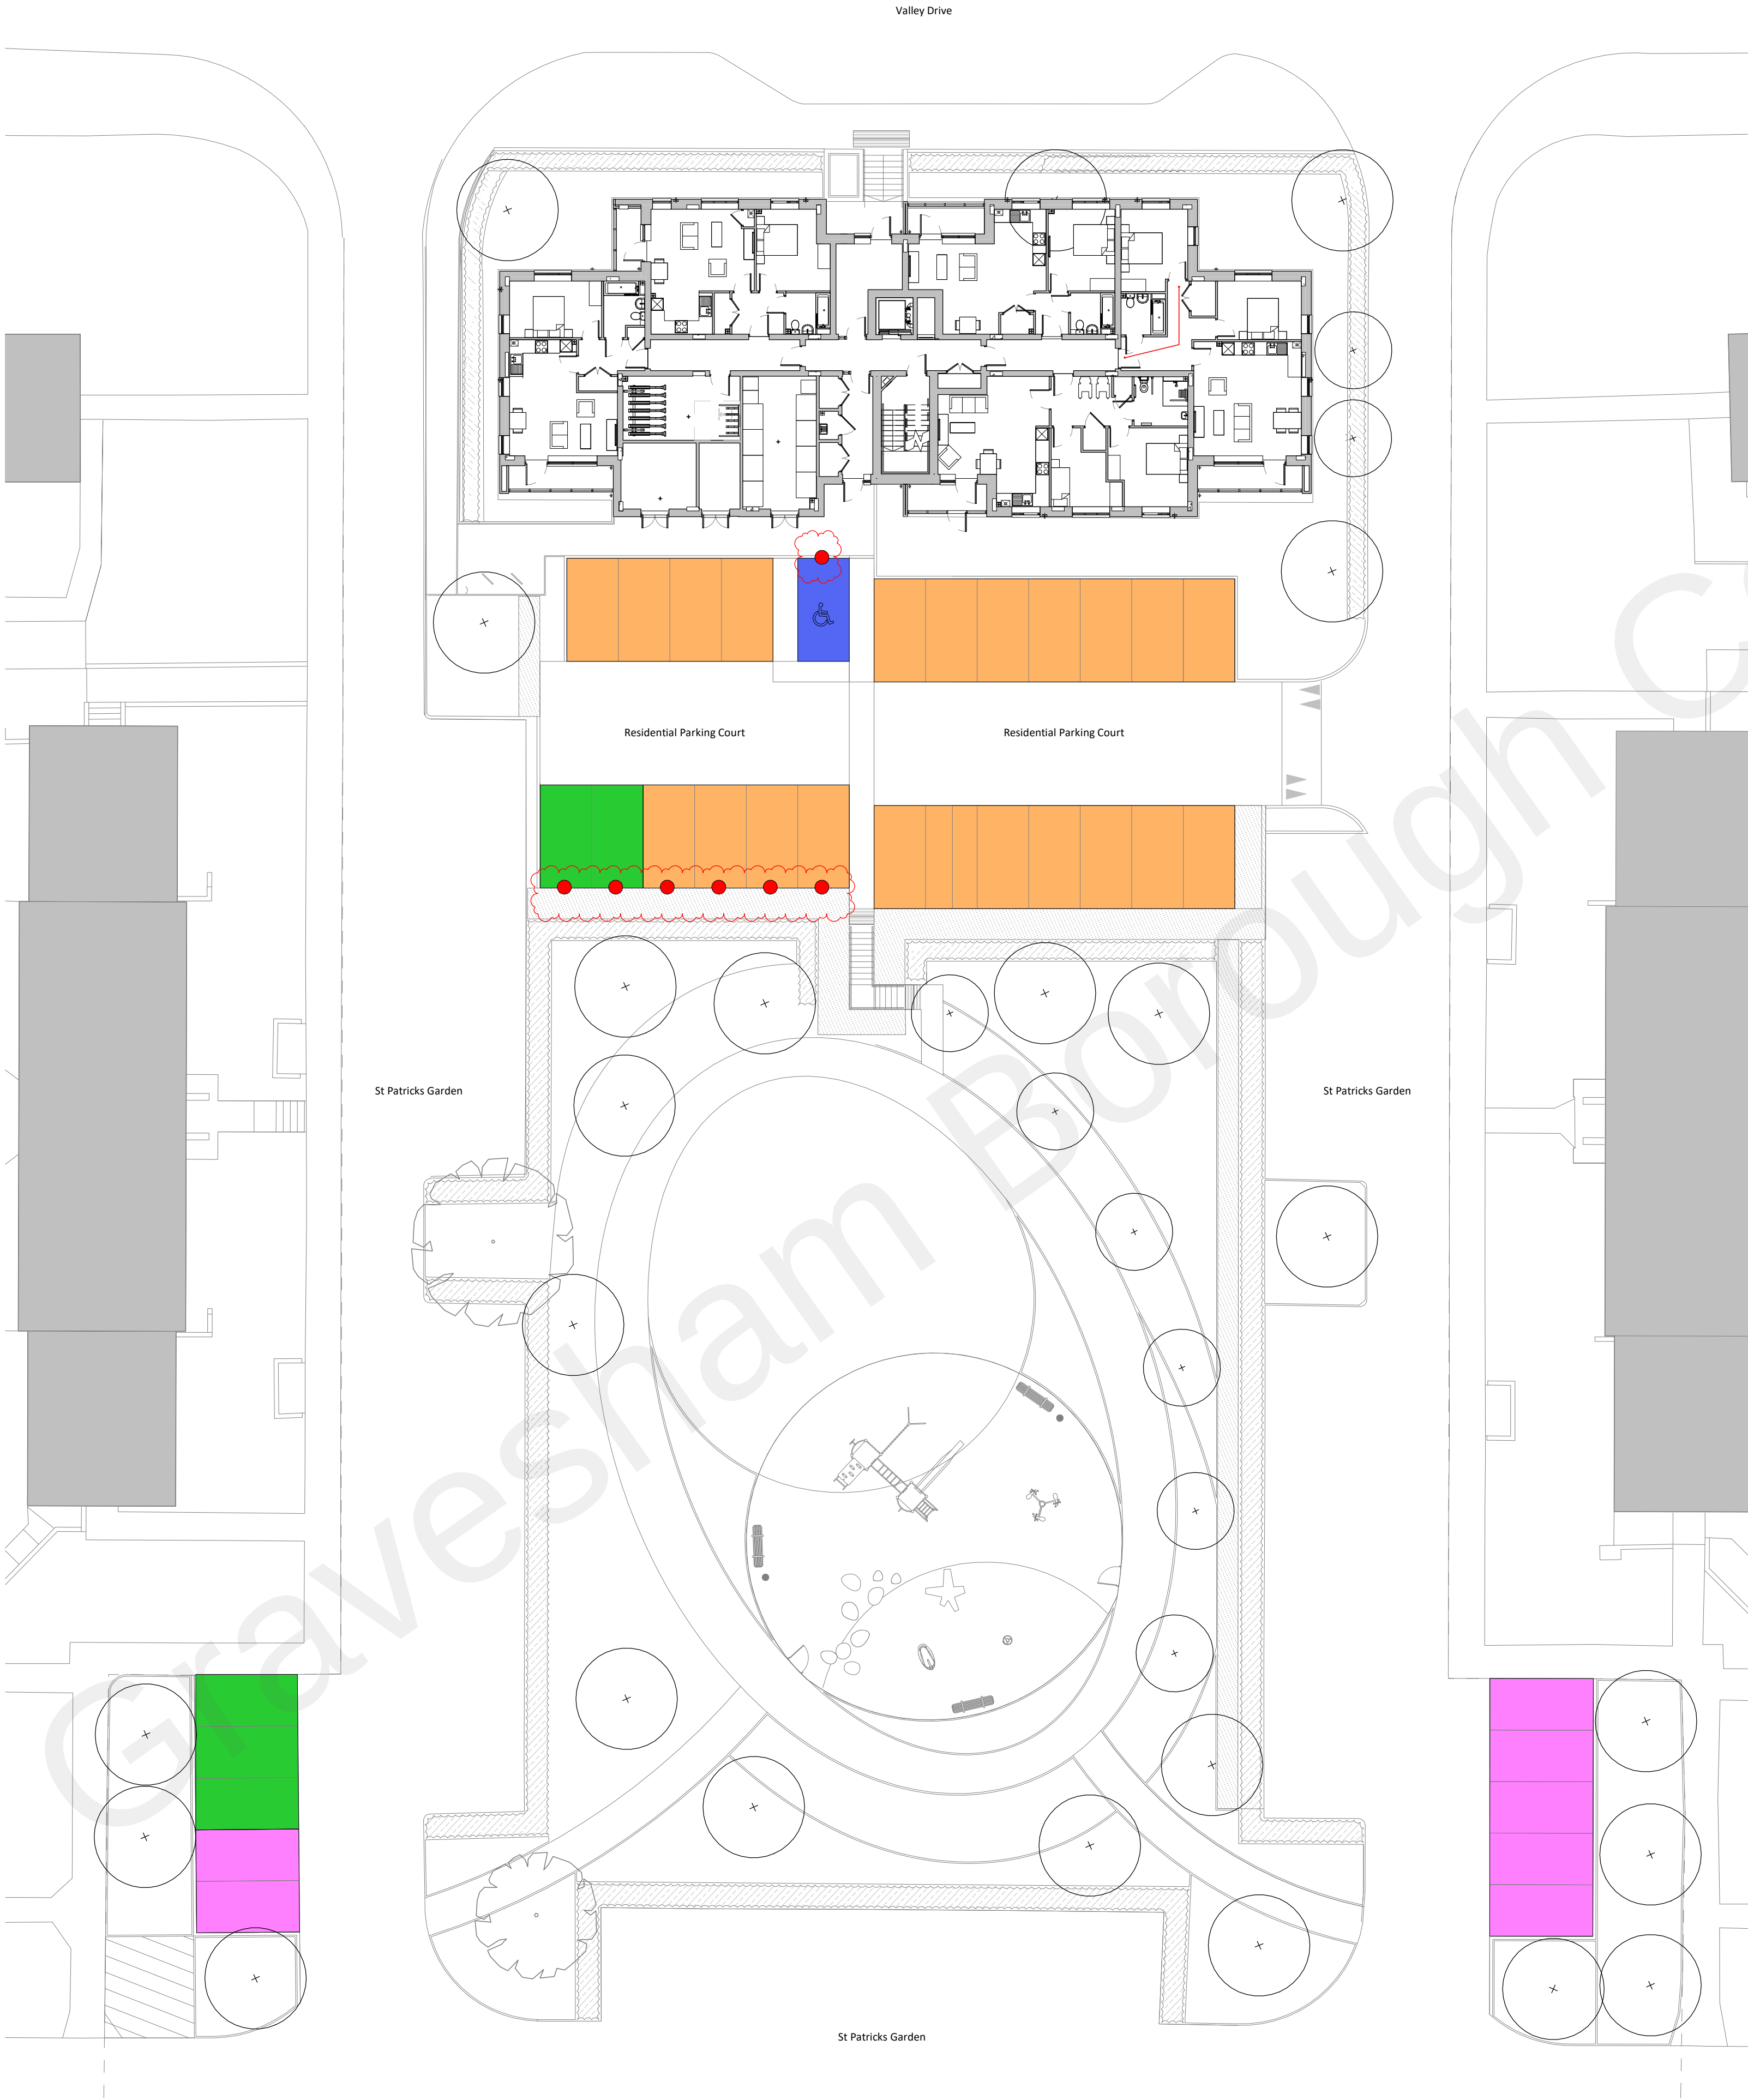

Total number of parking spaces: 35

KEY

- Parking spaces (22)
- Visitor spaces (5)
- Wheelchair space (1)
- Additional spaces for existing residents (7)
- Provision for future car charging points (Passive) (7)

TO BE READ IN CONJUNCTION WITH DRAWINGS

PARKING STRATEGY REFER TO DRAWING 5600 SERIES

FOR SITE SETTING OUT AND BUILDING COORDINATES REFER TO DRAWINGS 0100 SERIES

FOR GA FURNITURE LAYOUTS REFER TO DRAWING 1500 SERIES

TO BE READ IN CONJUNCTION WITH WALLER GRAY STRUCTURAL DRAWINGS

TO BE READ IN CONJUNCTION WITH M&E CONSULTANTS DRAWINGS

TO BE READ IN CONJUNCTION WITH LANDSCAPE ARCHITECT DRAWINGS

ALL DRAWINGS TO BE READ IN CONJUNCTION WITH FIRE REPORT

ALL DIMENSIONS IN MILLIMETERS

ALL DIMENSIONS TO STRUCTURE

Notes:
Do not scale. All dimensions are in millimetres unless otherwise stated. This drawing should be read in conjunction with all relevant project information and contract documentation. All dimensions to be checked prior to fabrication and or commencement of works. All works to comply with all relevant legal standards, building regulations and warranty provider requirements. Report any discrepancies, if in doubt ask.

Revisions:	Rev	Status	Date	Description	Drn	Chkd
PO1	S3		11.09.20	Preliminary Issue	SG	
CO1	A5		01.10.21	Issued for Construction, new car park entrance added	TL	
CO2	A5		07.10.21	Future Electric Vehicle Charing Points Revised following Westridge confirmation.	TL	∞

Client Name: **Westridge**

Project Name: **St Patricks Garden**

Drawing Name: **Parking Strategy**

Drawing Number:	Rev:	Status:
SPG-BPTW-02-00-DR-A-5601	CO2	A5

Project No:	RIBA Stage:	Drawn By:	Scale:
19-304	4	SG	1:200 @ A1

CONSTRUCTION

40 Norman Road,
Greenwich, London
SE10 9GX
t 020 8293 5175
bptw.co.uk

BP TW

