



DO NOT SCALE DRAWING

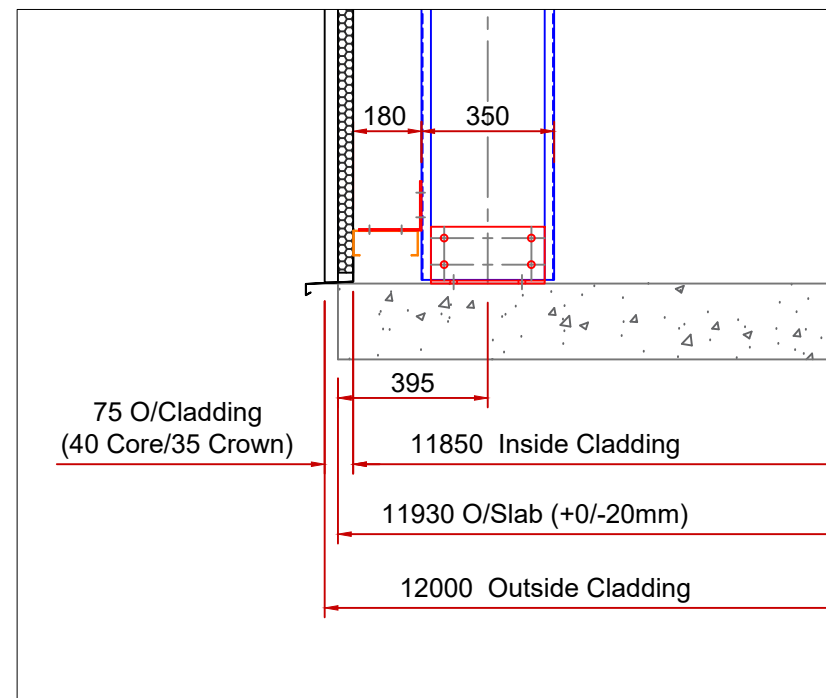


Enlarged Section Thru Slab

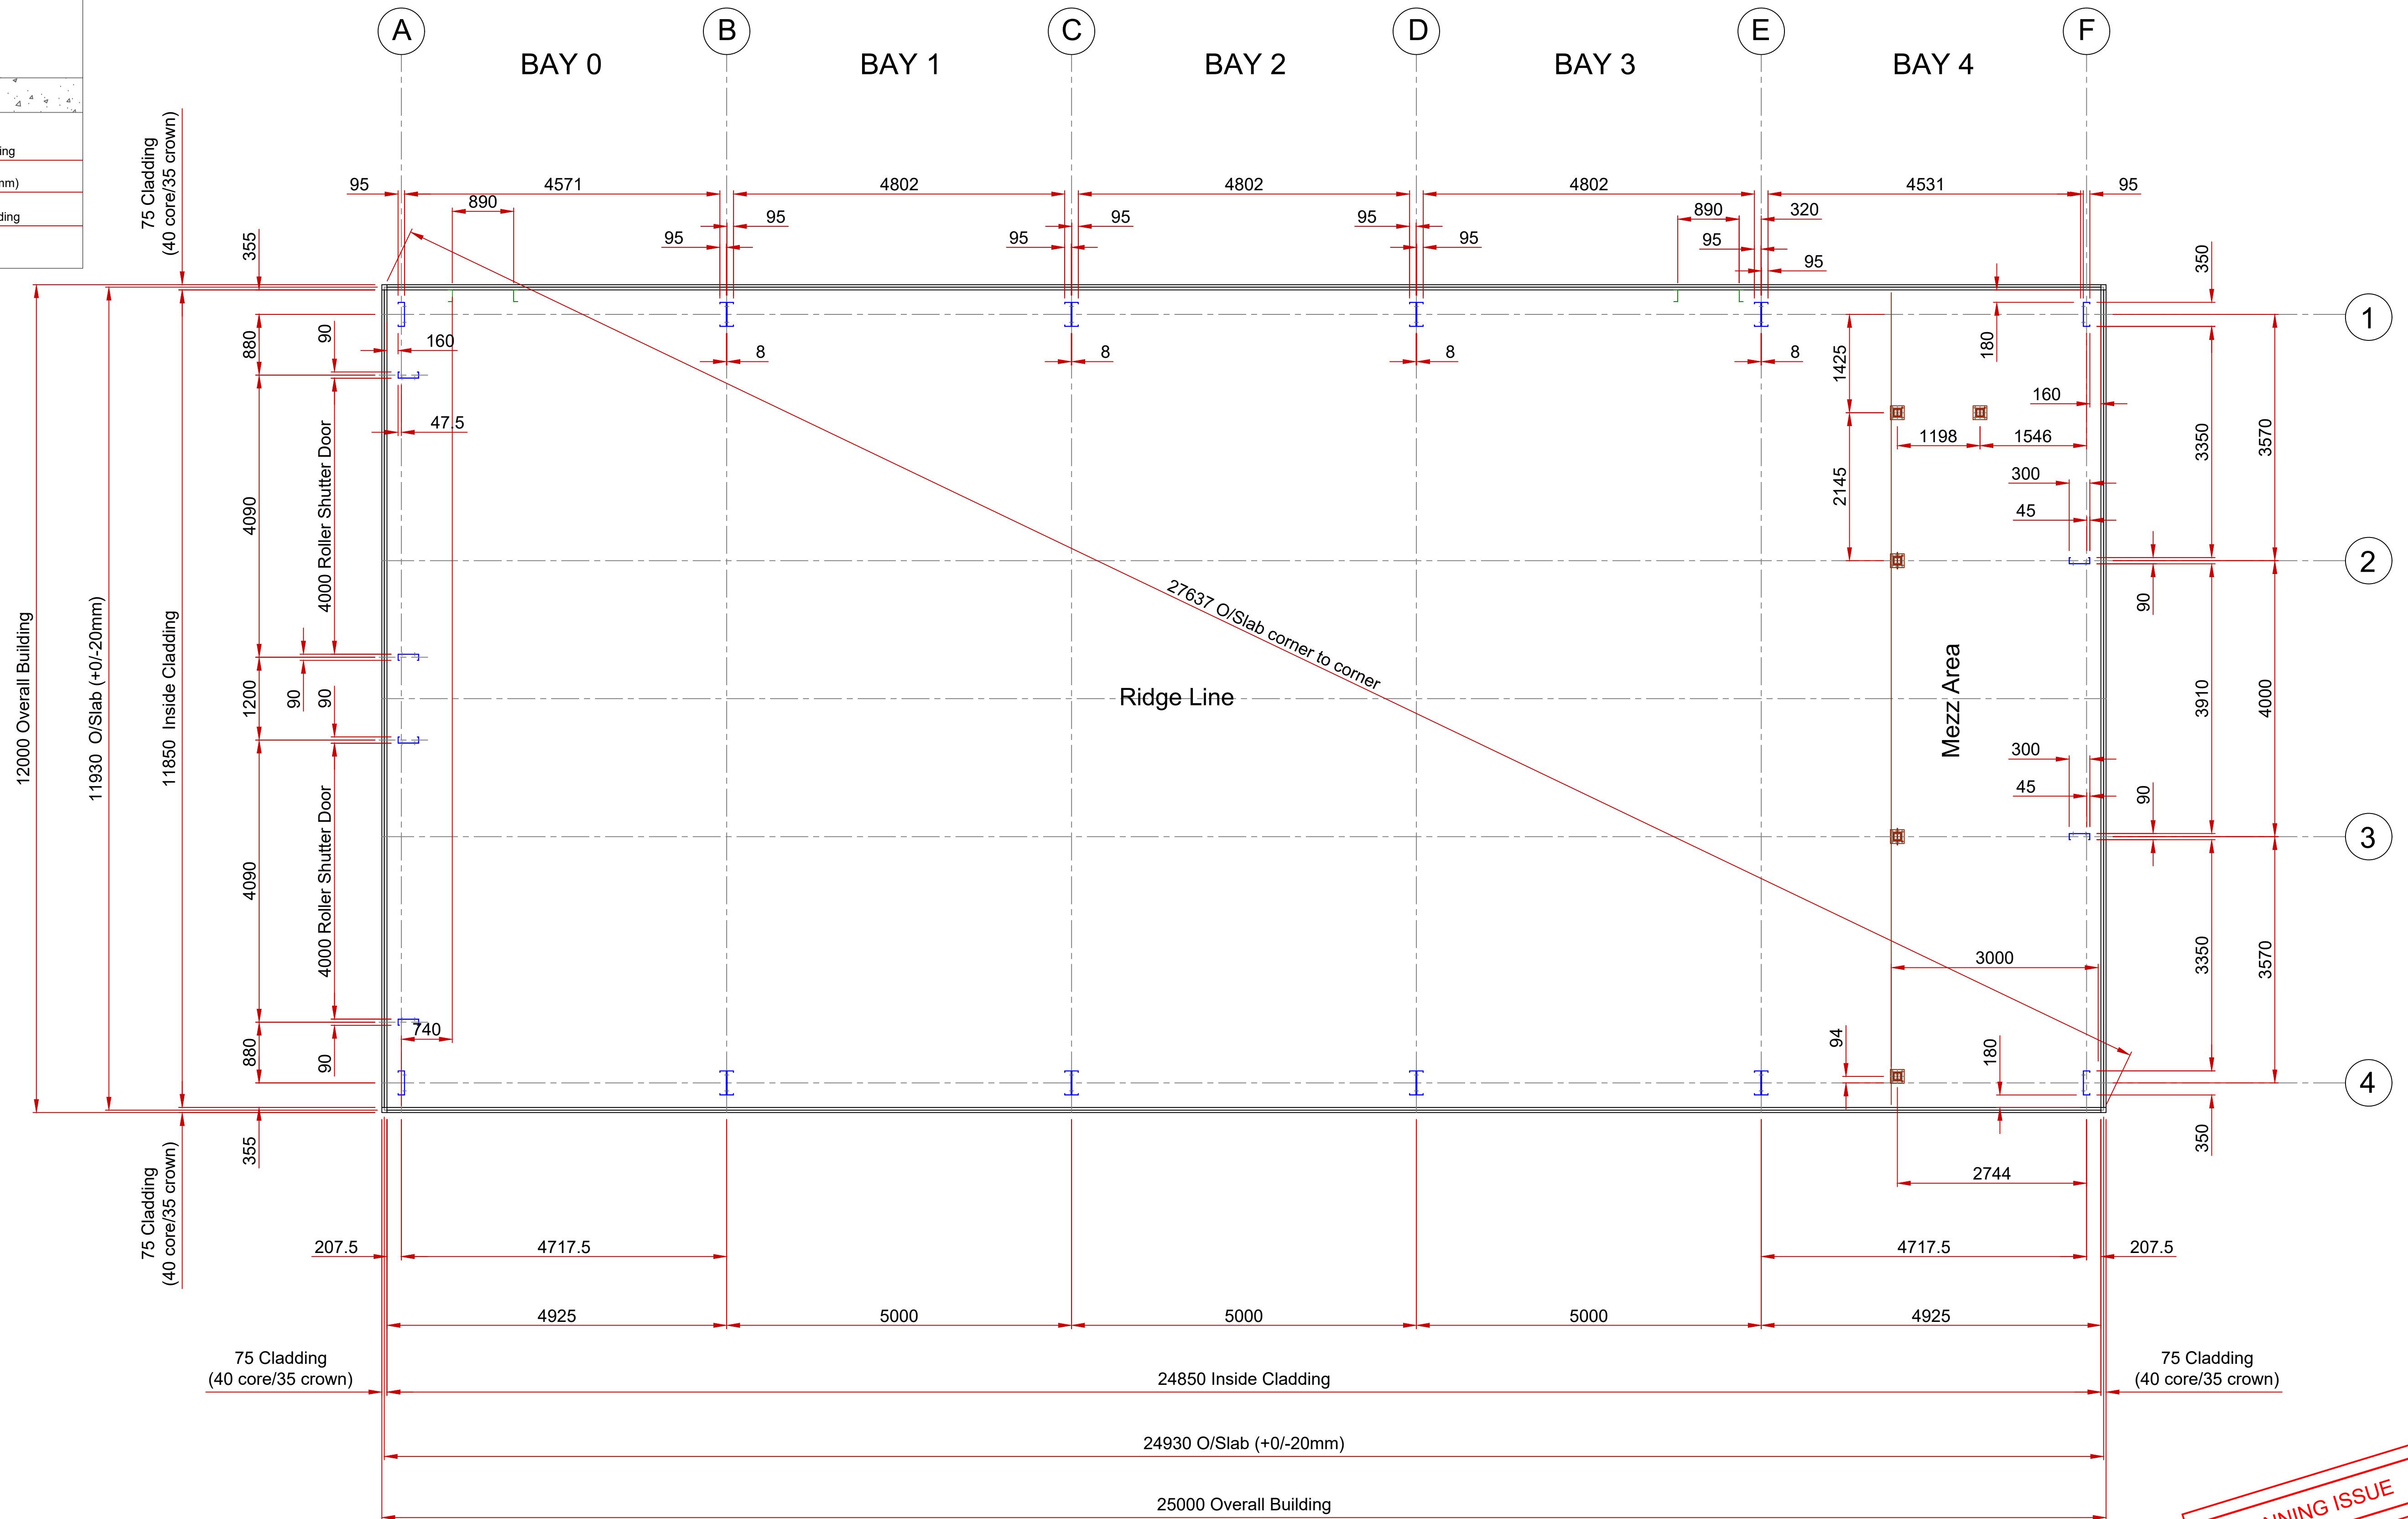

GRID-LINE PLAN (BASE LAYOUT)

PLANNING ISSUE

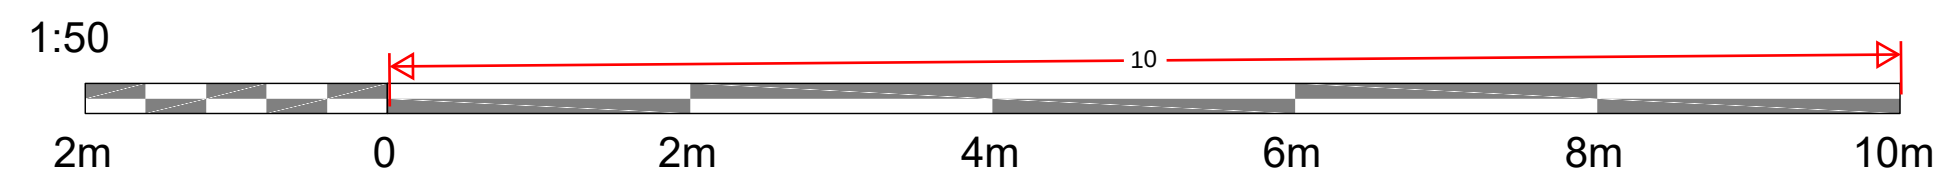

REV. NO.	DESCRIPTION TO REVISION	REV. BY	DATE
O	Original Issue	B.E.	09/12/2022
A	Issued for Construction	B.E.	16/12/2022
B	PA/Fire Doors relocated to LHS - For Construction	B.E.	25/01/2023



UNITS 5&6, BROOKFIELDS BUSINESS PARK,
HEAGE LANE, ETWALL
DERBYSHIRE DW65 6LS
TEL: 01335 370128
WWW.MIDBROOKSTEELBUILDINGS.CO.UK
SALES@MIDBROOKSTEELBUILDINGS.CO.UK

CLIENT
Grange Travel Coach Hire Ltd

PROJECT
**Composite Clad Building
12m x 25m x 6m HTE**

DRAWINGS PREPARED BY:
www.bigswear-engineering.co.uk
Tel: 01594 530376 / 07788 845280
email: design@bigswear-engineering.co.uk

DRAWING TITLE
GRID-LINE PLAN (BASE LAYOUT)

CHECKED	APPROVED	CLIENT APPROVED	ENG'R APPROVED
DRAWN BY: <i>B. Loder</i>	SCALE 1:50@A1	REFERENCE DOC:	

BIGSWEIR ENGINEERING

DRG NO: MID-494-02

REV: B