

Convent of Mercy Gravesend planning ref 20241161: Sketch and photograph responses to objection letter



Version 2 3/03/2025

clay architecture



View of no. [redacted] Hillside Drive from the east


Maps of unregistered land: SK1 of 7

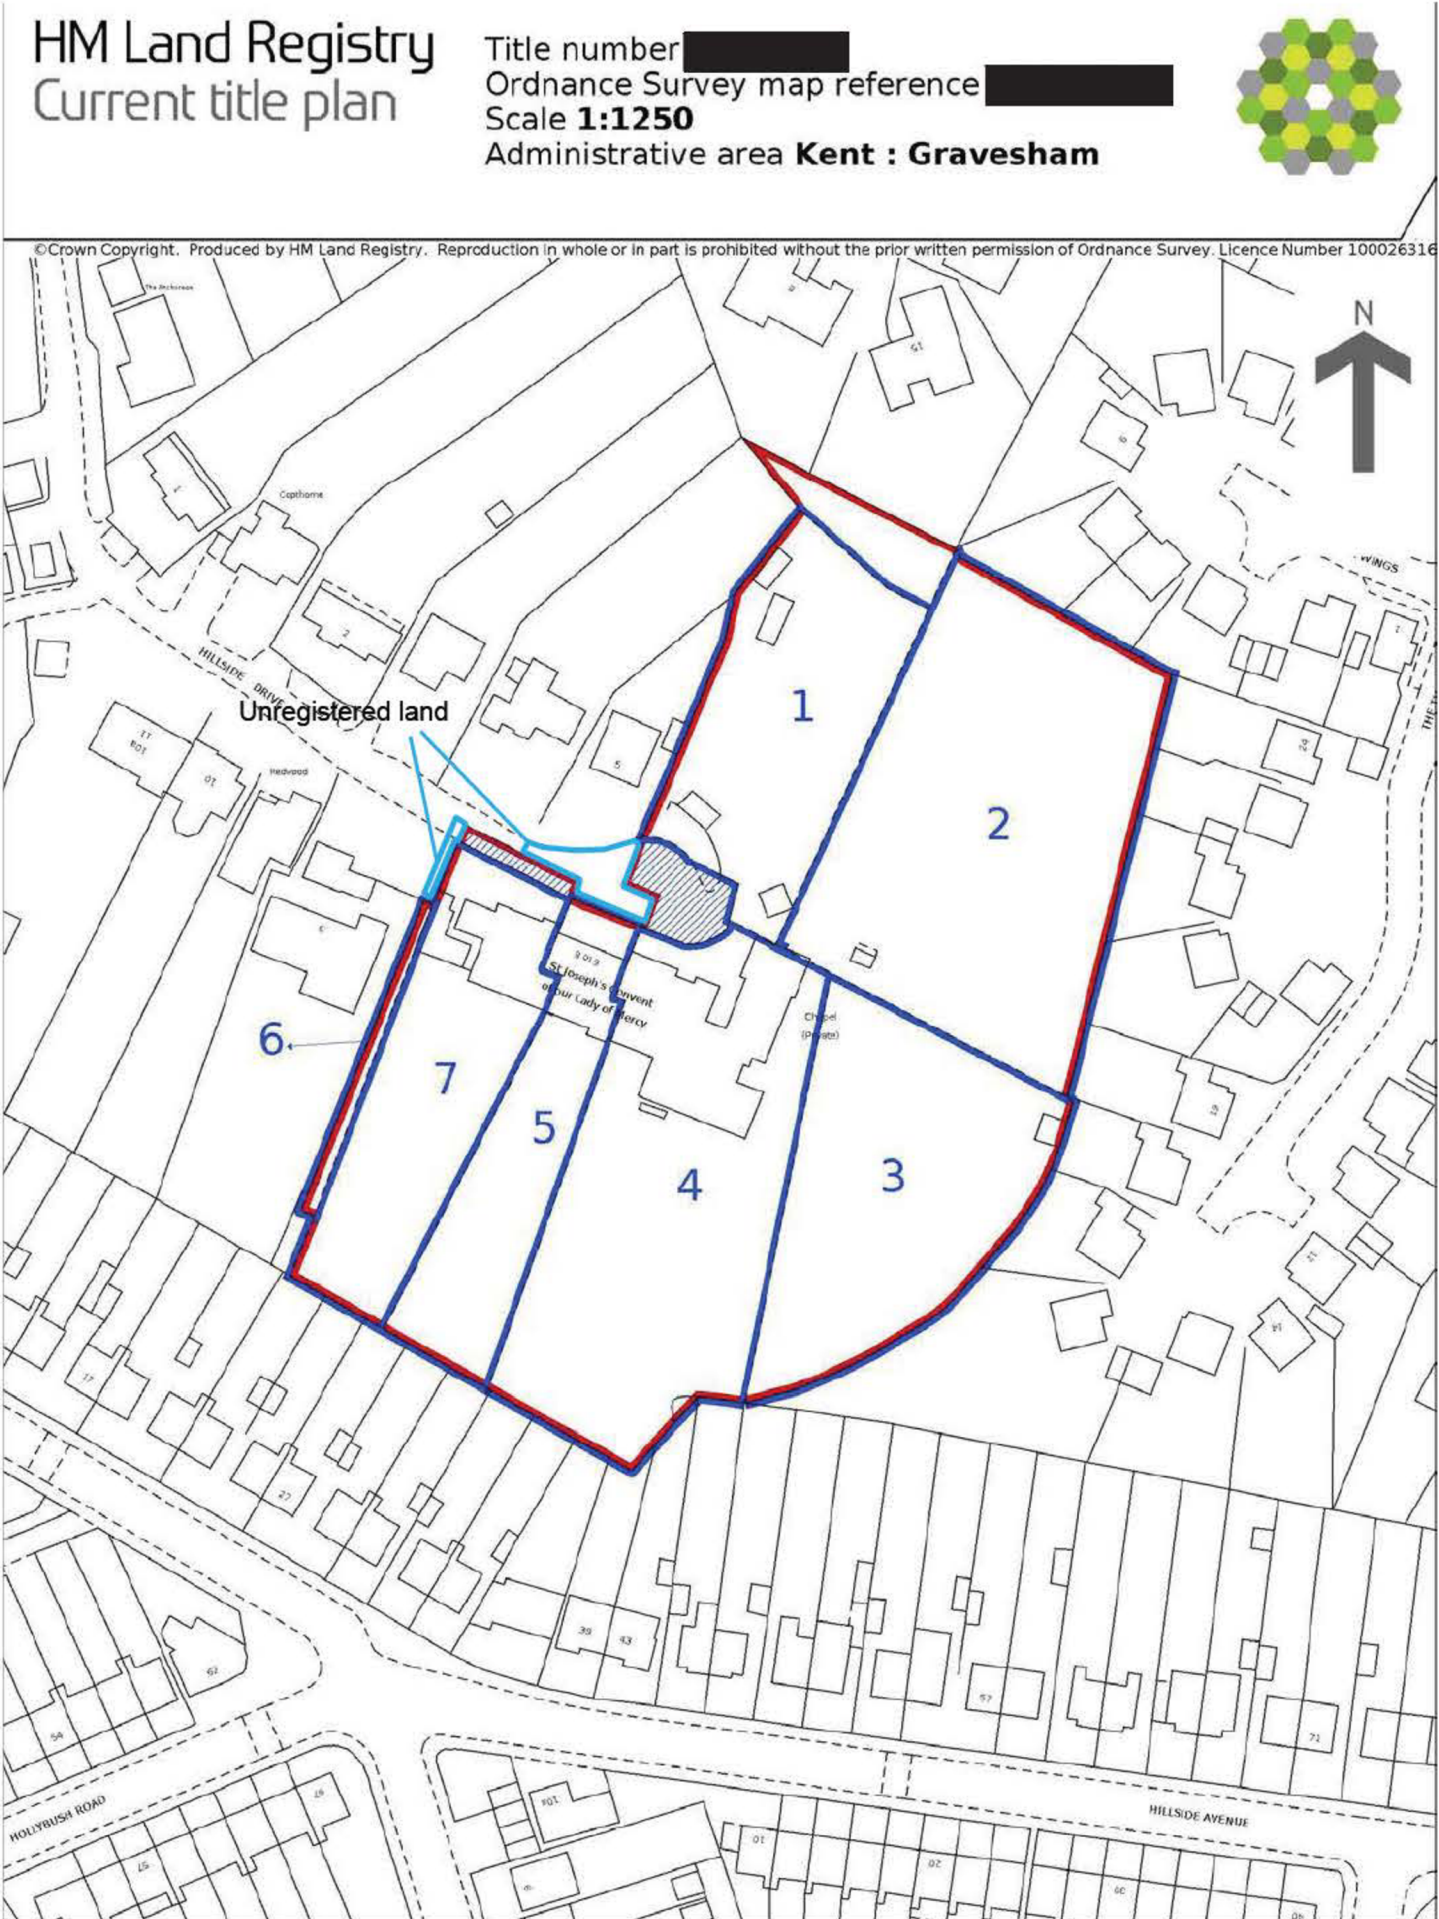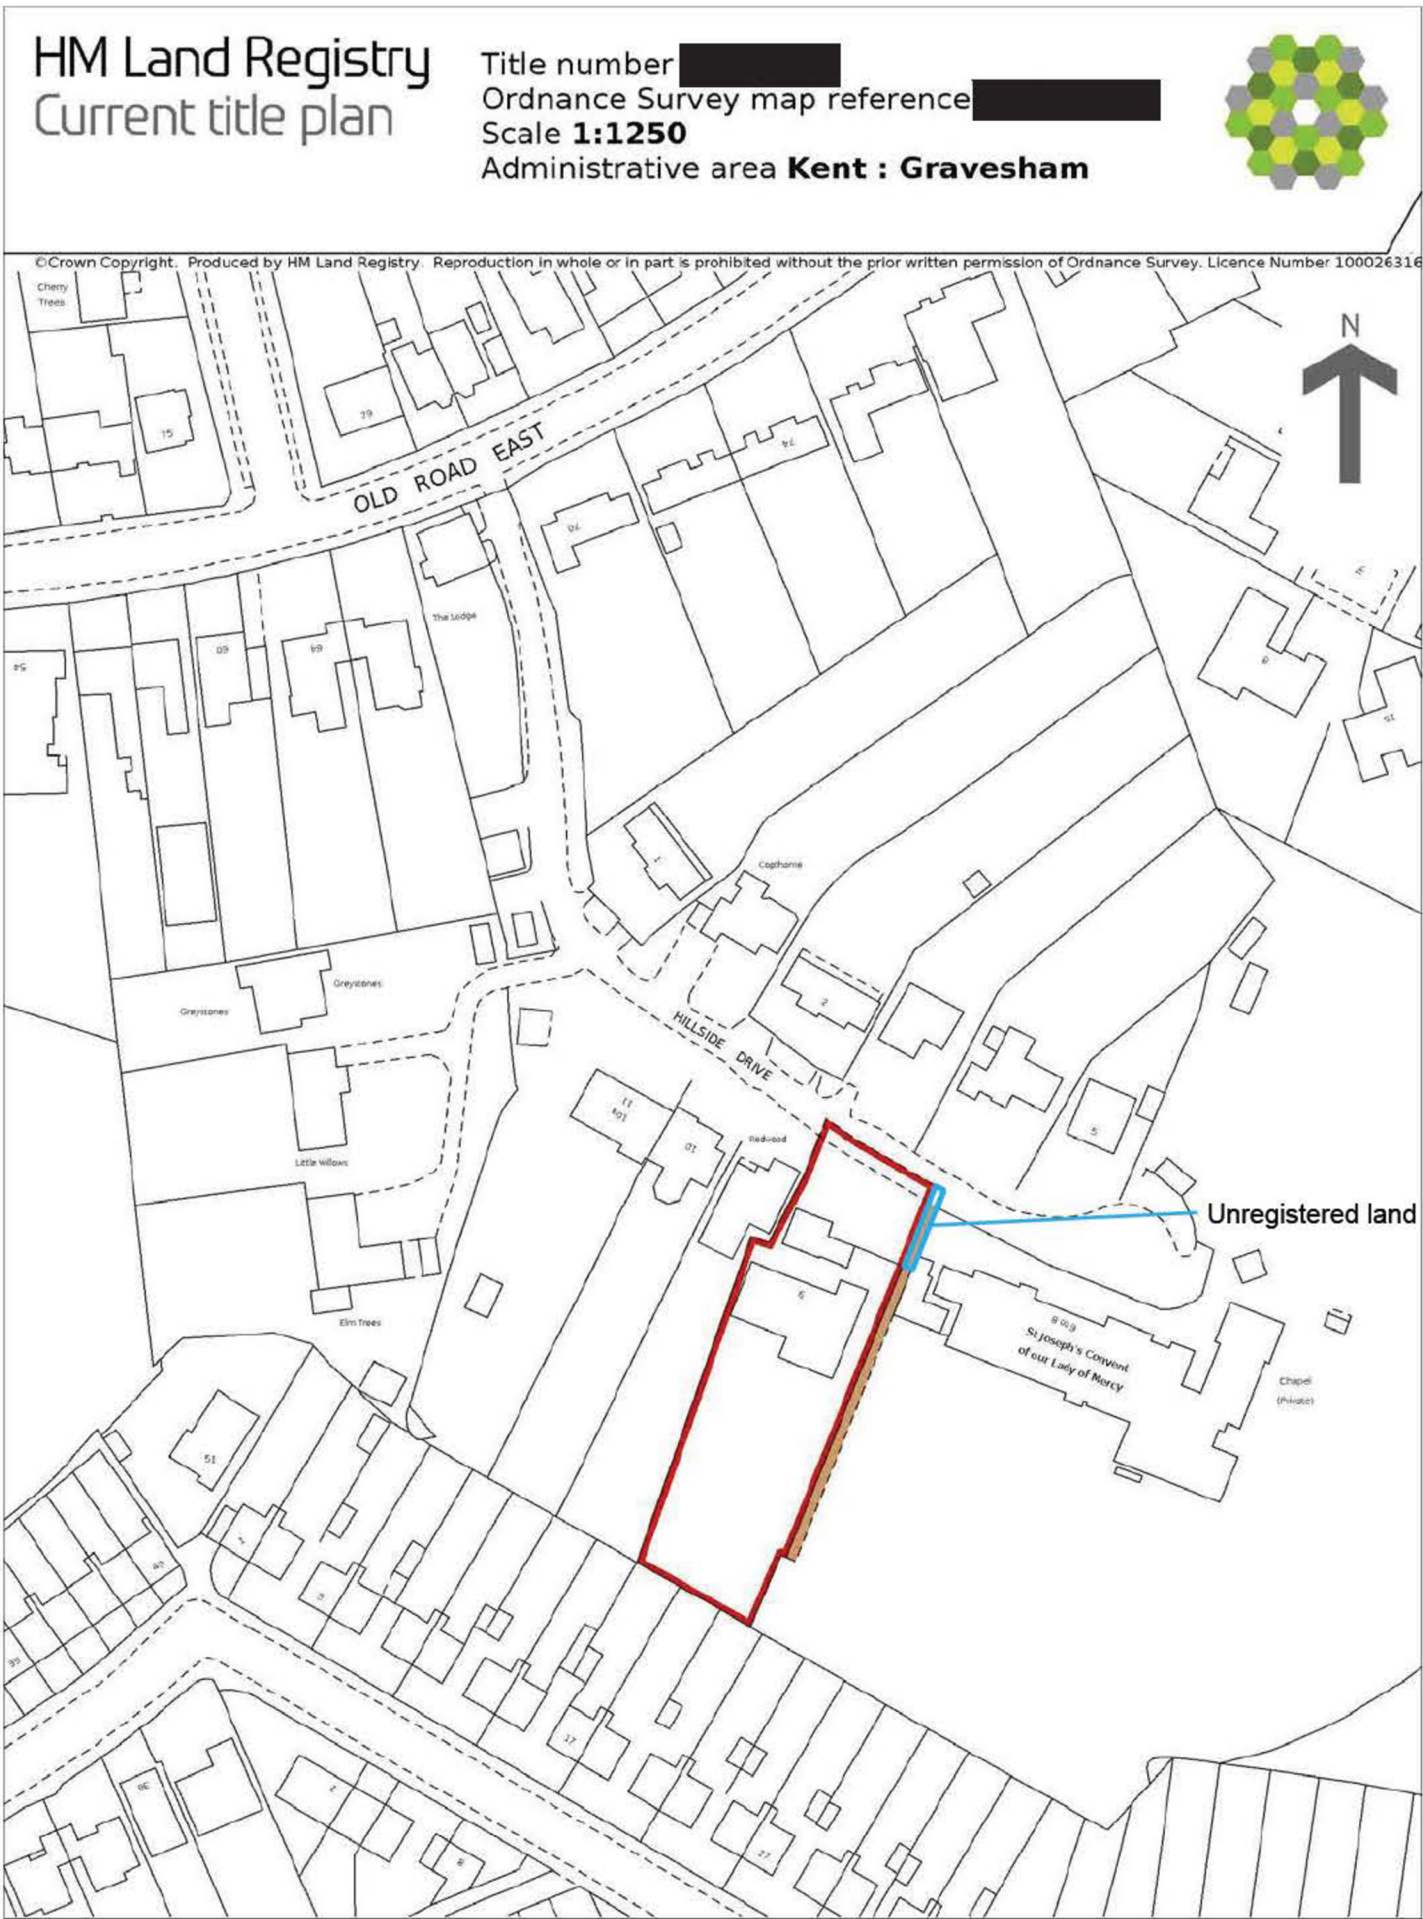

Unregistered land between Convent and No. 9. SK 2 of 7

clay architecture




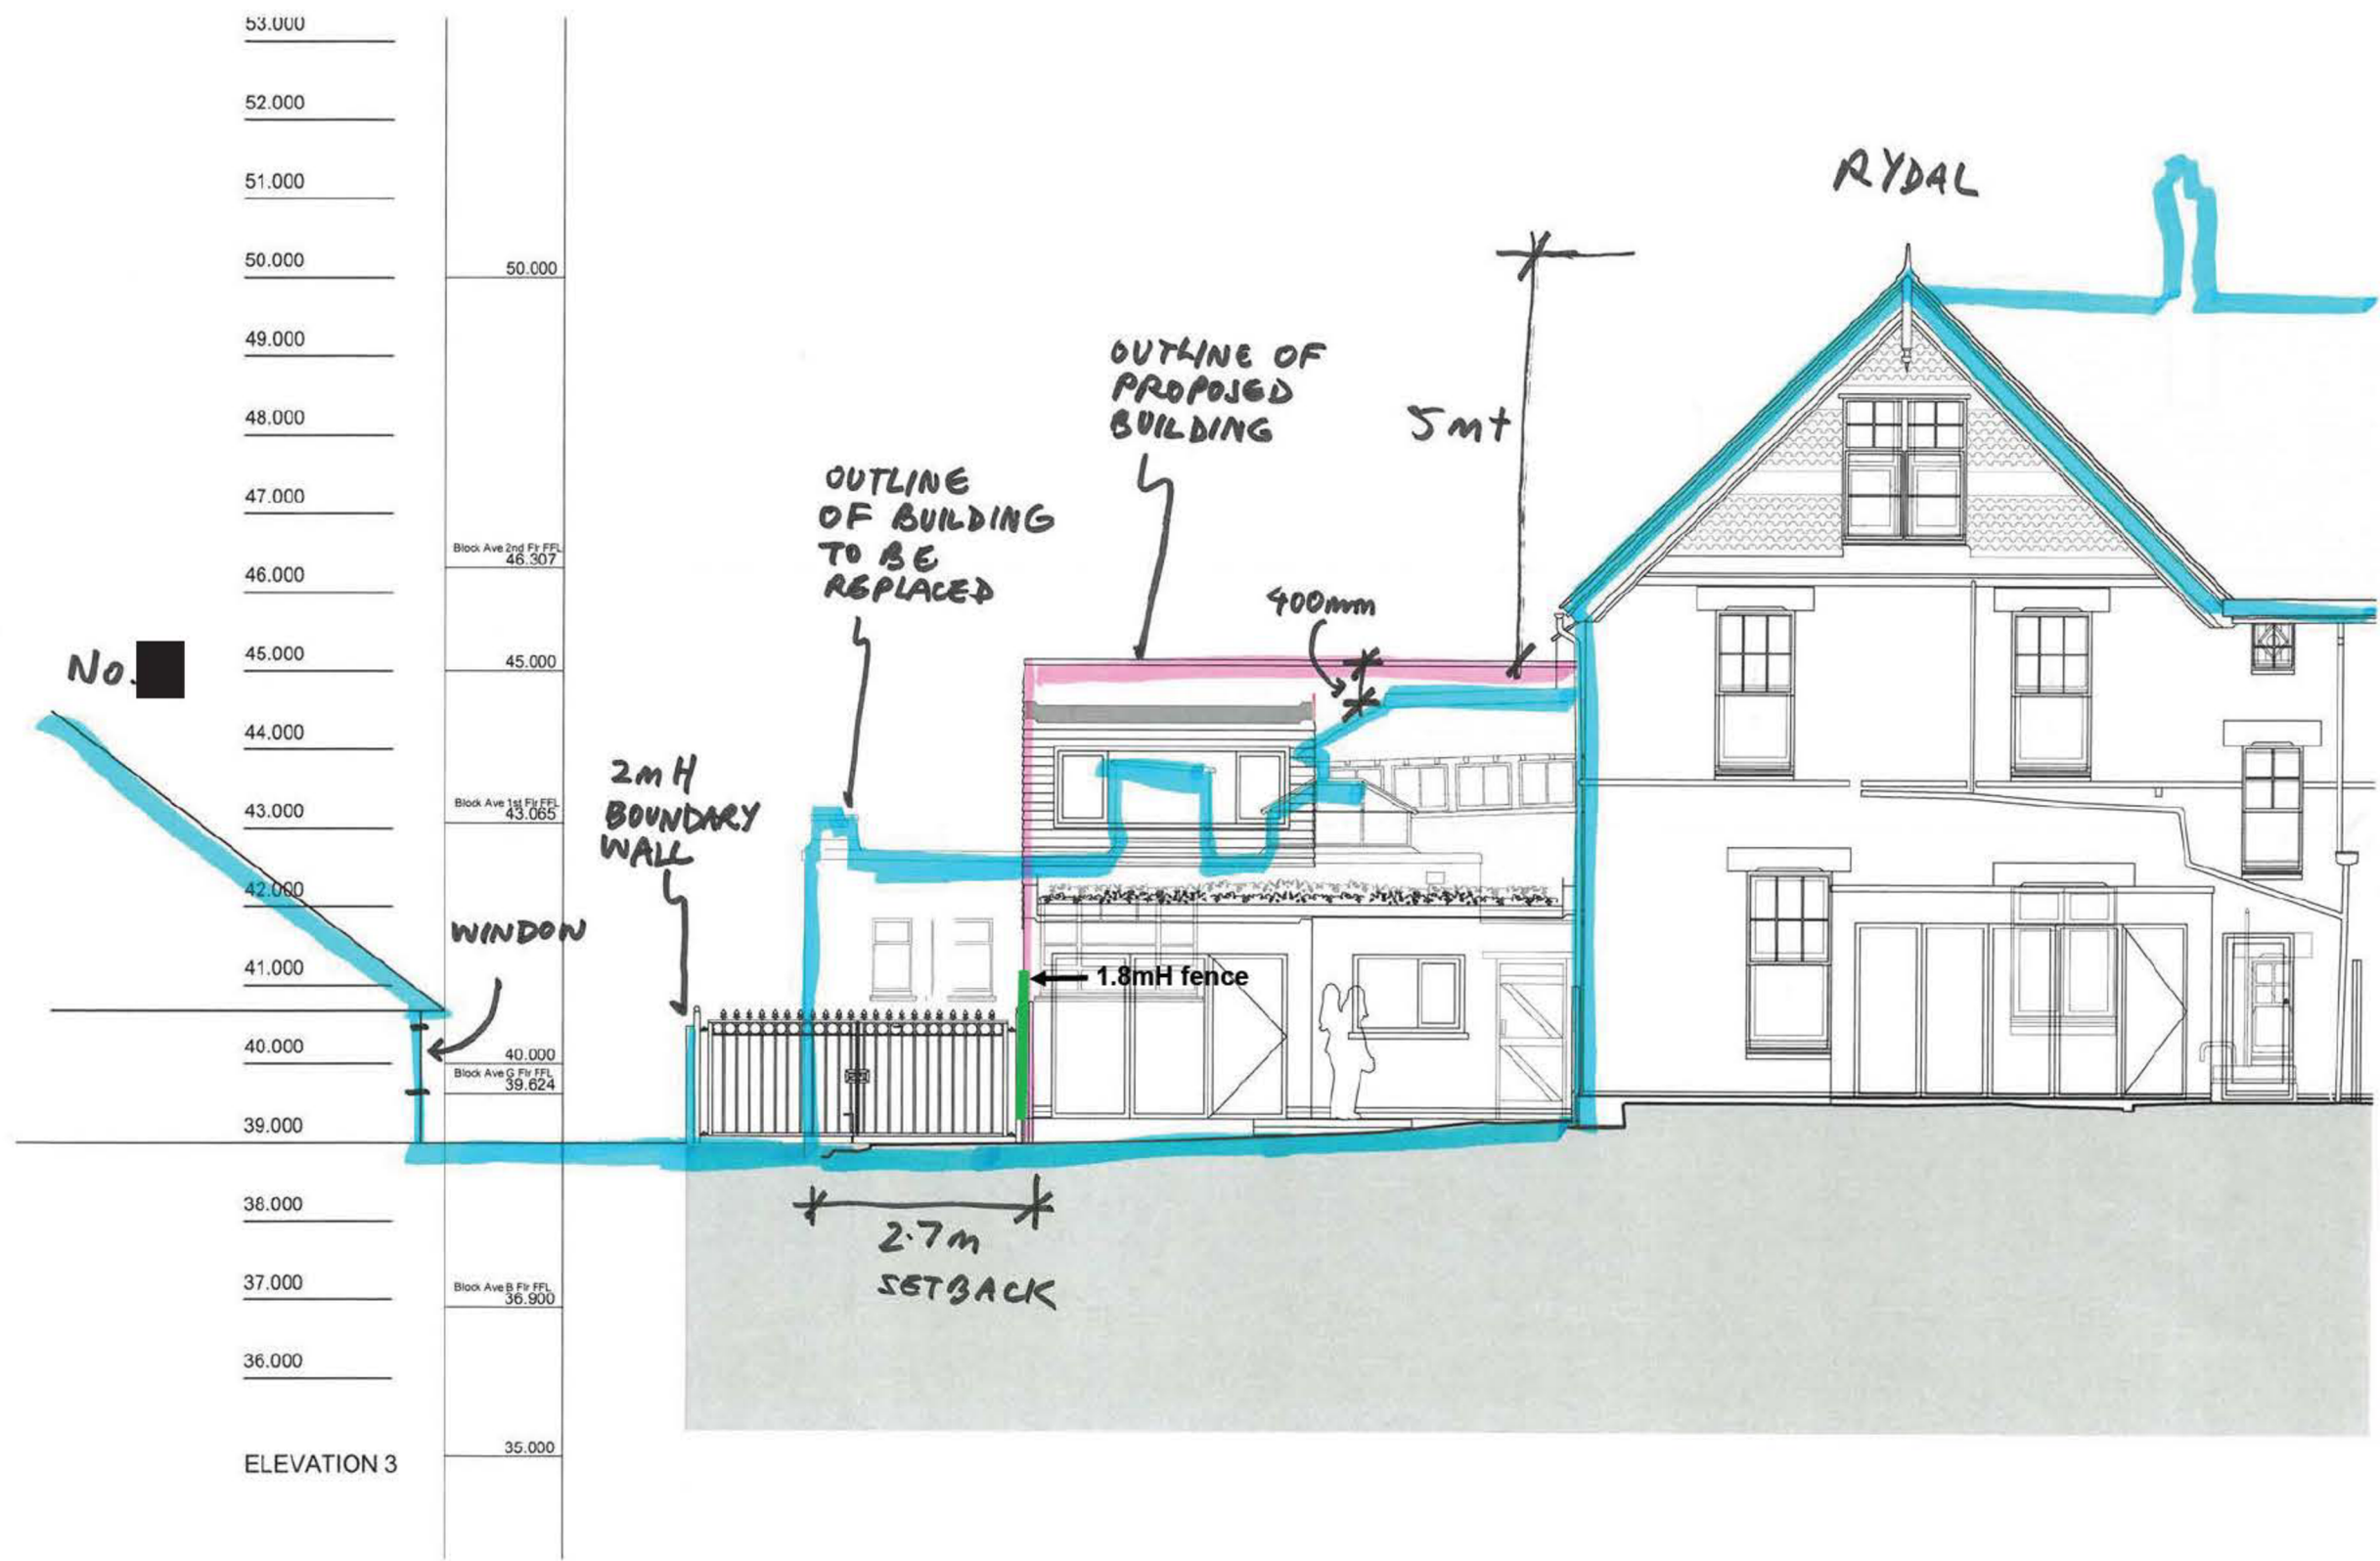





The area north east of no. [redacted] is in shadow most of the day. The proposed bungalow sits within this area and will have minimal impact on no. [redacted], which is south of this shadow area, if at all

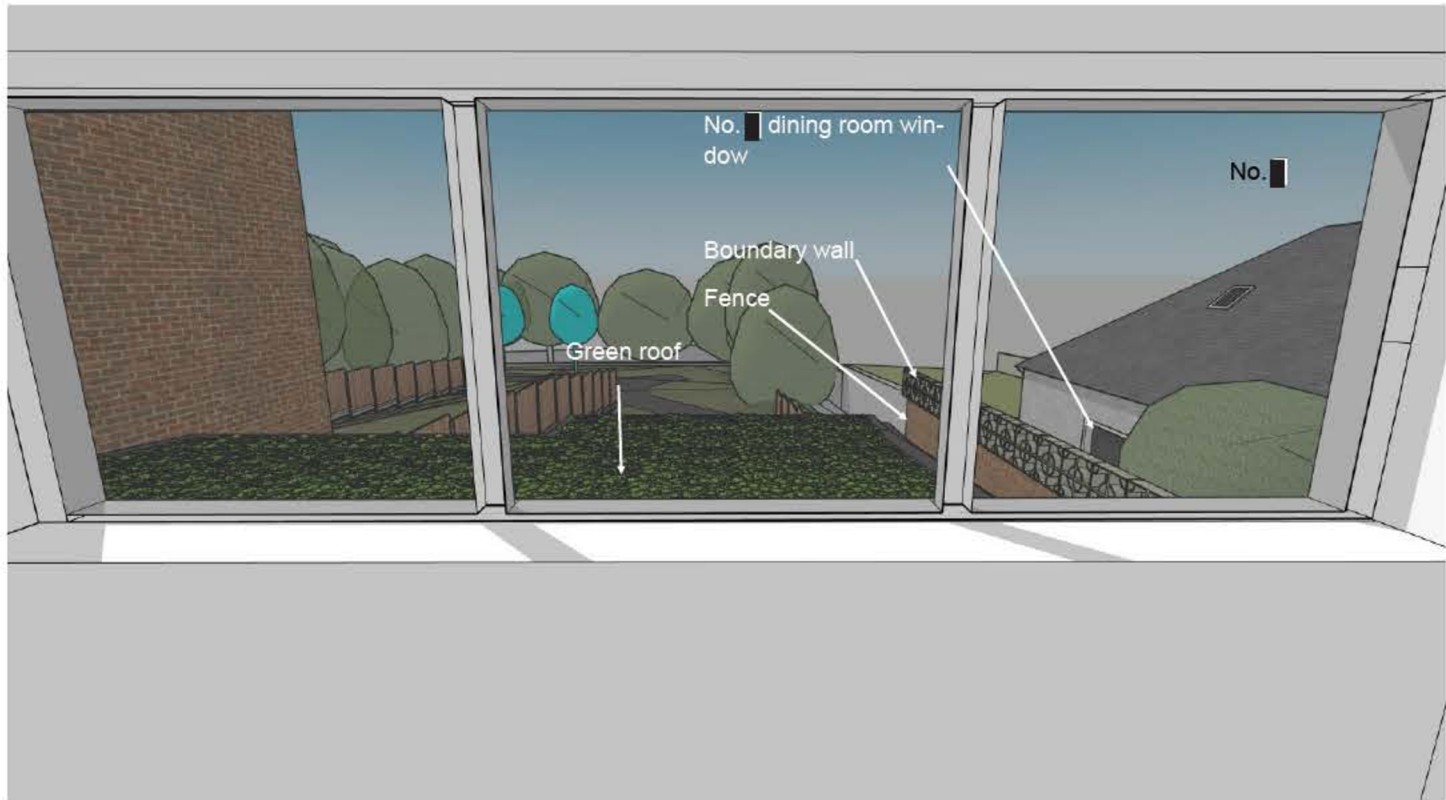

3D view from patio and living toom. SK 7 of 7



View from the patio of the proposed Bungalow



View from the living room of the proposed Bungalow