


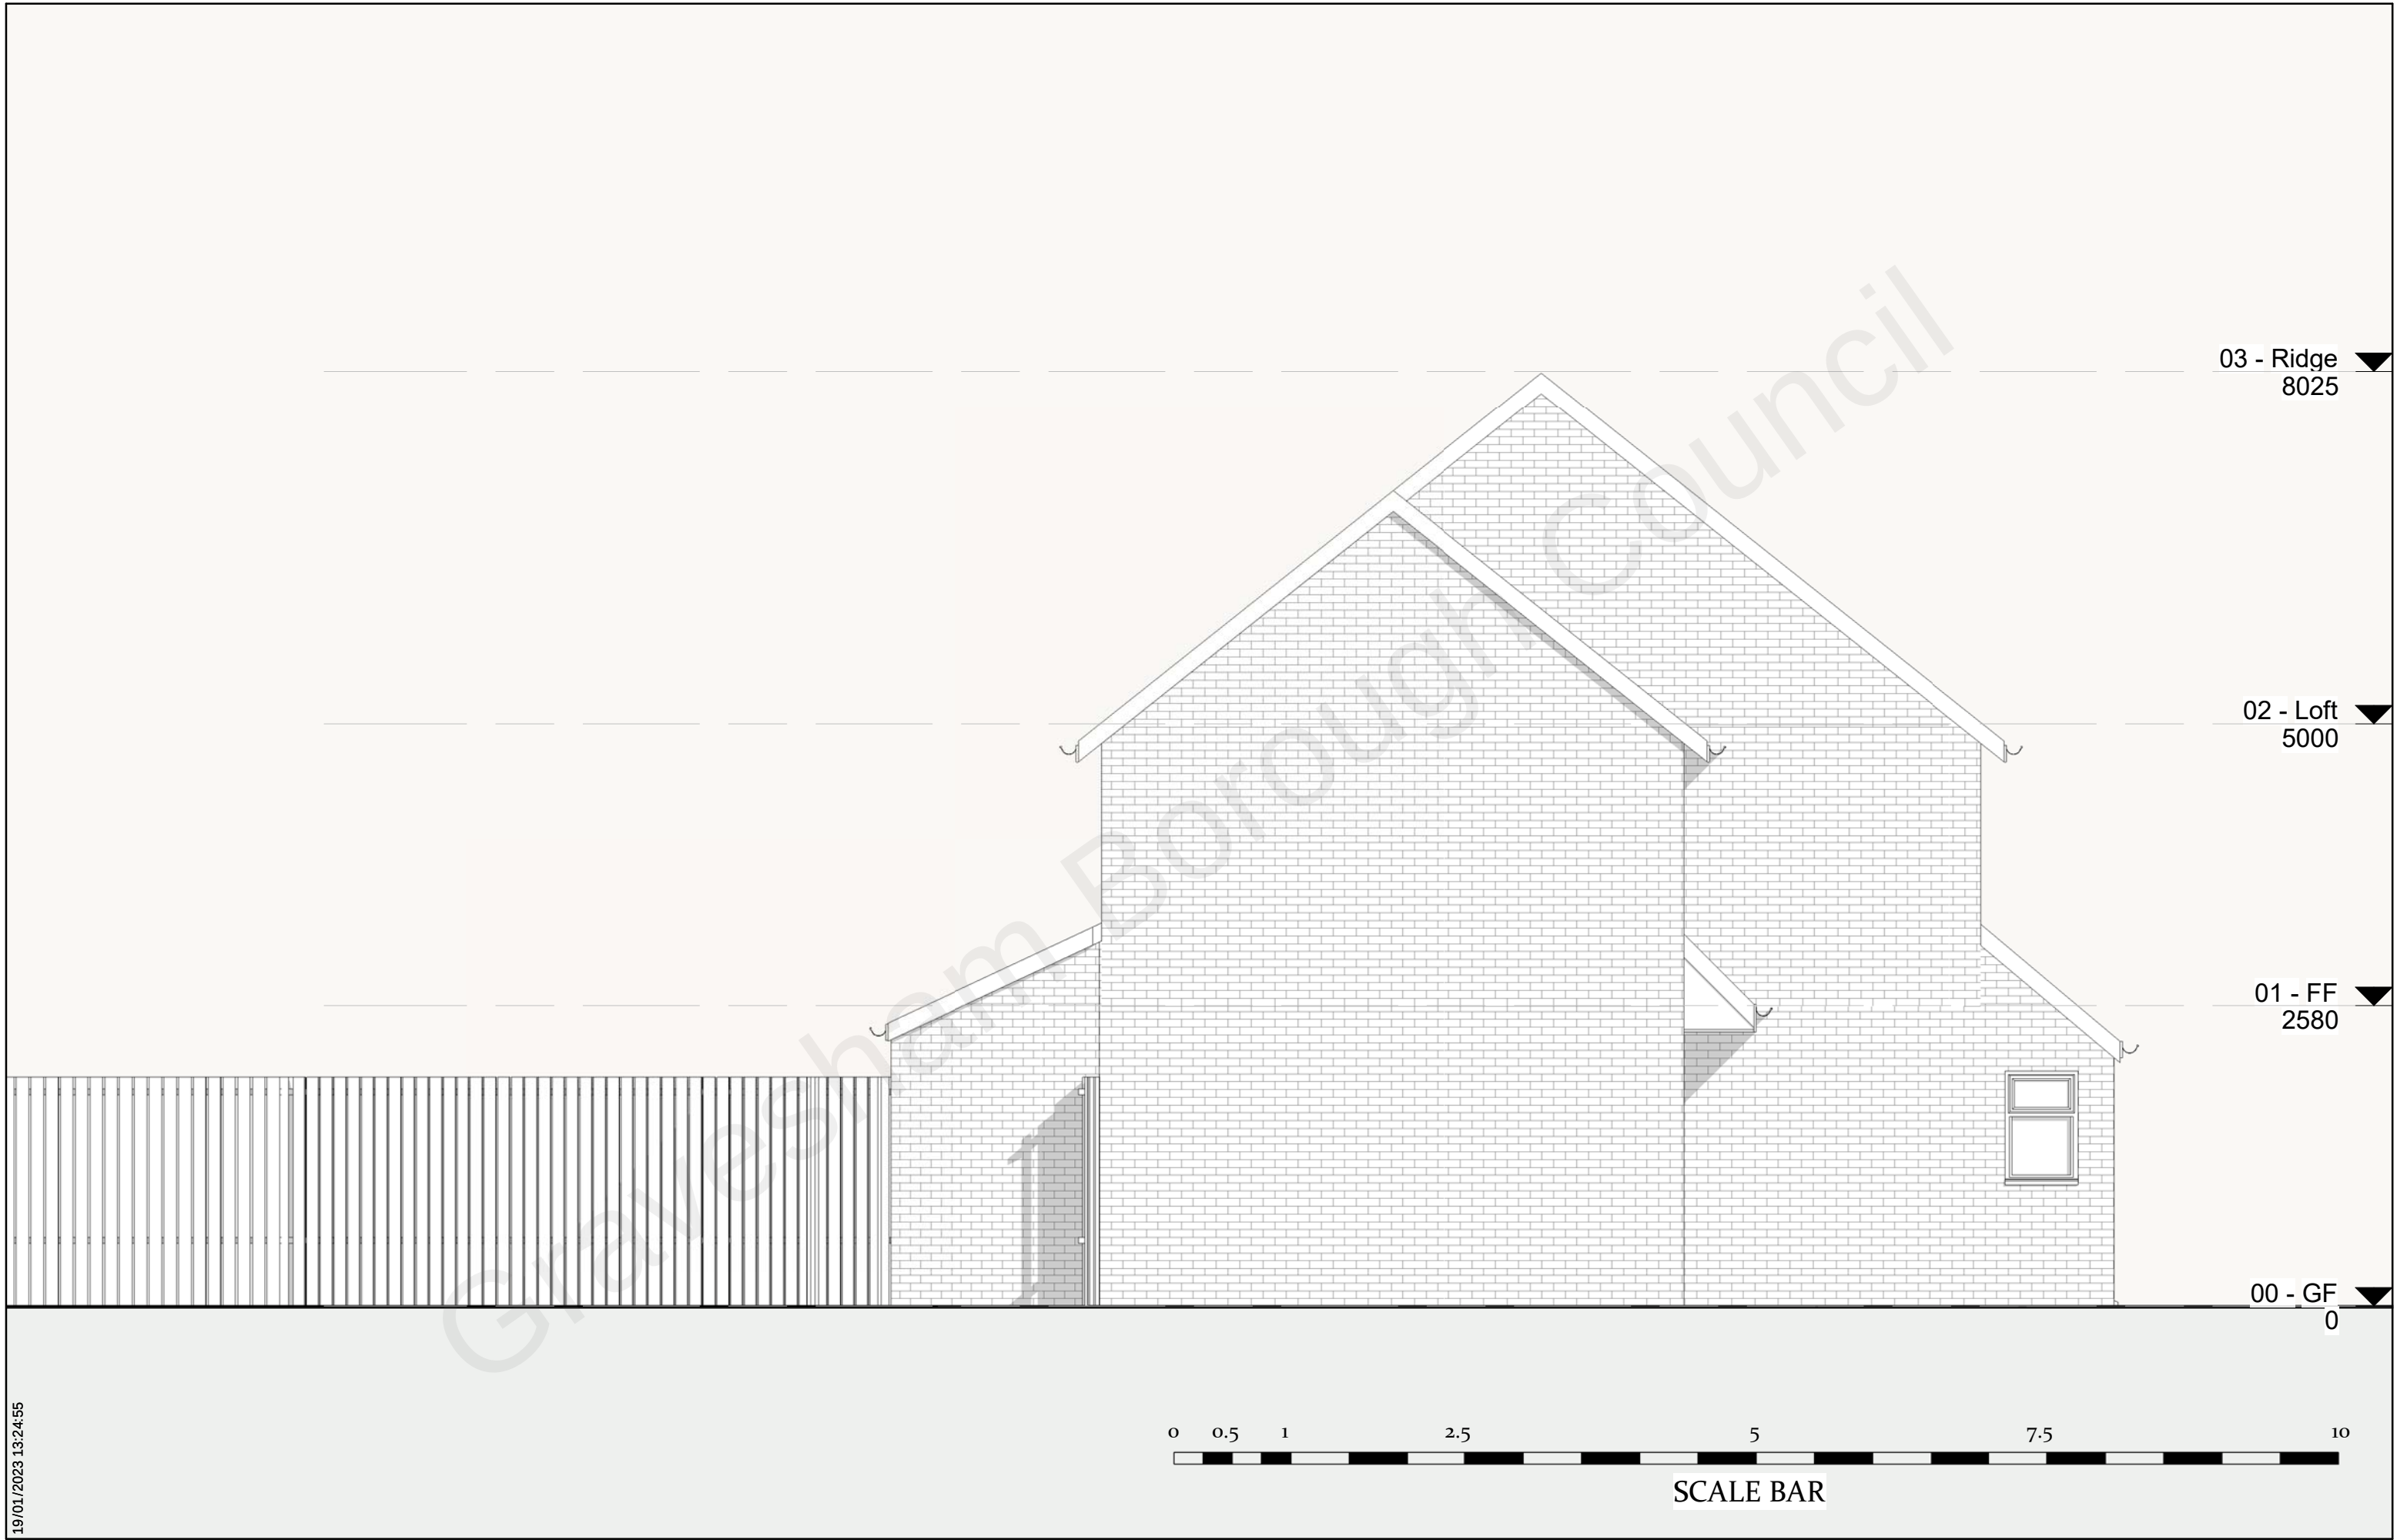

19/01/2023 13:24:55

Submitted For
Planning Application

Project Stage
Planning

Client Name
Amy Perkins

Project Address
18 Nash Croft, Northfleet, DA11 8SY

Studio-JBArchitects
info@studio-jbarchitects.co.uk

arb Architects
Registration
Board

All dimensions to be checked on site. Any discrepancies should be reported to JBArchitects prior to commence the work.
JBArchitects owns the copyright of this drawing which must not be reproduced in whole or part without the written permission.

Sheet name
EX. Side (Left) Elevation

Page No.
B.EX.3.2

Scale | 1 : 50 @A3

Issue Number
Approver
Date: 19/01/2023