


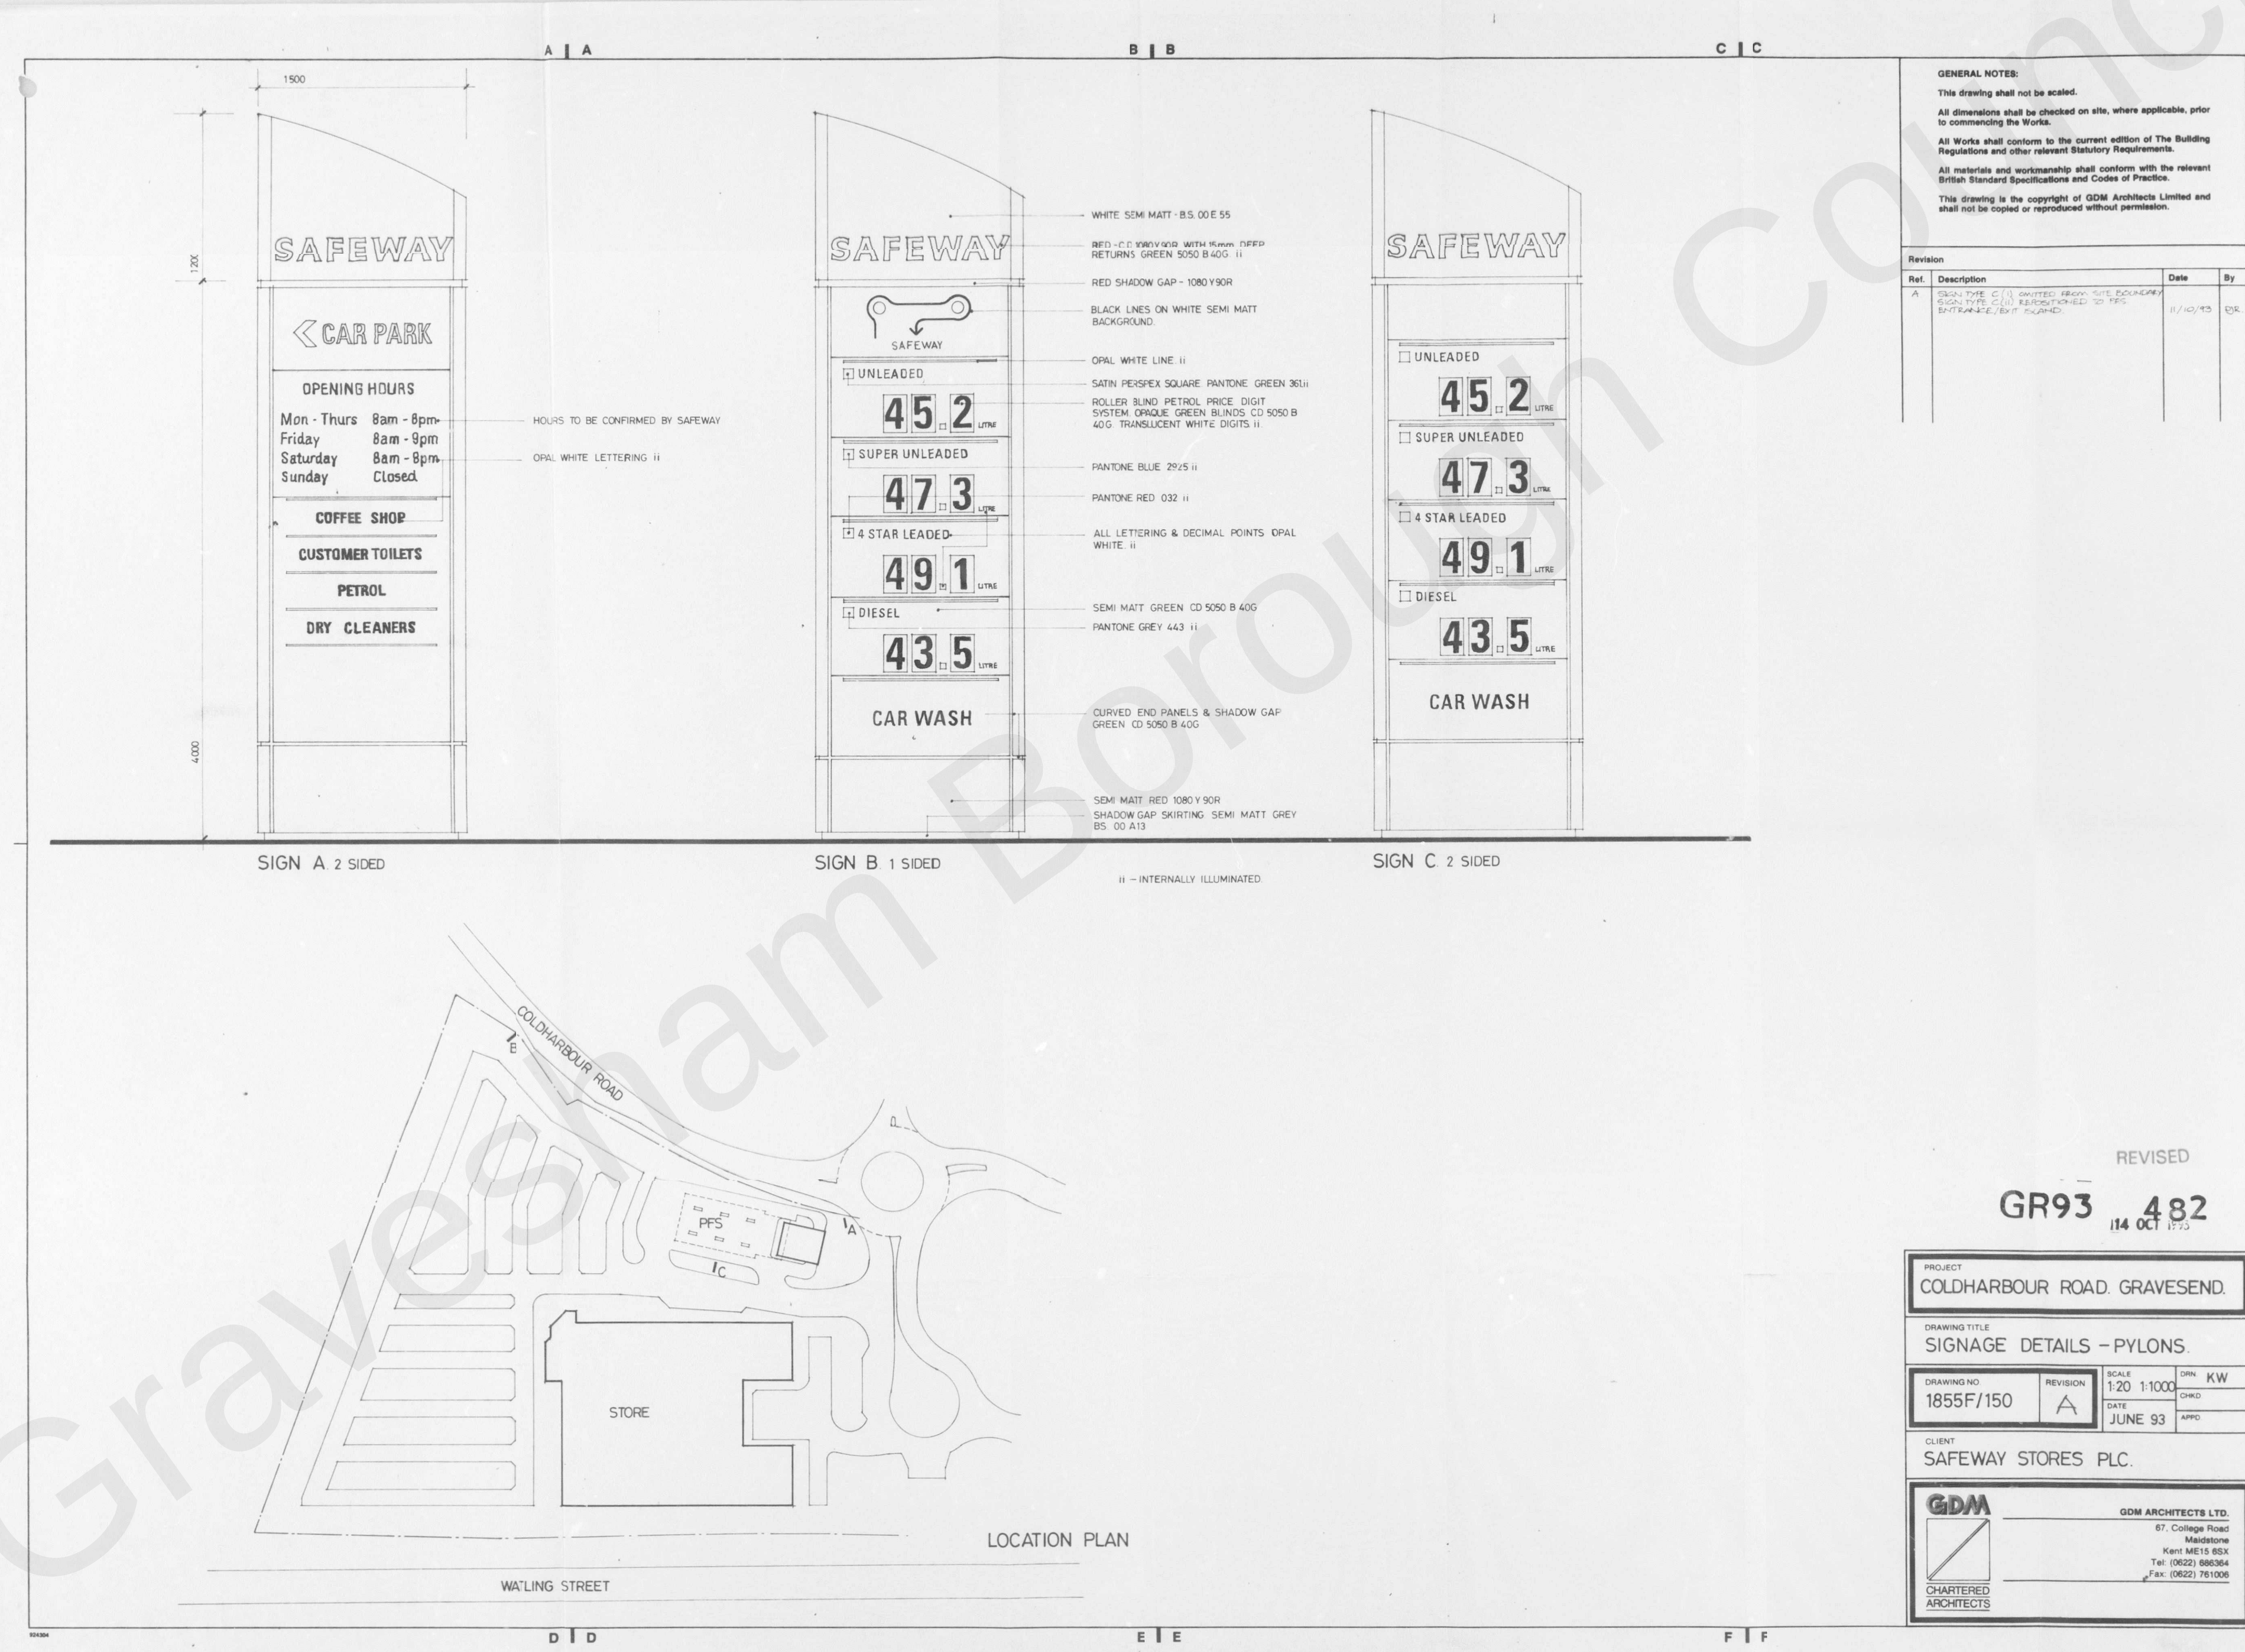

GENERAL NOTES:
This drawing shall not be scaled.
All dimensions shall be checked on site, where applicable, prior to commencing the work.
All works shall conform to the current edition of The Building Regulations and other relevant Statutory Requirements.
All materials and workmanship shall conform with the relevant British Standard Specifications and Codes of Practice.
This drawing is the copyright of GDM Architects Limited and shall not be copied or reproduced without permission.

Ref.	Description	Date	By

REVISED
GR93 482
14 OCT 1993

PROJECT COLDHARBOUR ROAD, GRAVESEND.			
DRAWING TITLE SIGNAGE DETAILS - PYLONS			
DRAWING NO. 1855F/150	REVISION A	SCALE 1:20 1:1000	DRN: KW
DATE JUNE 93		CHKD:	APPD:
CLIENT SAFEWAY STORES PLC.			
 GDM ARCHITECTS LTD. 67, College Road Maidstone Kent ME14 6SQ Tel: (0622) 686364 Fax: (0622) 761006			

