



IMAGE 1





IMAGE 2



IMAGE 3



IMAGE 4

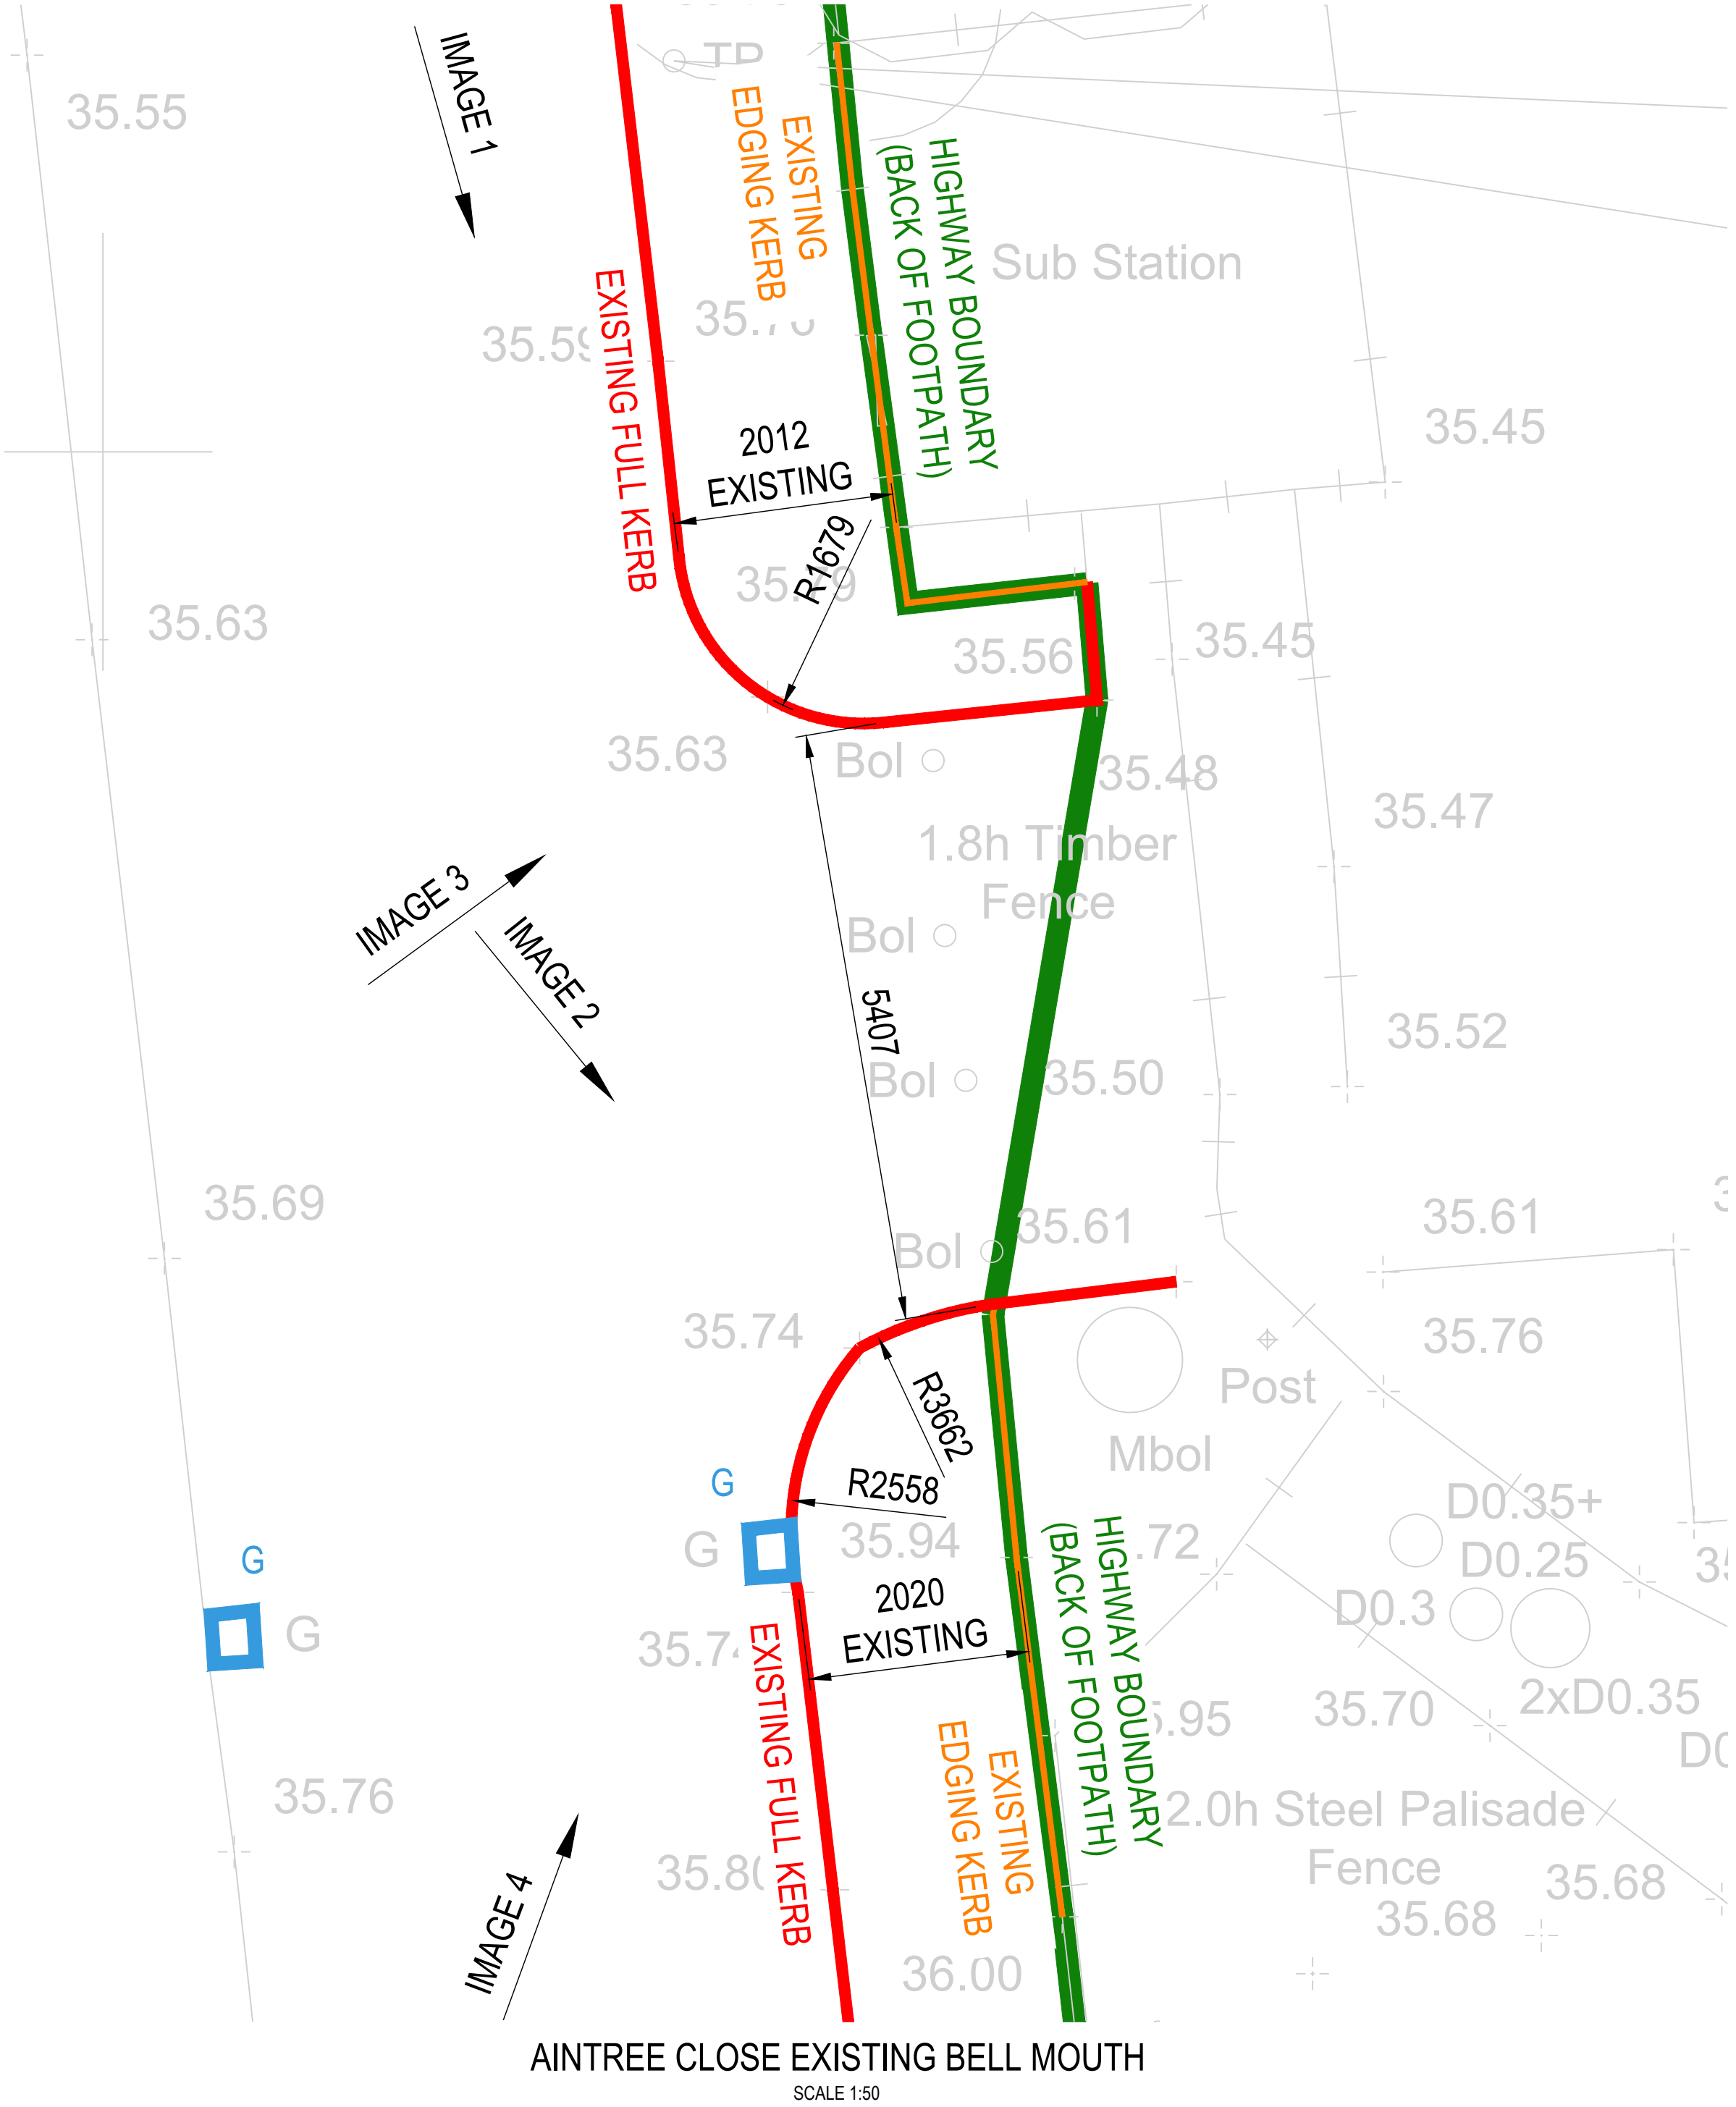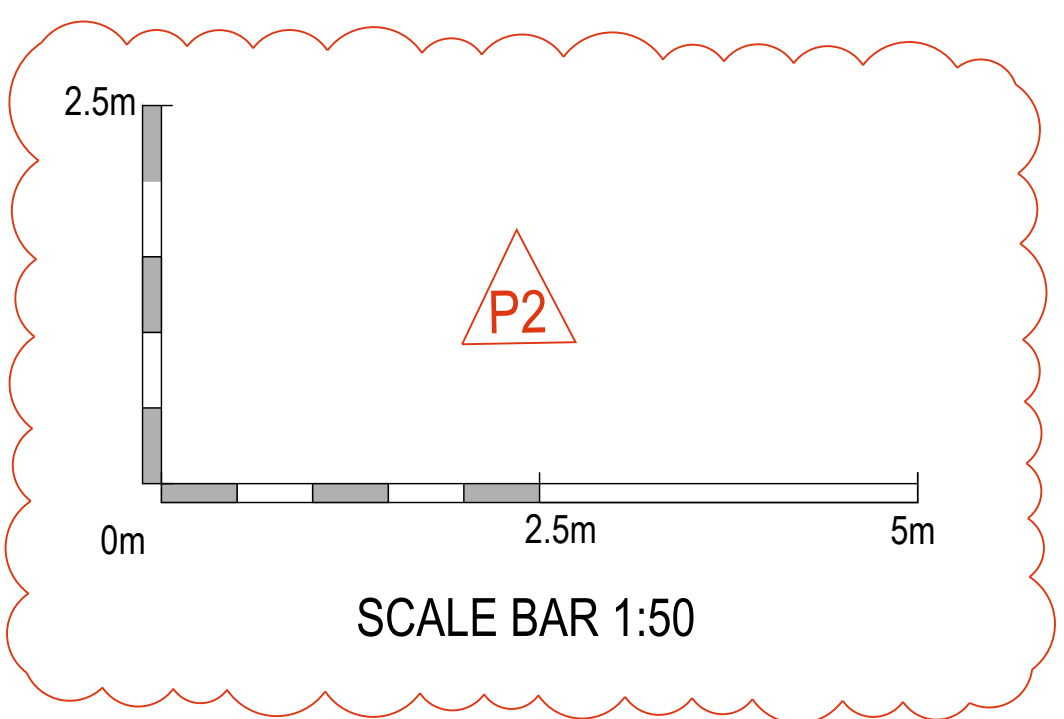

DO NOT SCALE

For the avoidance of doubt, no approvals, reviews, comments or indication of satisfaction given by ARC Engineers in terms of subcontract drawings, products or proposed materials shall reduce or extinguish the obligation of the sub-contractor or supplier to adhere to the specification, general arrangement drawings, statutory requirements and good working practice. ARC Engineer's accept no liability for the selection of materials or workmanship in the execution of the works.

GENERAL NOTES

- These notes are intended to augment drawings and specifications. Where conflict of requirements exists the order of precedence shall be as shown in the specifications. Otherwise the strictest provision shall govern.
- This drawing is to be read in conjunction with all other relevant Engineers and Architects drawings.
- Drawings not to be scaled.
- All dimensions to be checked on site by the contractor. Any discrepancies to be notified to the Engineer/Architect and further instructions obtained before work is commenced.
- The structure is designed to be self-supporting and stable after the building is fully complete. It is the contractors sole responsibility to determine the erection procedure and sequence and ensure that the building and its components are safe during erection. This includes the addition of whatever temporary bracing, guys or tie-downs which may be necessary, such material remaining the property of the contractor upon completion.
- All work to comply to current building regulations and to be in accordance with the relevant British Standards and appropriate Codes of Practice.
- For further notes refer to Project Notes.

P2	SCALE BARS ADDED	JAB	07.02.2023
P1	INITIAL ISSUE	JAB	20.10.2022
REV	DETAIL	BY	CHK DATE

arcengineers
CONSULTING STRUCTURAL AND CIVIL ENGINEERS
3 CADMAN COURT, LEEDS, LS27 0RX
Phone: 0113 253 3904
www.arc-engineers.co.uk

CLIENT:
AVERY

PROJECT:
**CARE HOME,
CENTRAL AVENUE,
GRAVESEND**

TITLE:
**EXTERNAL WORKS
AINTREE CLOSE BELL MOUTH
EXISTING**

DRAWING STATUS:
PRELIMINARY

DRAWN:	DATE:	DRAWN:	DATE:
JAB	06.10.2022	AA	20.10.2022
CONTRACT No:	22 026	SCALE @ A1:	1:50

PROJECT No:	ORIGINATOR:	ZONE:	LEVEL:	TYPE:	DISCIPLINE:	NUMBER:	REVISION:
22 026	ARC	XX	XX	DR	C	0607	P2