


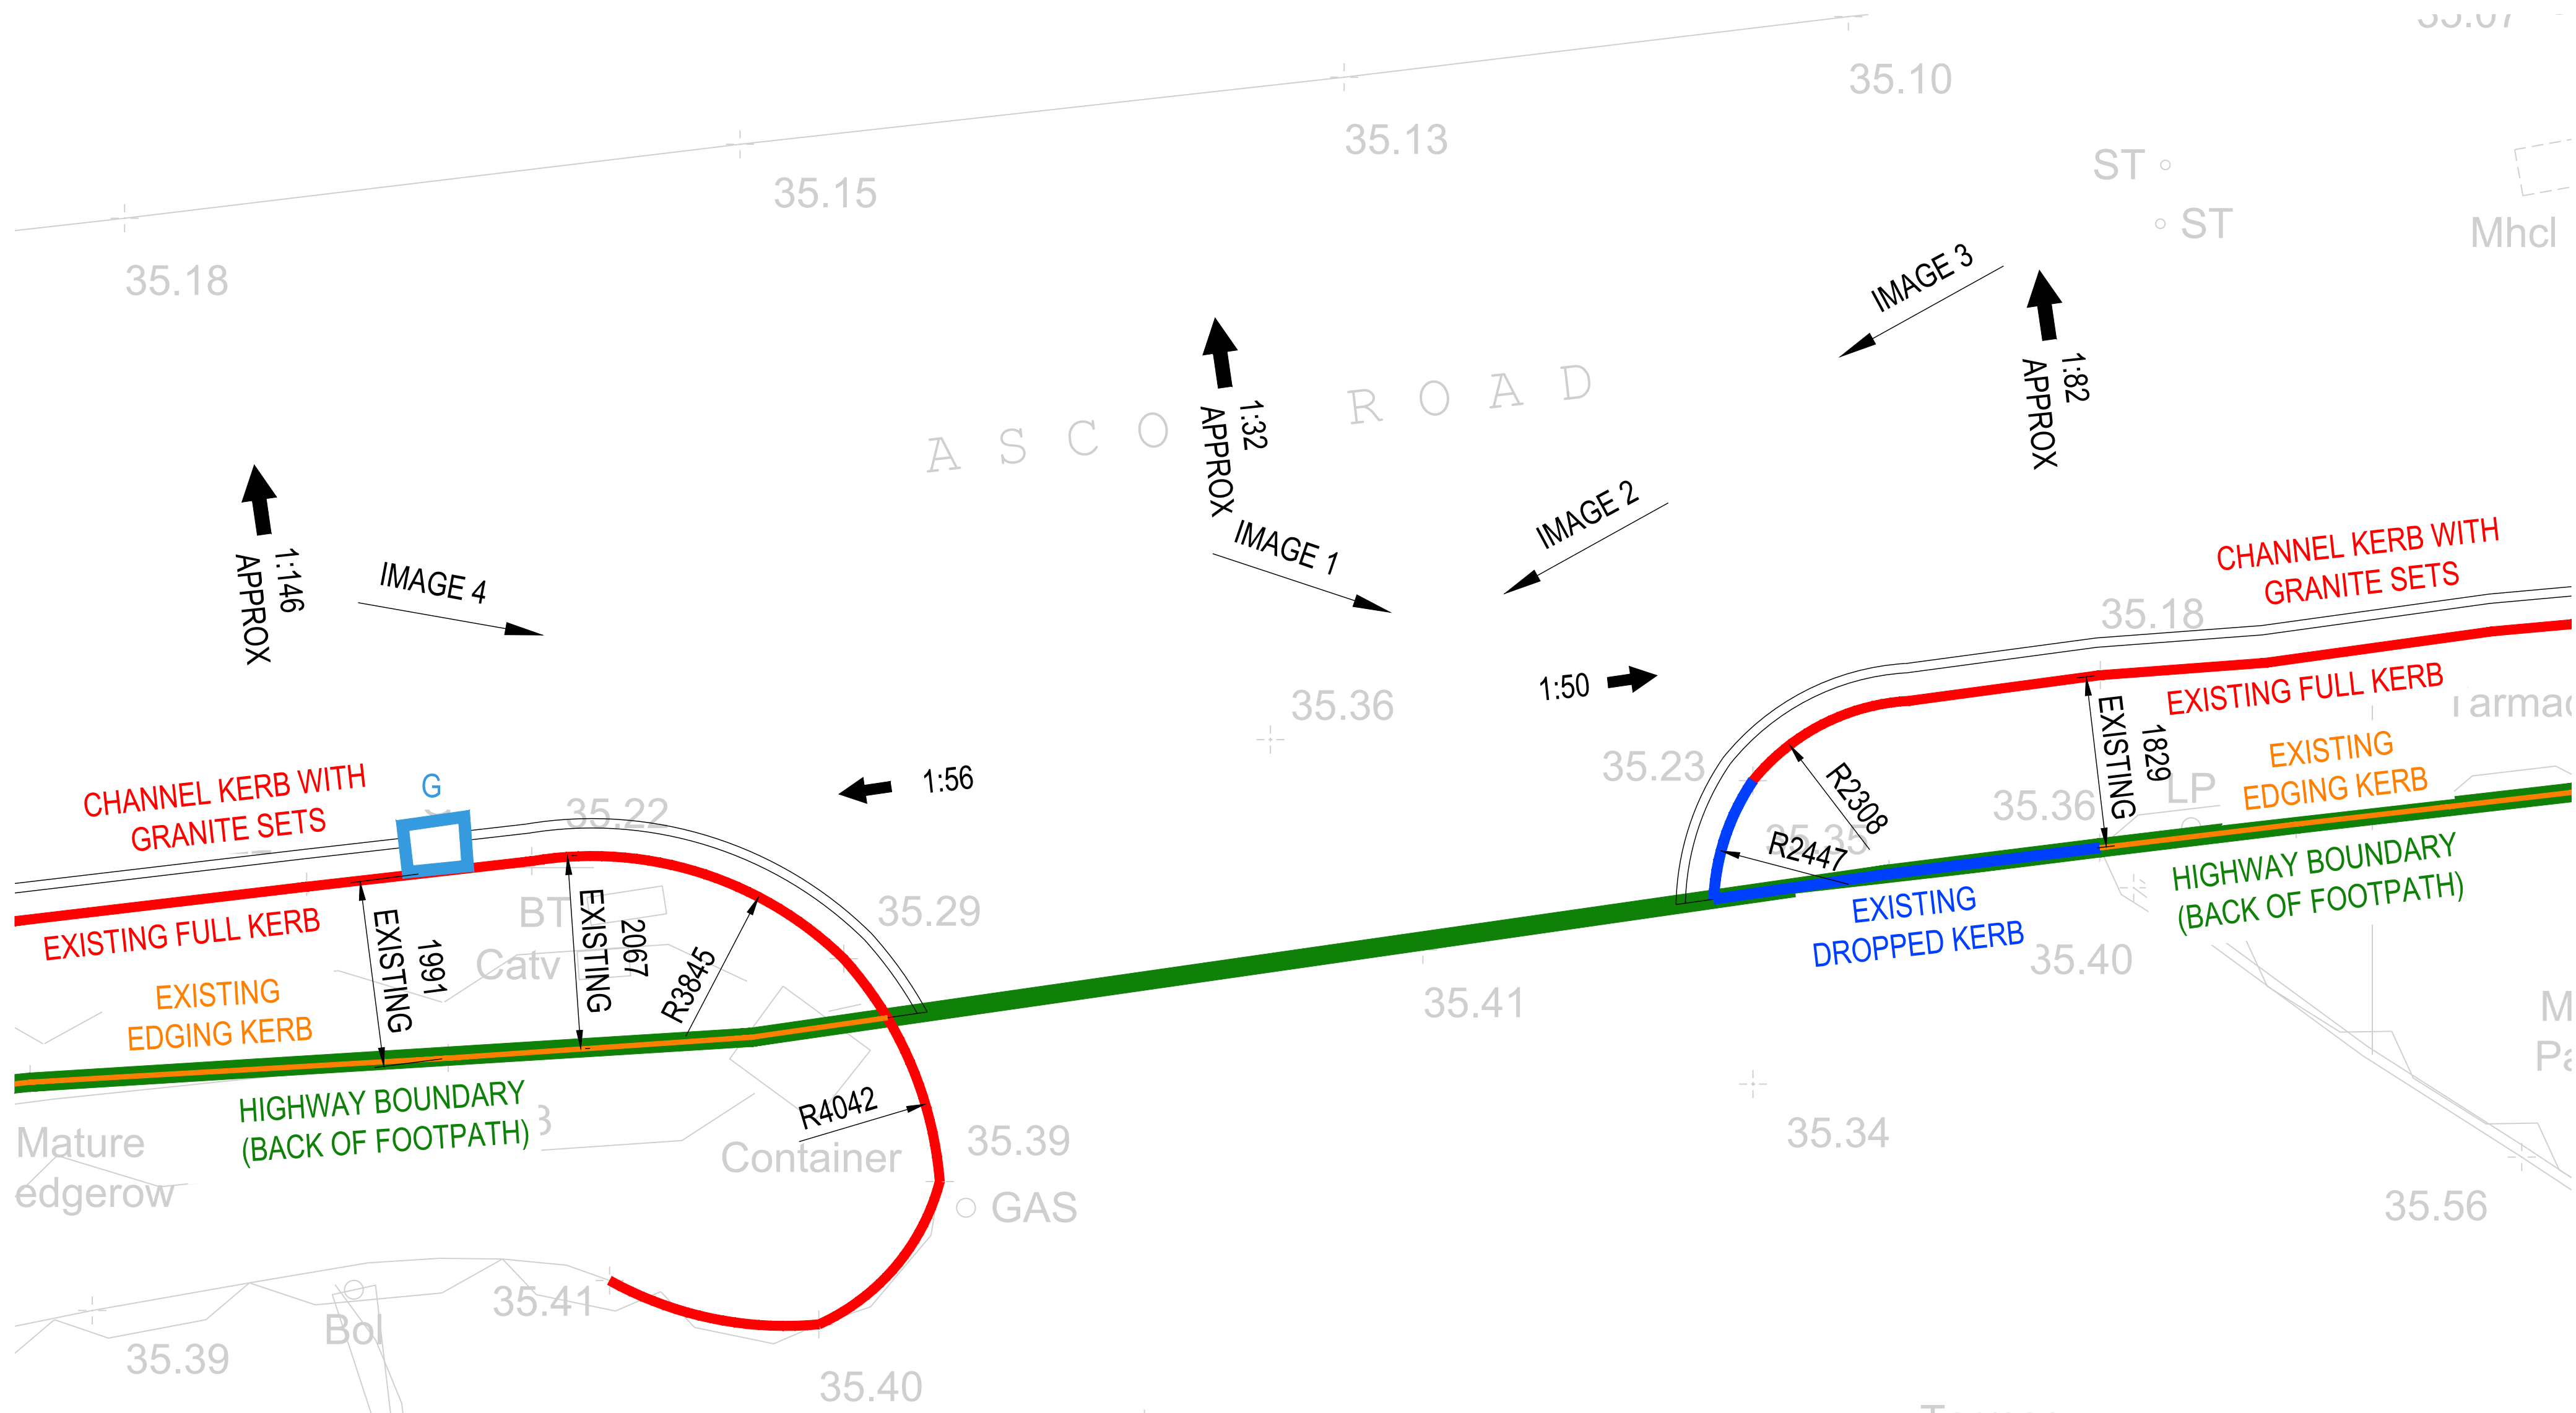

ASCOT ROAD EXISTING BELL MOUTH
SCALE 1:50



IMAGE 3




IMAGE 4



IMAGE 1



IMAGE 2

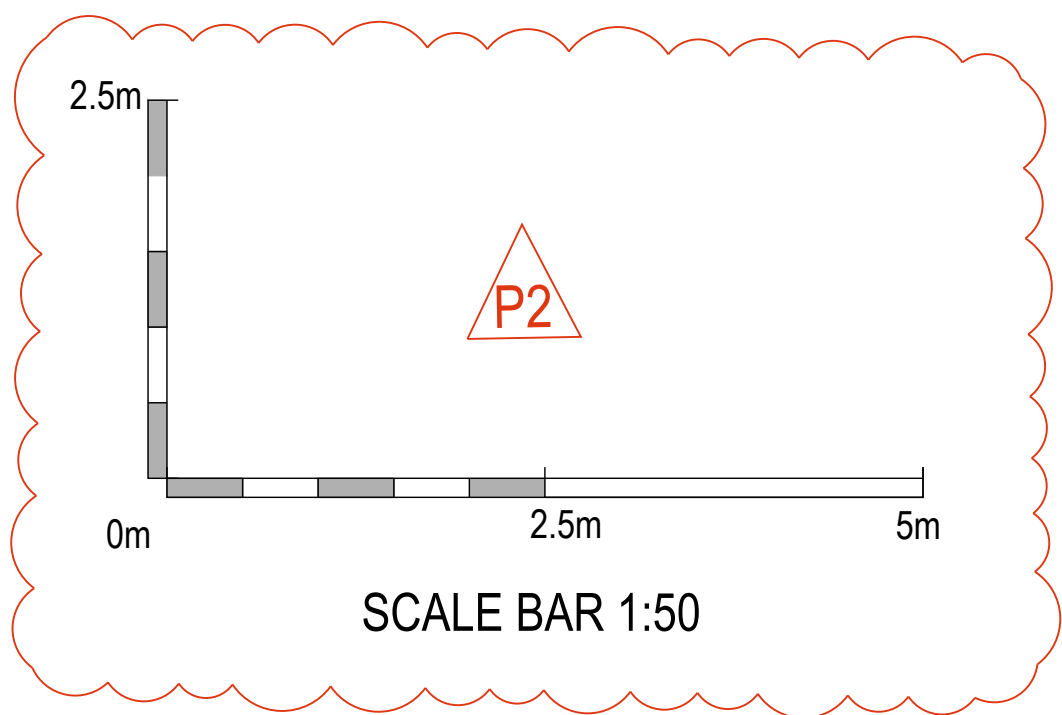

For the avoidance of doubt, no approvals, reviews, comments or indication of satisfaction given by ARC Engineers in terms of subcontract drawings, products or proposed materials shall reduce or extinguish the obligation of the sub-contractor or supplier to adhere to the specification, general arrangement drawings, statutory requirements and good working practice. ARC Engineer's accept no liability for the selection of materials or workmanship in the execution of the works.

GENERAL NOTES

- These notes are intended to augment drawings and specifications. Where conflict of requirements exists the order of precedence shall be as shown in the specifications. Otherwise the strictest provision shall govern.
- This drawing is to be read in conjunction with all other relevant Engineers and Architects drawings.
- Drawings not to be scaled.
- All dimensions to be checked on site by the contractor. Any discrepancies to be notified to the Engineer/Architect and further instructions obtained before work is commenced.
- The structure is designed to be self-supporting and stable after the building is fully complete. It is the contractors sole responsibility to determine the erection procedure and sequence and ensure that the building and its components are safe during erection. This includes the addition of whatever temporary bracing, guys or tie-downs which may be necessary, such material remaining the property of the contractor upon completion.
- All work to comply to current building regulations and to be in accordance with the relevant British Standards and appropriate Codes of Practice.
- For further notes refer to Project Notes.

P2	SCALE BARS ADDED	JAB	07.02.2023
P1	INITIAL ISSUE	JAB	20.10.2022
REV	DETAIL	BY	CHK DATE

arcengineers CONSULTING STRUCTURAL AND CIVIL ENGINEERS 3 CADMAN COURT, LEEDS, LS27 0RX Phone: 0113 253 3904 www.arc-engineers.co.uk			
CLIENT: AVERY			
PROJECT: CARE HOME, CENTRAL AVENUE, GRAVESEND			
TITLE: EXTERNAL WORKS ASCOT ROAD BELL MOUTH EXISTING			
DRAWING STATUS: PRELIMINARY			
DRAWN: JAB	DATE: 20.10.2022	CHECKED: JAB	DATE: 20.10.2022
CONTRACT No: 22 026		SCALE @ A1: 1:50	
PROJECT No:	ORIGINATOR:	ZONE:	LEVEL:
22 026 - ARC - XX - XX - DR - C - 0606 - P2			