
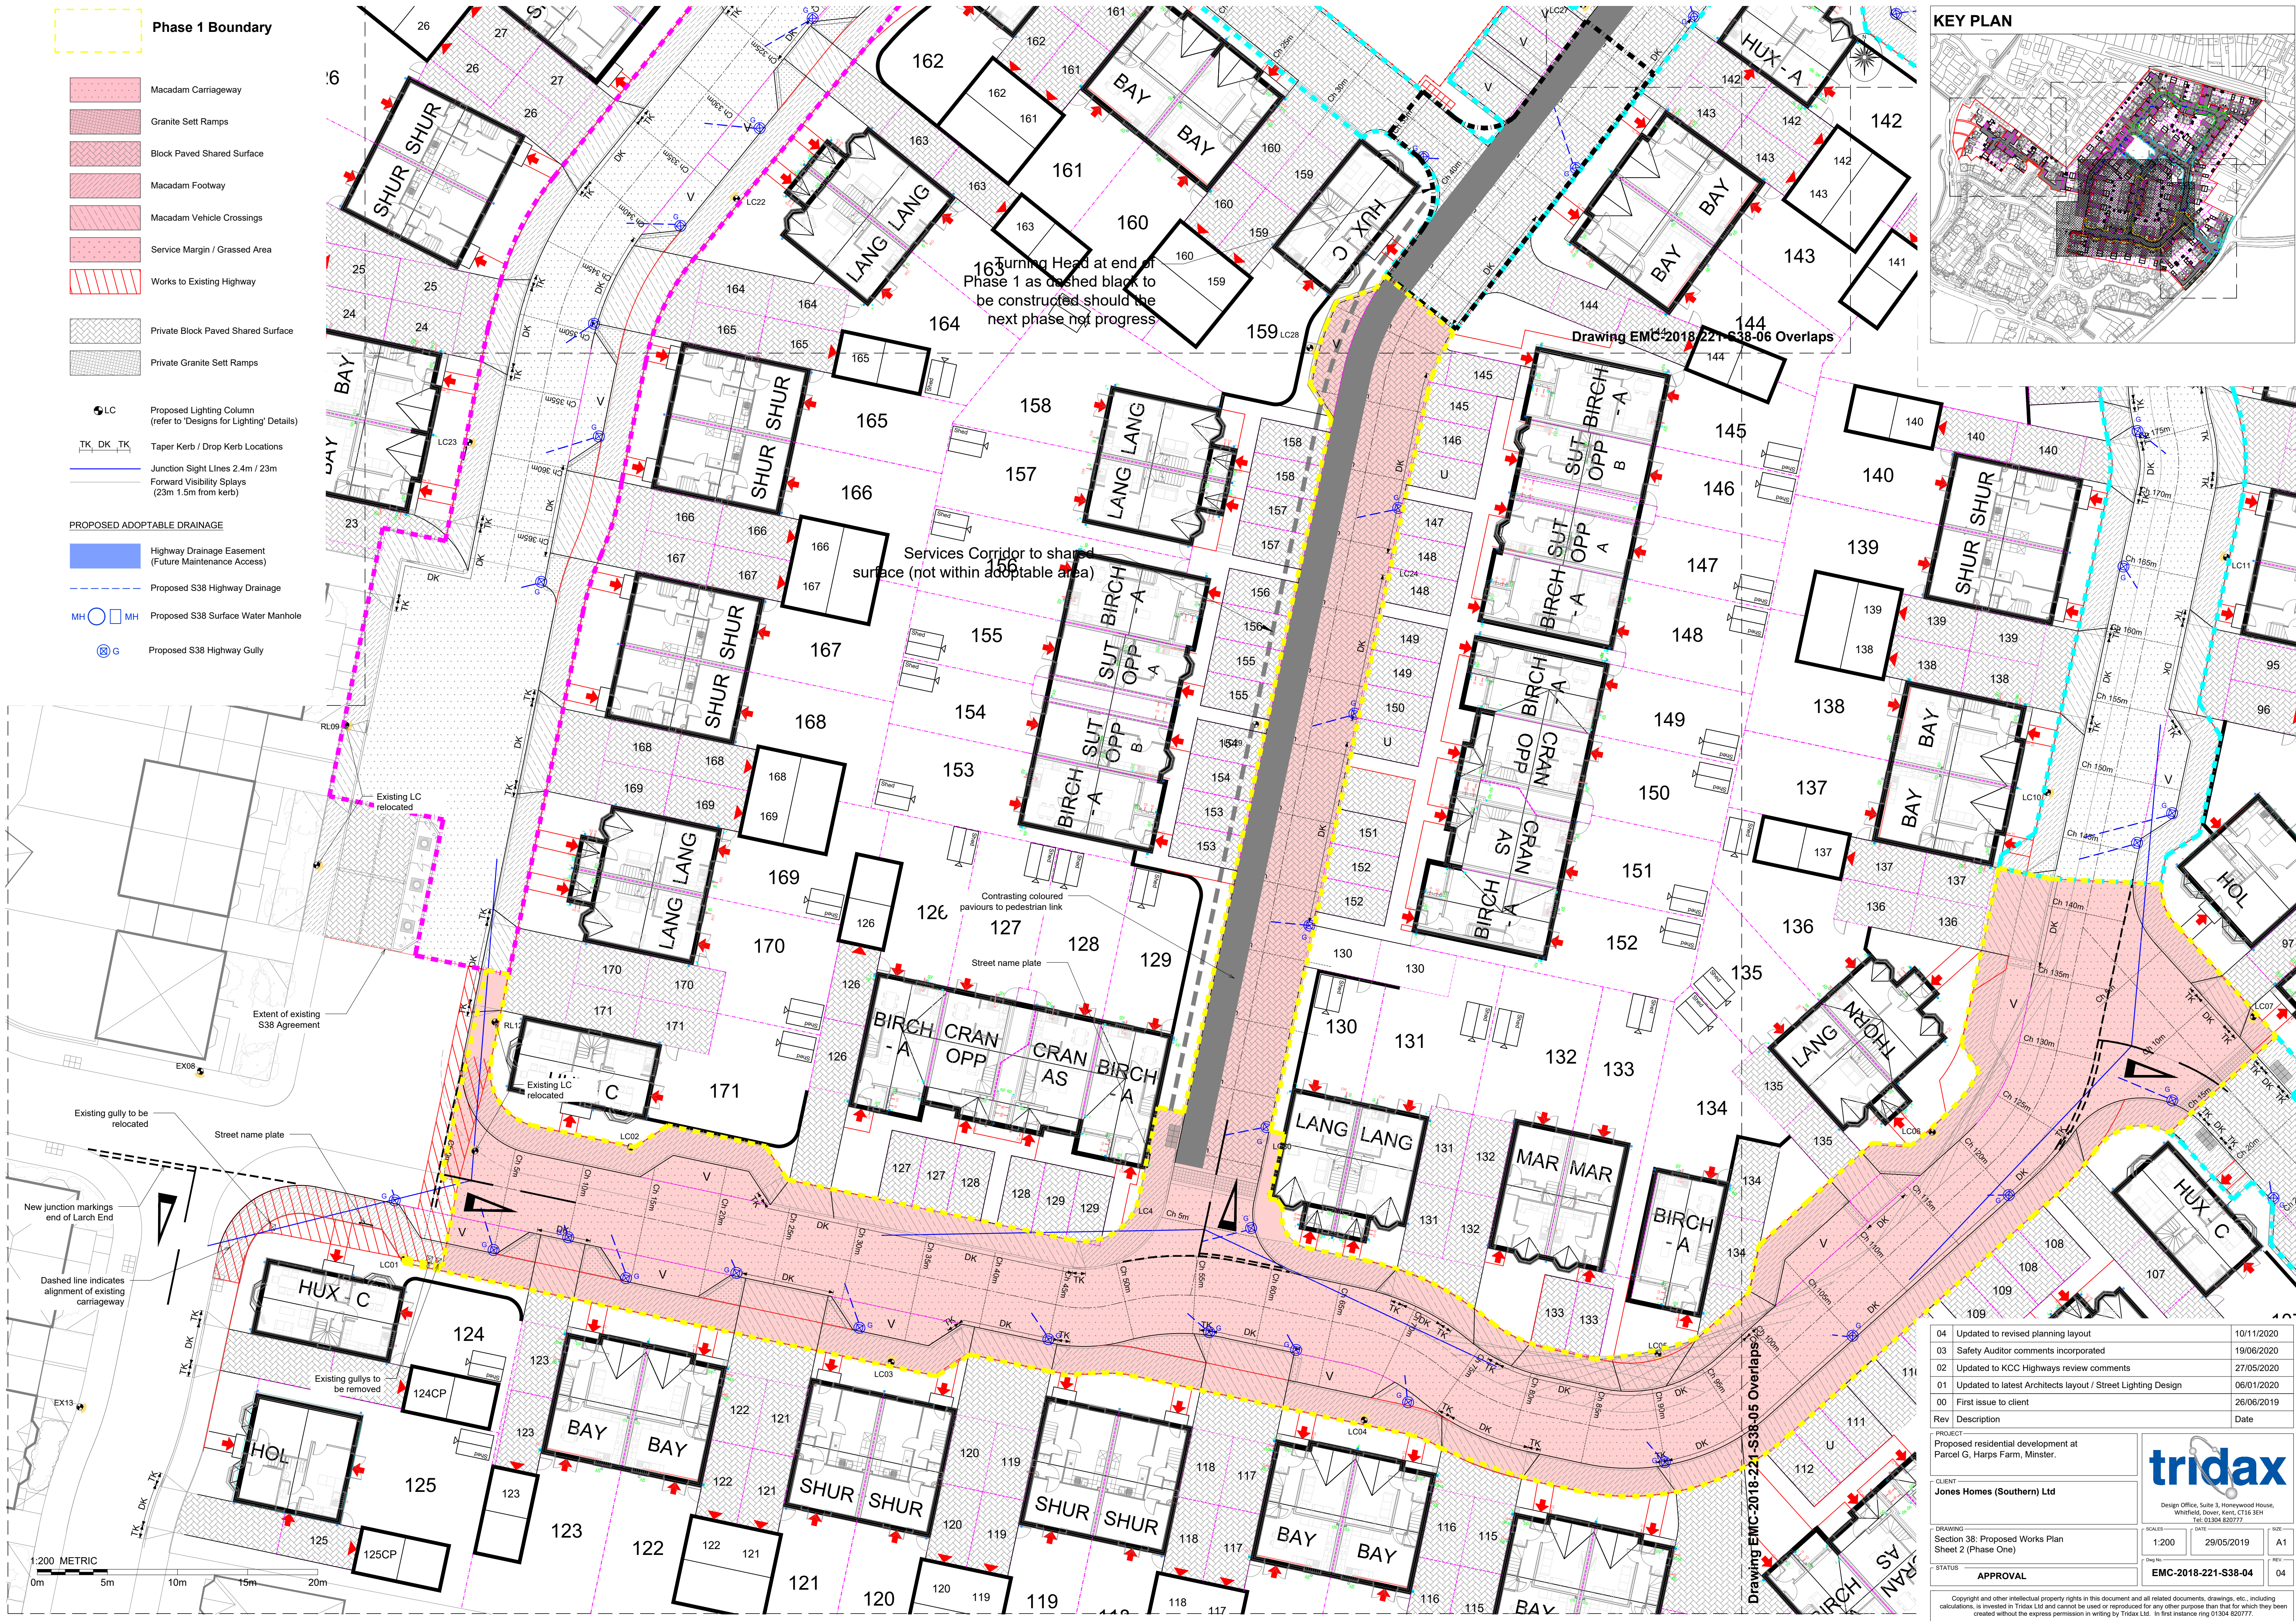


Phase 1 Boundary

- Macadam Carriageway
Granite Sett Ramps
Block Paved Shared Surface
Macadam Footway
Macadam Vehicle Crossings
Service Margin / Grassed Area
Works to Existing Highway
Private Block Paved Shared Surface
Private Granite Sett Ramps
Proposed Lighting Column (refer to 'Designs for Lighting' Details)
Taper Kerb / Drop Kerb Locations
Junction Sight Lines 2.4m / 23m
Forward Visibility Splays (23m 1.5m from kerb)
PROPOSED ADOPTABLE DRAINAGE
Highway Drainage Easement (Future Maintenance Access)
Proposed S38 Highway Drainage
Proposed S38 Surface Water Manhole
Proposed S38 Highway Gully

KEY PLAN

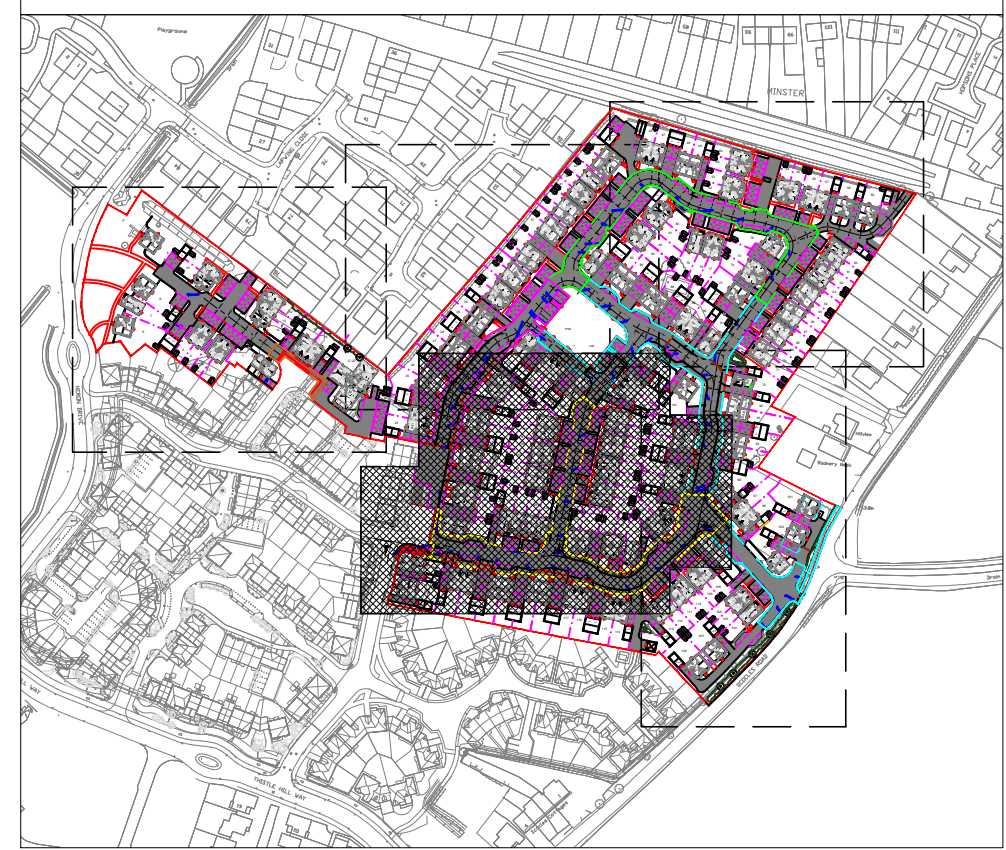

04	Updated to revised planning layout	10/11/2020
03	Safety Auditor comments incorporated	19/06/2020
02	Updated to KCC Highways review comments	27/05/2020
01	Updated to latest Architects layout / Street Lighting Design	06/01/2020
00	First issue to client	26/06/2019
Rev	Description	Date
PROJECT		
Proposed residential development at Parcel G, Harps Farm, Minster.		
CLIENT		
Jones Homes (Southern) Ltd		
DRAWING		
Section 38: Proposed Works Plan Sheet 2 (Phase One)		
STATUS	APPROVAL	
EMC-2018-221-S38-04		04

Copyright and other intellectual property rights in this document and all related documents, drawings, etc., including calculations, is vested in Tridax Ltd and cannot be used or reproduced for any other purpose than that for which they were created without the express permission in writing by Tridax Ltd. In first instance ring 01304 820777.