



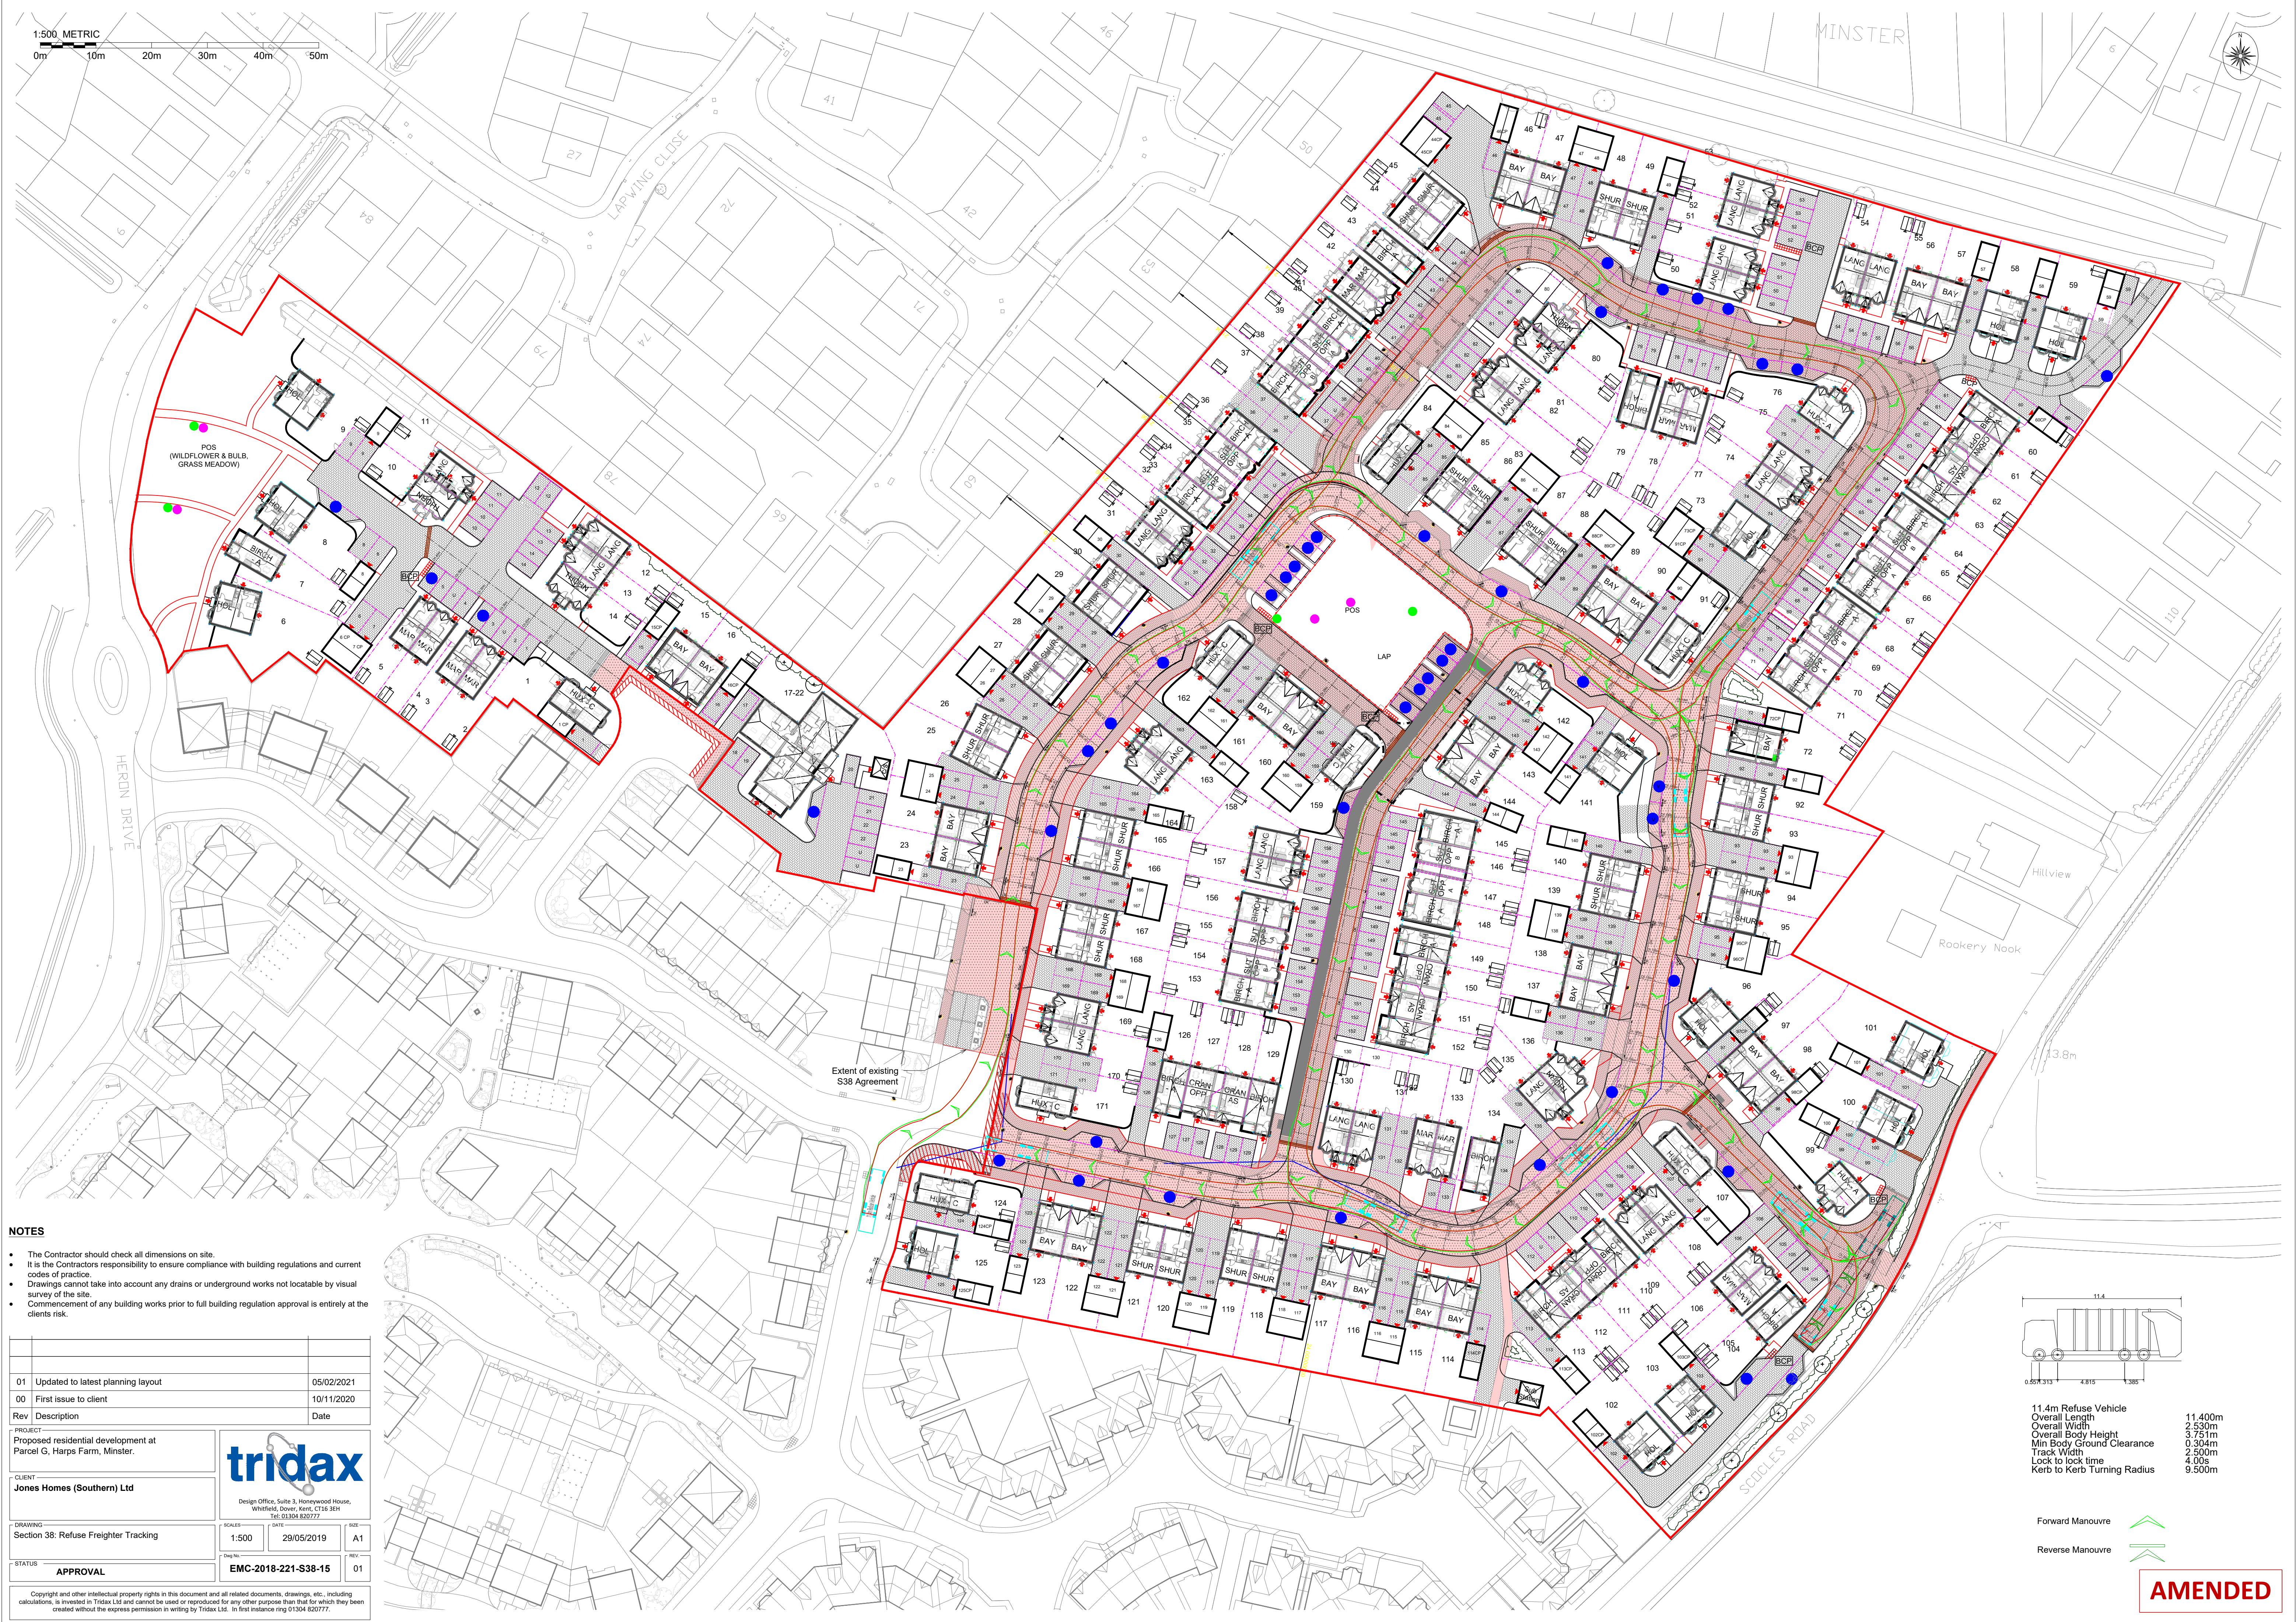


- NOTES**
- The Contractor should check all dimensions on site.
 - It is the Contractors responsibility to ensure compliance with building regulations and current codes of practice.
 - Drawings cannot take into account any drains or underground works not locatable by visual survey of the site.
 - Commencement of any building works prior to full building regulation approval is entirely at the clients risk.

01	Updated to latest planning layout	05/02/2021
00	First issue to client	10/11/2020
Rev	Description	Date
PROJECT		
Proposed residential development at Parcel G, Harps Farm, Minster.		
CLIENT		
Jones Homes (Southern) Ltd		
tridax		
Design Office: Suite 3, Newwood House, Whitfield, Dover, Kent, CT16 3EH Tel: 01304 820777		
DRAWING		
Section 38: Refuse Freighter Tracking		
1:500	29/05/2019	A1
STATUS		
APPROVAL		
EMC-2018-221-S38-15		
01		

Copyright and other intellectual property rights in this document and all related documents, drawings, etc., including calculations, is invested in Tridax Ltd and cannot be used or reproduced for any other purpose than that for which they been created without the express permission in writing by Tridax Ltd. In first instance ring 01304 820777.

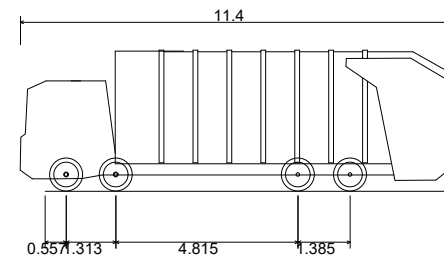

11.4m Refuse Vehicle
Overall Length 11.400m
Overall Width 2.530m
Overall Body Height 3.751m
Min Body Ground Clearance 0.304m
Track Width 2.500m
Lock to lock time 4.00s
Kerb to Kerb Turning Radius 9.500m

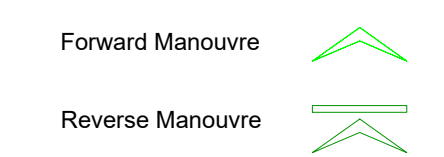

AMENDED