


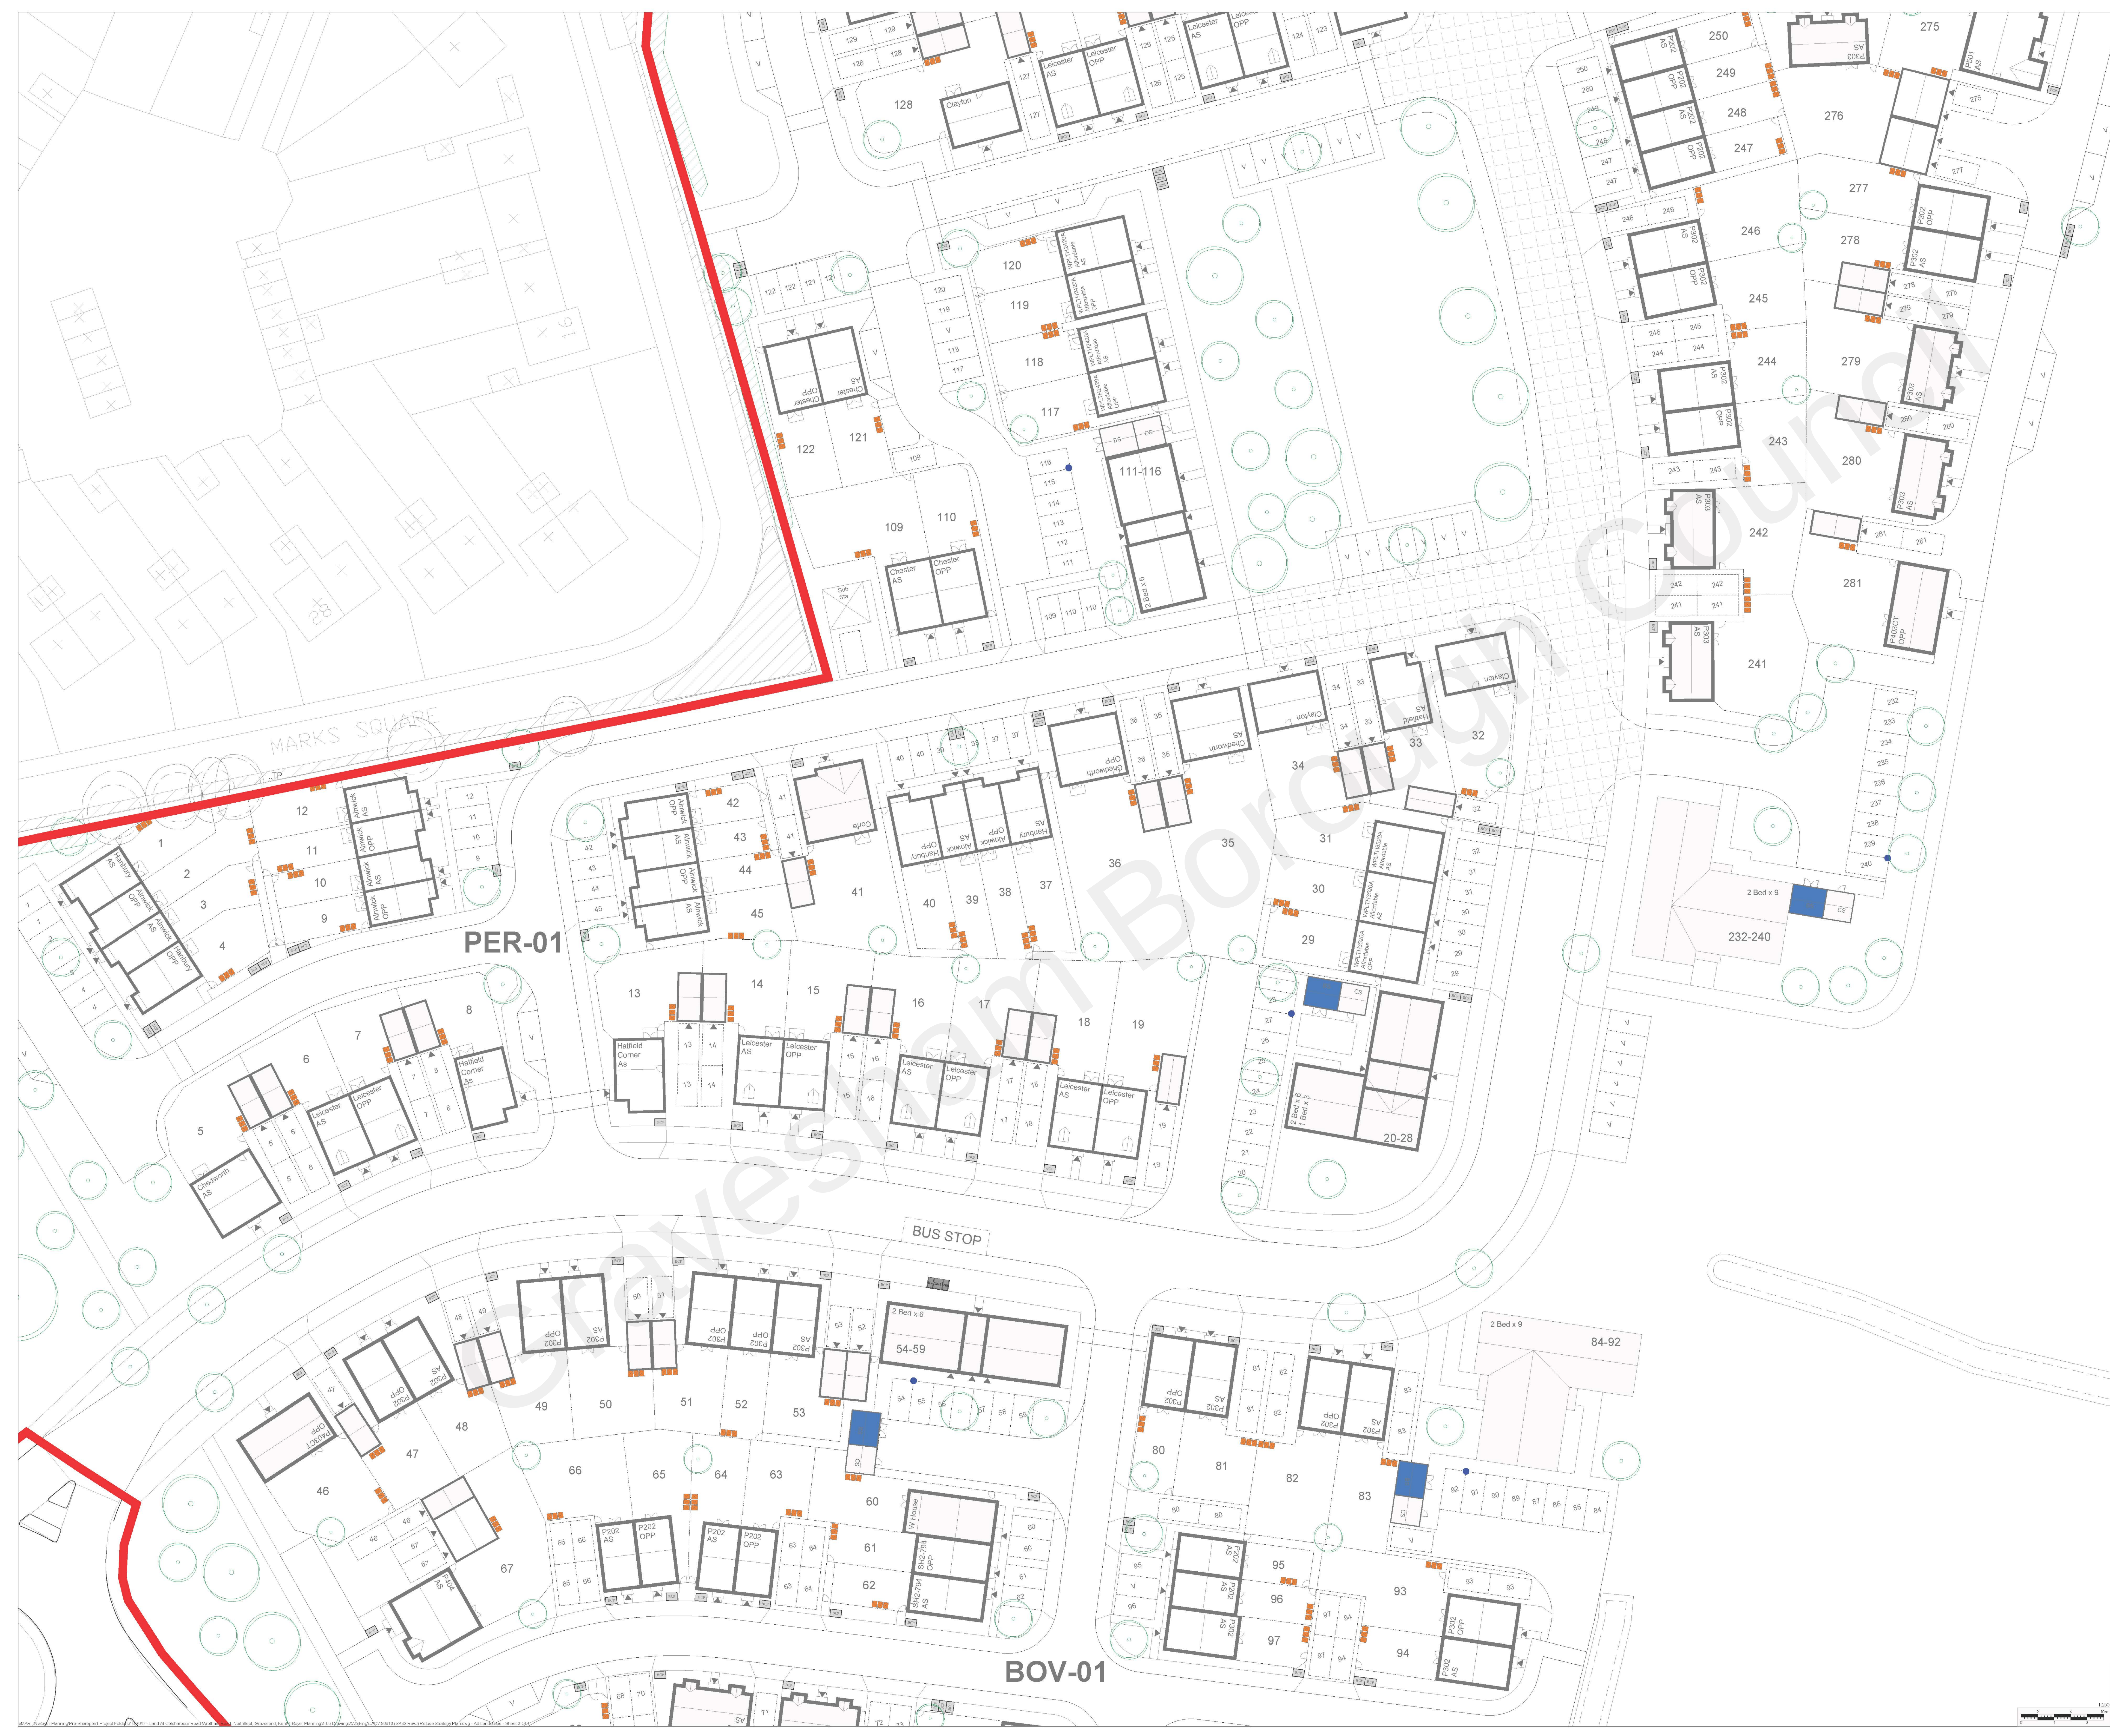

LEGEND


Site Boundary - 17.50 Ha / 43.25 Ac

Bin Collection Point

Bin Storage Point

Communal Bin Storage Point

Extract Plan

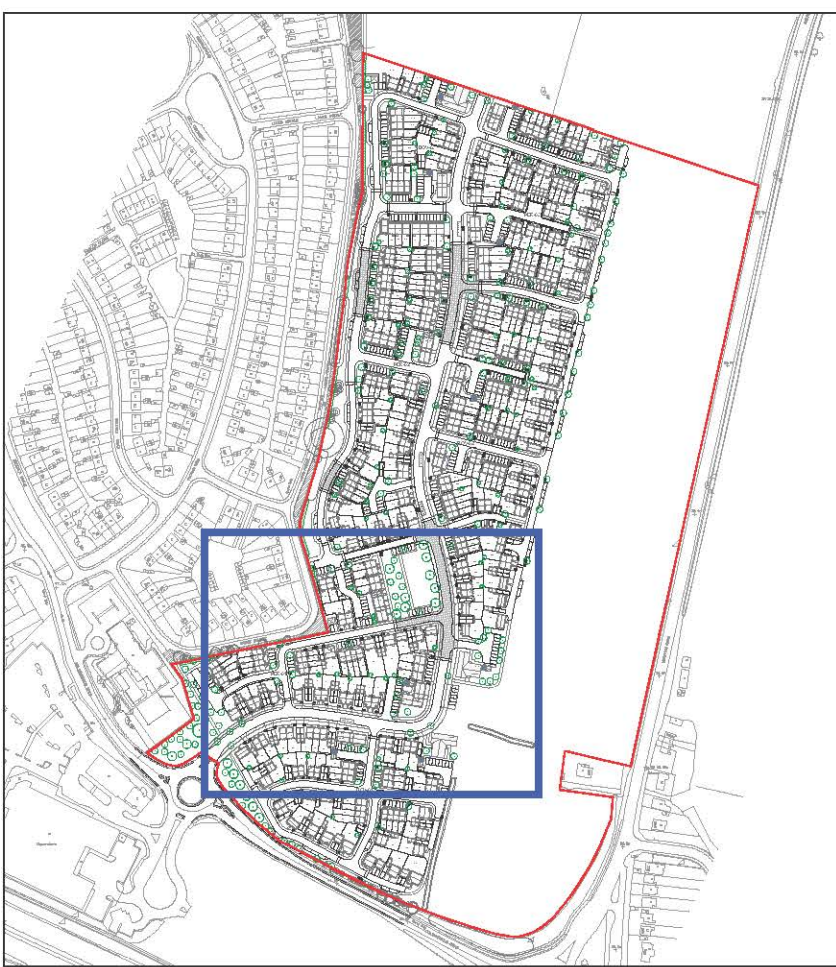

J	13/04/18	Site layout amended to latest version	BDC
H	31/05/18	Site layout amended to latest version	AW
G	23/05/18	Site layout amended to latest version	BDC
F	10/01/18	Site layout amended to latest version	BDC
E	22/10/17	Site layout amended to latest version	BDC
D	24/05/17	Site layout amended to latest version	BDC
C	02/03/17	Site layout amended to latest version	BDC
B	24/02/17	Site layout amended to latest version	BDC
A	15/02/17	Site layout amended to latest version	BDC
-	27/01/17	First issue	BDC
REV	DATE	DESCRIPTION	DRAWN

CLIENT
Bovis and Persimmon

PROJECT TITLE
Coldharbour Road
Gravesend

DRAWING TITLE
Refuse Strategy Plan
Sheet 3 of 4

DATE	DRAWN	CHECKED	AUTHORISED
13 Jun 2018	BDC	AB	AB
NUMBER	REV.	SCALE	
16.2047/SK32-3	J	1:250 @ A0	

Boyer

bristol | cardiff | colchester | london | wokingham

Reproduced from the Ordnance Survey map with the permission of Ordnance Survey on behalf of the Controller of Her Majesty's Stationery Office. © Crown Copyright. All Rights Reserved. Boyer Planning Ltd, Crowthorne House, Nine Mile Ride, Wokingham, Berkshire, RG40 3JZ.

