


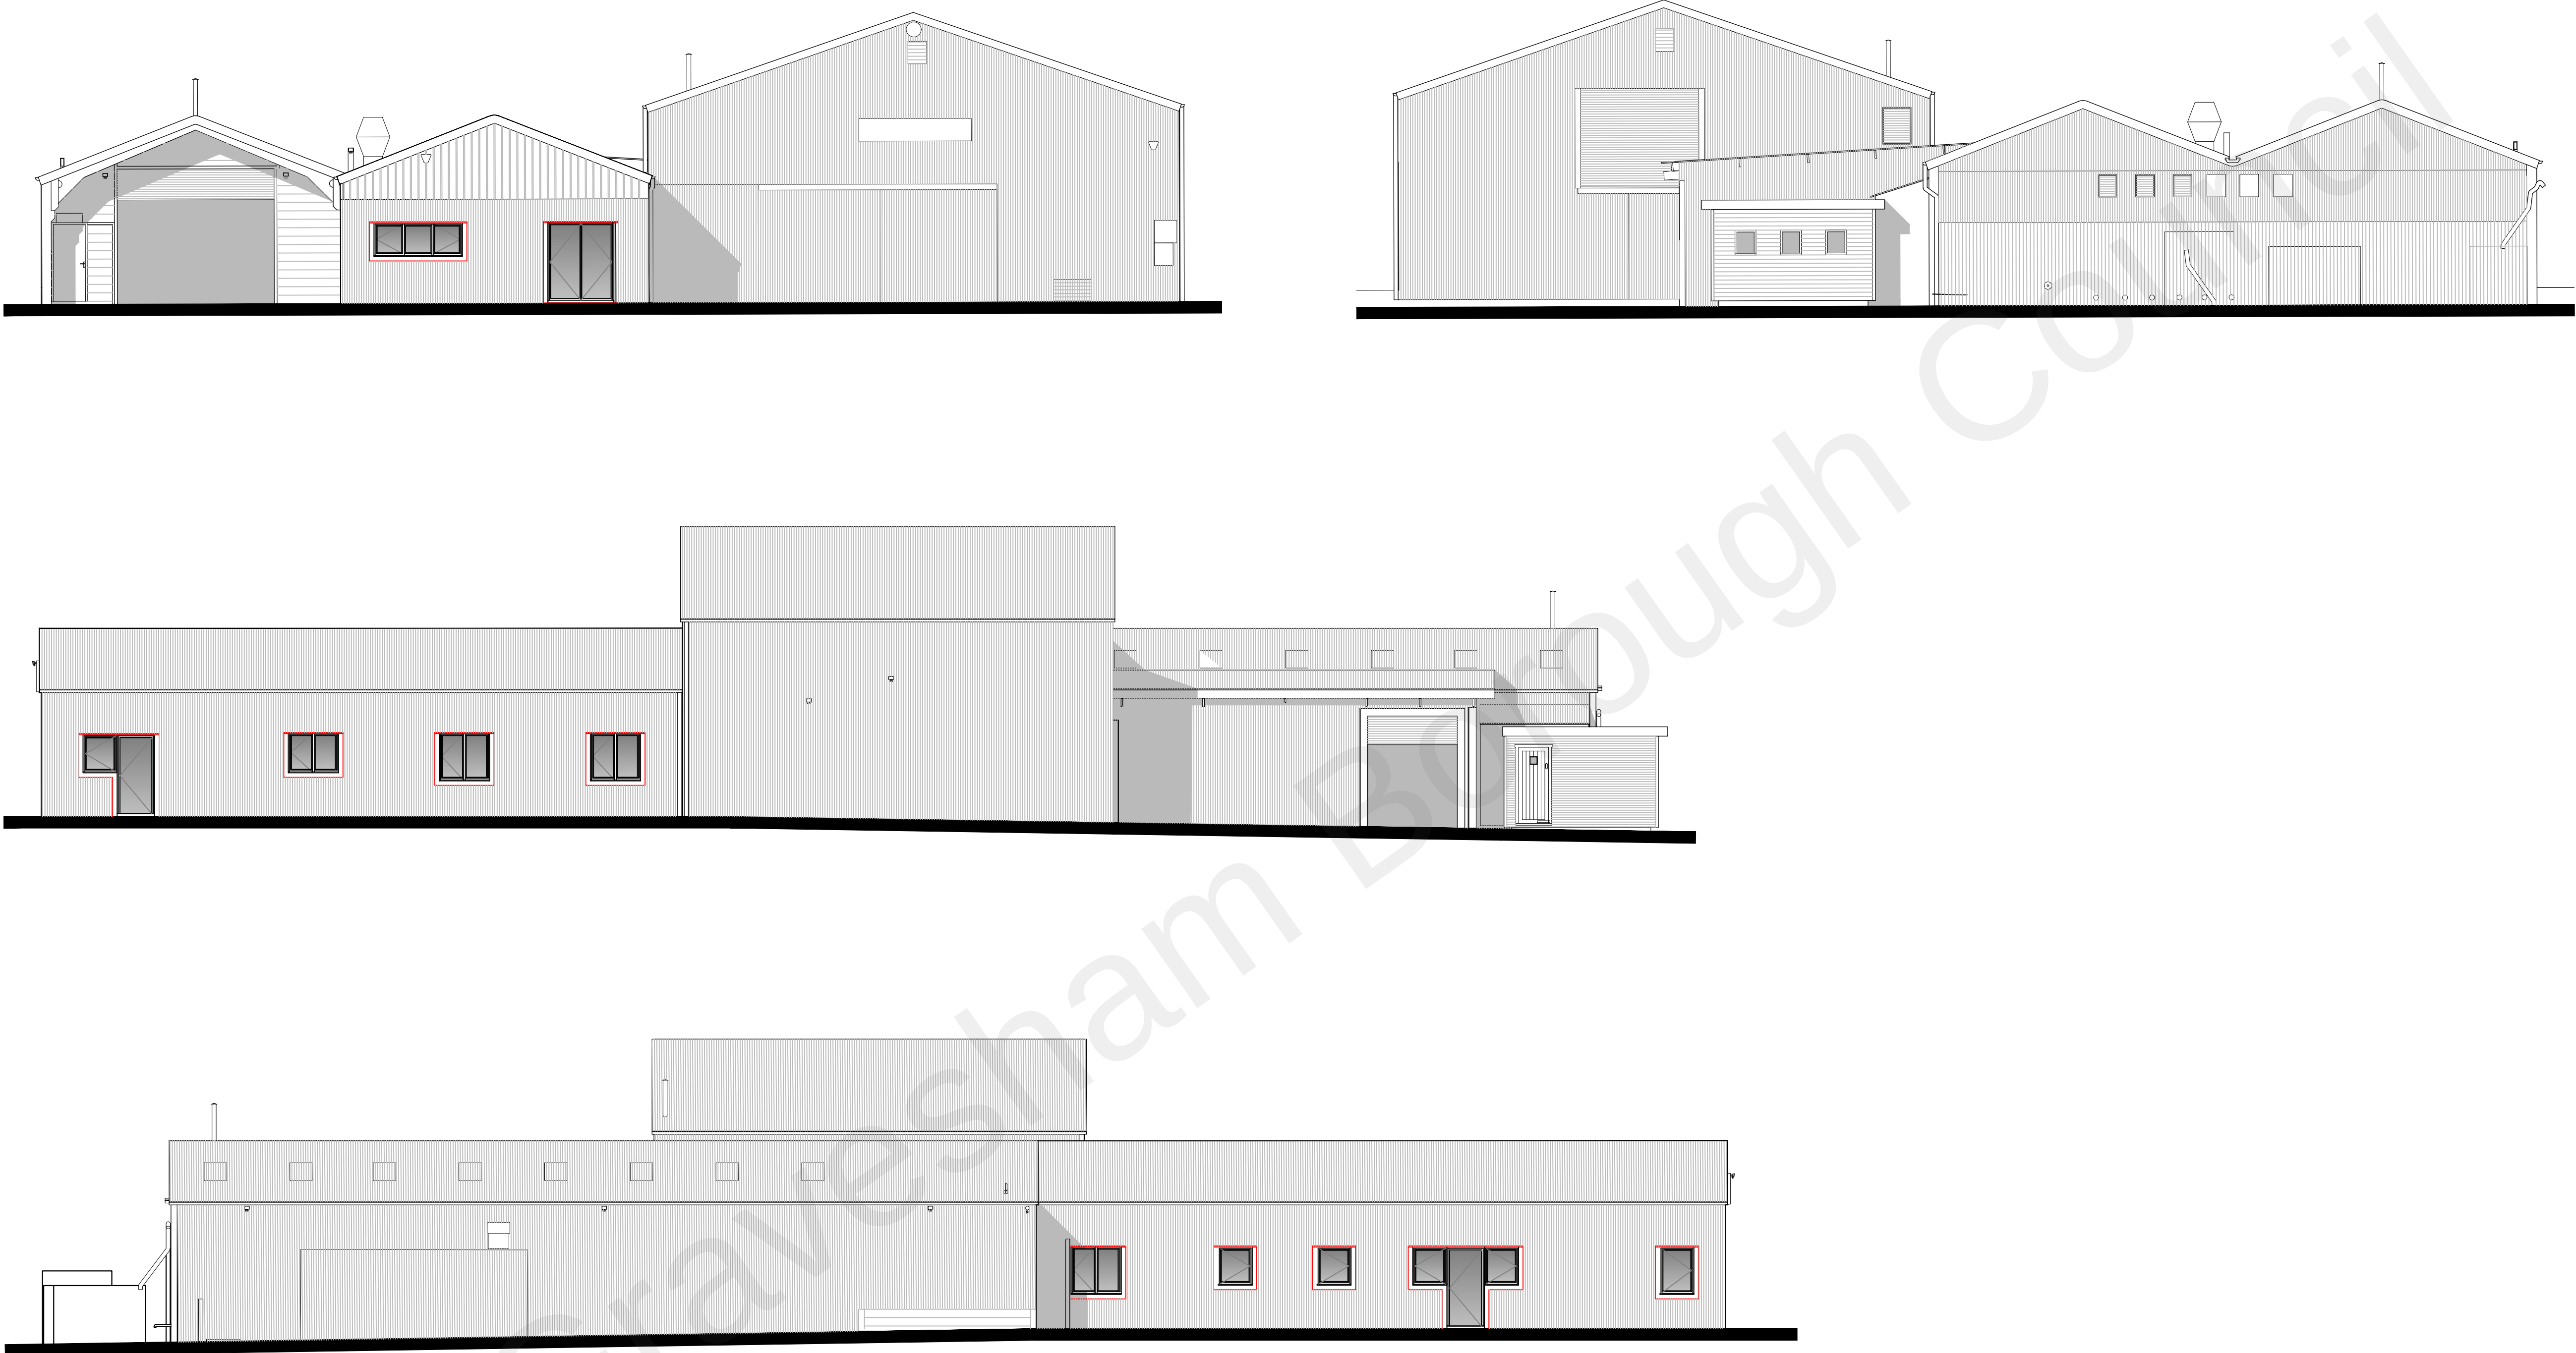


OS LICENCE NO: 100102432
Contractors must verify all dimensions on site prior to commencement of works. DO NOT scale from this drawing. **FOR PLANNING PURPOSES ONLY.** Drawing to be read in accordance with other submitted documentation. It is the responsibility of the client/employer to instruct a suitably qualified specialist to confirm with the requirements of the current CDM 2015 Regulations. Client/employer to appoint a principal designer/contractor as required under the HSE legal requirements. Refer to www.hse.gov.uk for further guidance. © Drawings and designs are copyright of Bloomfields and must not be copied without prior consent.

Notes:

Key:

Key Plan:

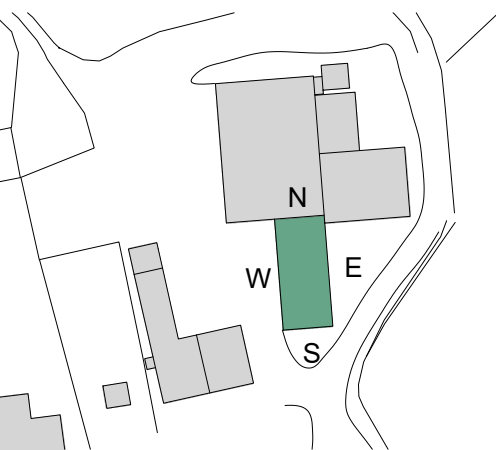

Issued for Planning

Revision: Rev By: Checked By:



01892 831 600
www.bloomfieldsltd.co.uk
drawing@bloomfieldsltd.co.uk

Client:
Mr A Tickle

Project:
Buildings at Buckland Farm

Site Address:
Chalk Road
Higham
ME3 7JY

Scale:
1:100 @ A1

Drawn By:
RB

Date:
25.02.2022

Checked By:
JM

Drawing Title:
Proposed Elevations

St: | Job No: | Drawing No: | Rev:

P.2716.070.A