


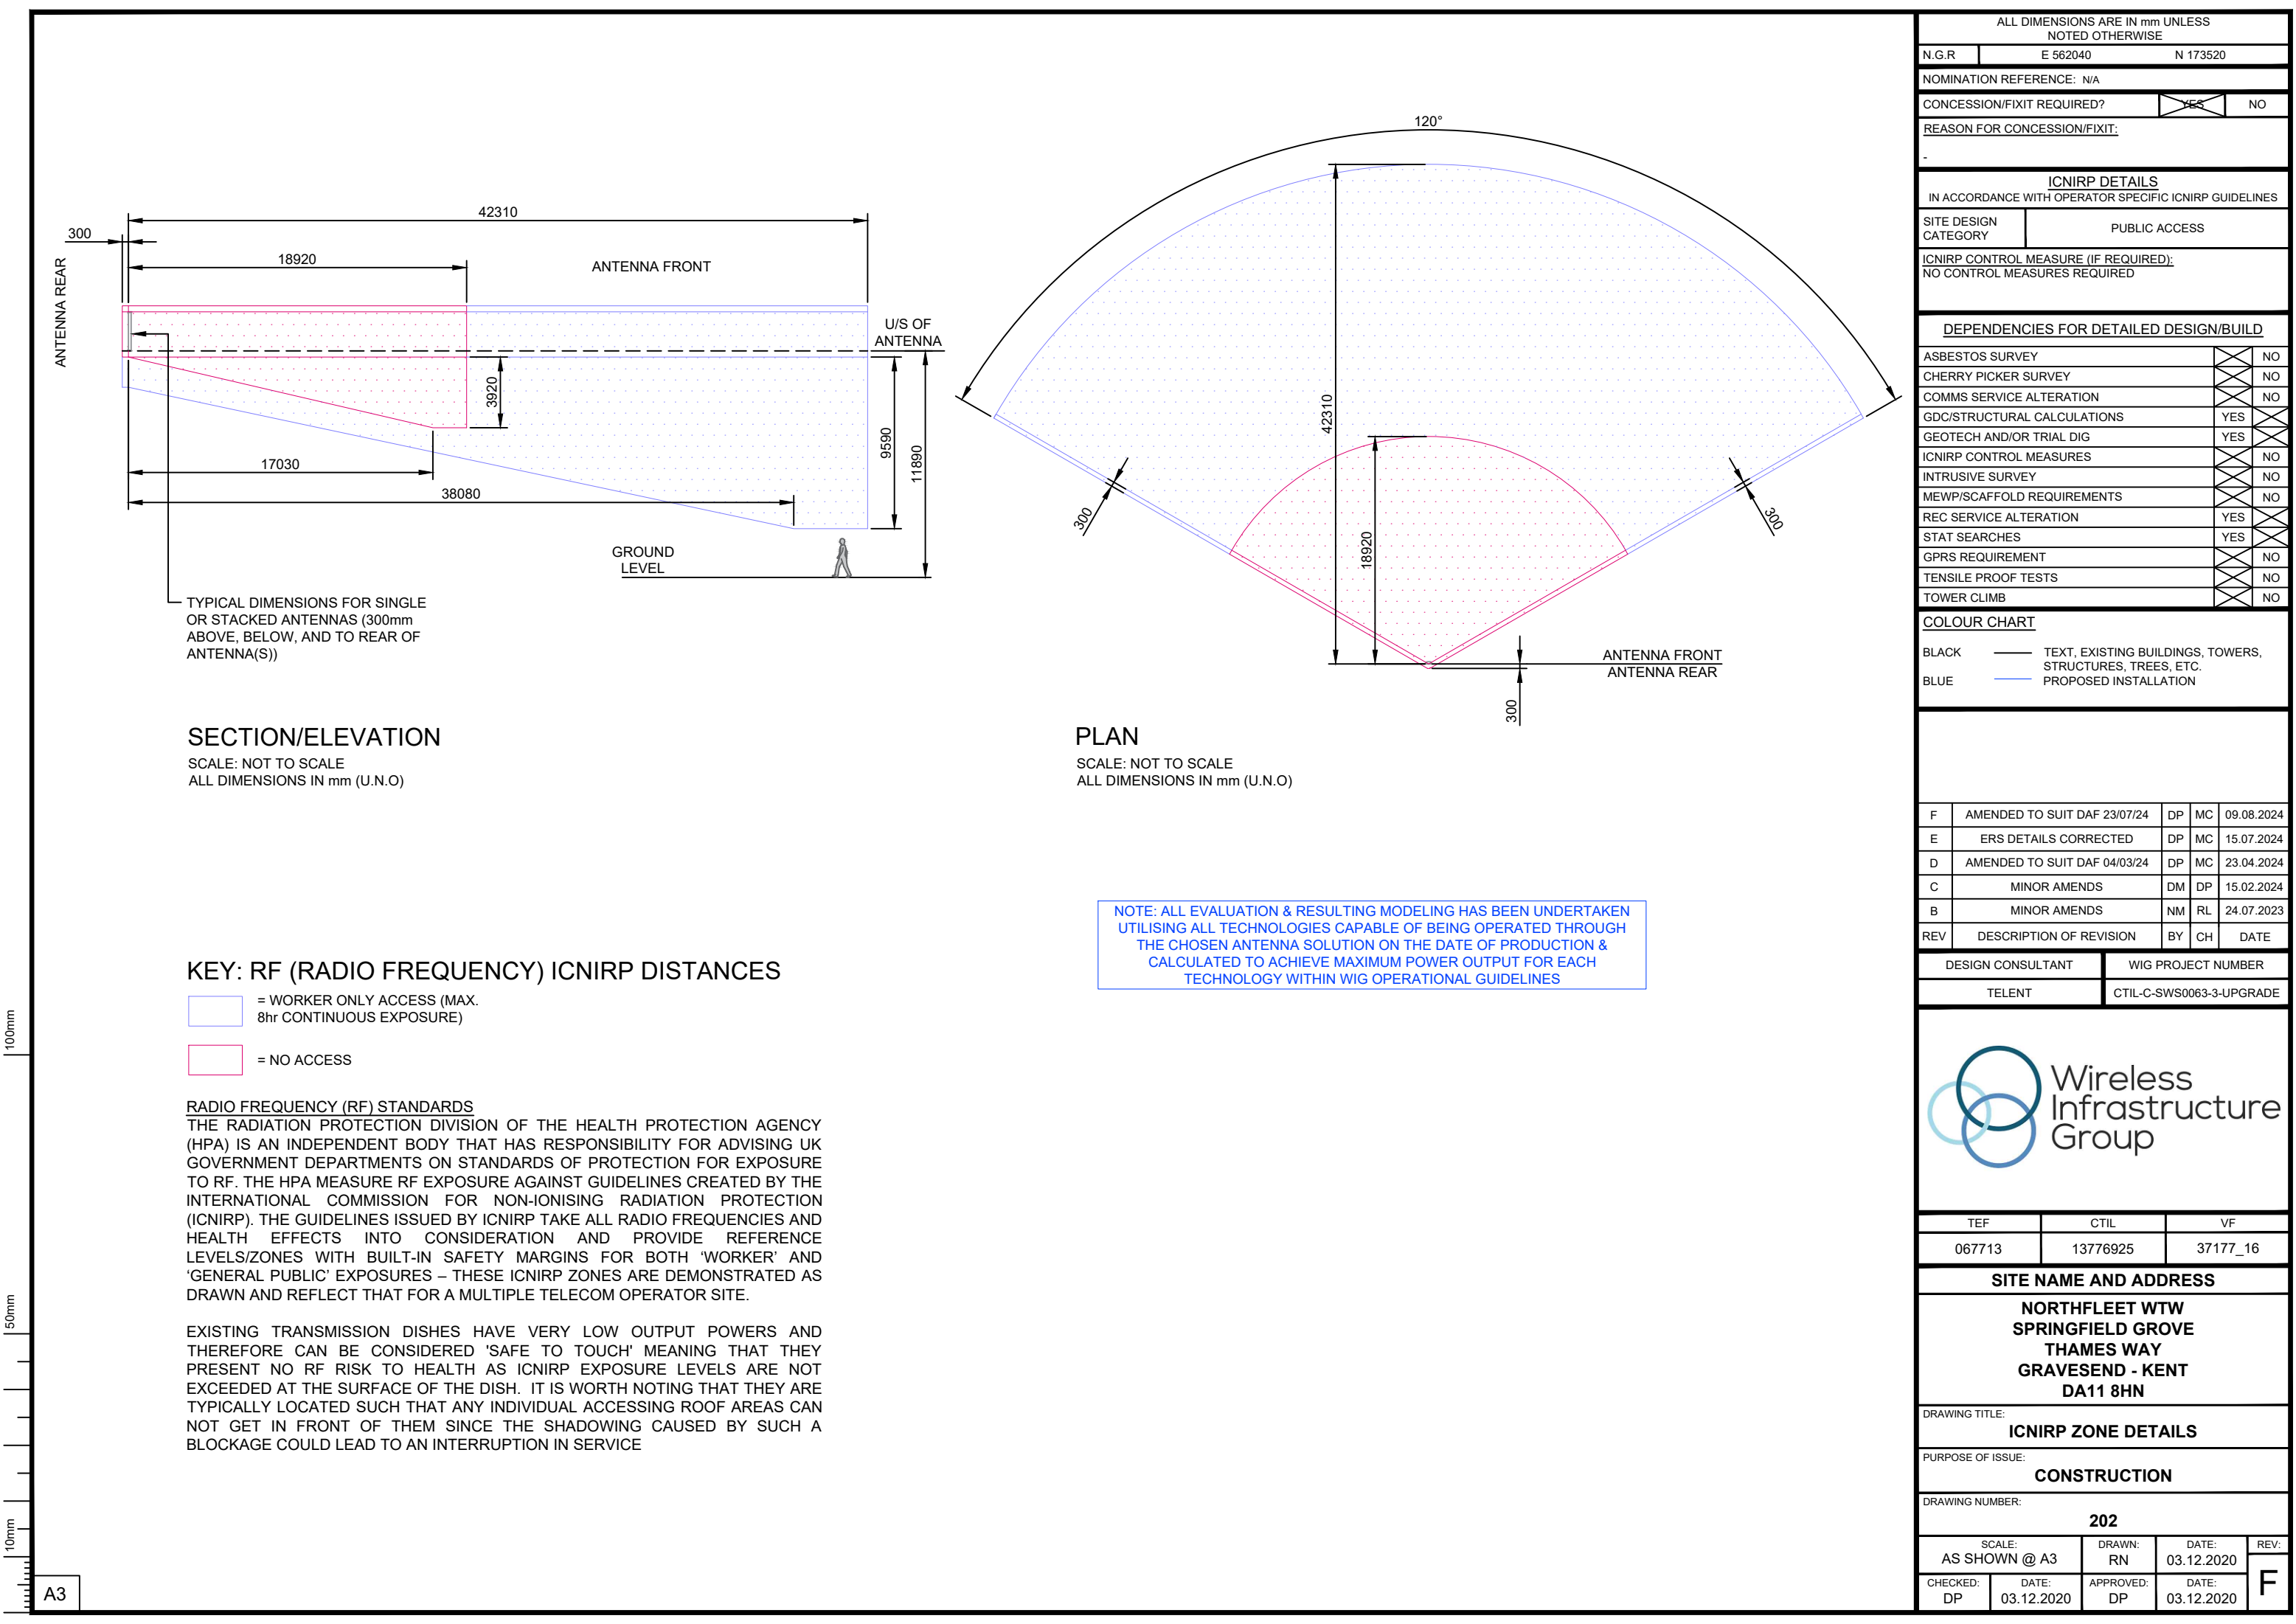

ALL DIMENSIONS ARE IN mm UNLESS NOTED OTHERWISE				
N.G.R	E 562040	N 173520		
NOMINATION REFERENCE: N/A				
CONCESSION/FIXIT REQUIRED?	☒	NO		
REASON FOR CONCESSION/FIXIT:				
-				
ICNIRP DETAILS				
IN ACCORDANCE WITH OPERATOR SPECIFIC ICNIRP GUIDELINES				
SITE DESIGN CATEGORY	PUBLIC ACCESS			
ICNIRP CONTROL MEASURE (IF REQUIRED):				
NO CONTROL MEASURES REQUIRED				
DEPENDENCIES FOR DETAILED DESIGN/BUILD				
ASBESTOS SURVEY	☒	NO		
CHERRY PICKER SURVEY	☒	NO		
COMMS SERVICE ALTERATION	☒	NO		
GDC/STRUCTURAL CALCULATIONS	YES	☒		
GEOTECH AND/OR TRIAL DIG	YES	☒		
ICNIRP CONTROL MEASURES	☒	NO		
INTRUSIVE SURVEY	☒	NO		
MEWP/SCAFFOLD REQUIREMENTS	☒	NO		
REC SERVICE ALTERATION	YES	☒		
STAT SEARCHES	YES	☒		
GPRS REQUIREMENT	☒	NO		
TENSILE PROOF TESTS	☒	NO		
TOWER CLIMB	☒	NO		
COLOUR CHART				
BLACK	TEXT, EXISTING BUILDINGS, TOWERS, STRUCTURES, TREES, ETC.			
BLUE	PROPOSED INSTALLATION			
F	AMENDED TO SUIT DAF 23/07/24	DP	MC	09.08.2024
E	ERS DETAILS CORRECTED	DP	MC	15.07.2024
D	AMENDED TO SUIT DAF 04/03/24	DP	MC	23.04.2024
C	MINOR AMENDS	DM	DP	15.02.2024
B	MINOR AMENDS	NM	RL	24.07.2023
REV	DESCRIPTION OF REVISION	BY	CH	DATE
DESIGN CONSULTANT		WIG PROJECT NUMBER		
TELENT		CTIL-C-SWS0063-3-UPGRADE		
 Wireless Infrastructure Group				
TEF	CTIL	VF		
067713	13776925	37177_16		
SITE NAME AND ADDRESS				
NORTHFLEET WTW SPRINGFIELD GROVE THAMES WAY GRAVESEND - KENT DA11 8HN				
DRAWING TITLE:				
ICNIRP ZONE DETAILS				
PURPOSE OF ISSUE:				
CONSTRUCTION				
DRAWING NUMBER:				
202				
SCALE:		DRAWN:	DATE:	REV:
AS SHOWN @ A3		RN	03.12.2020	
CHECKED:	DATE:	APPROVED:	DATE:	F
DP	03.12.2020	DP	03.12.2020	