


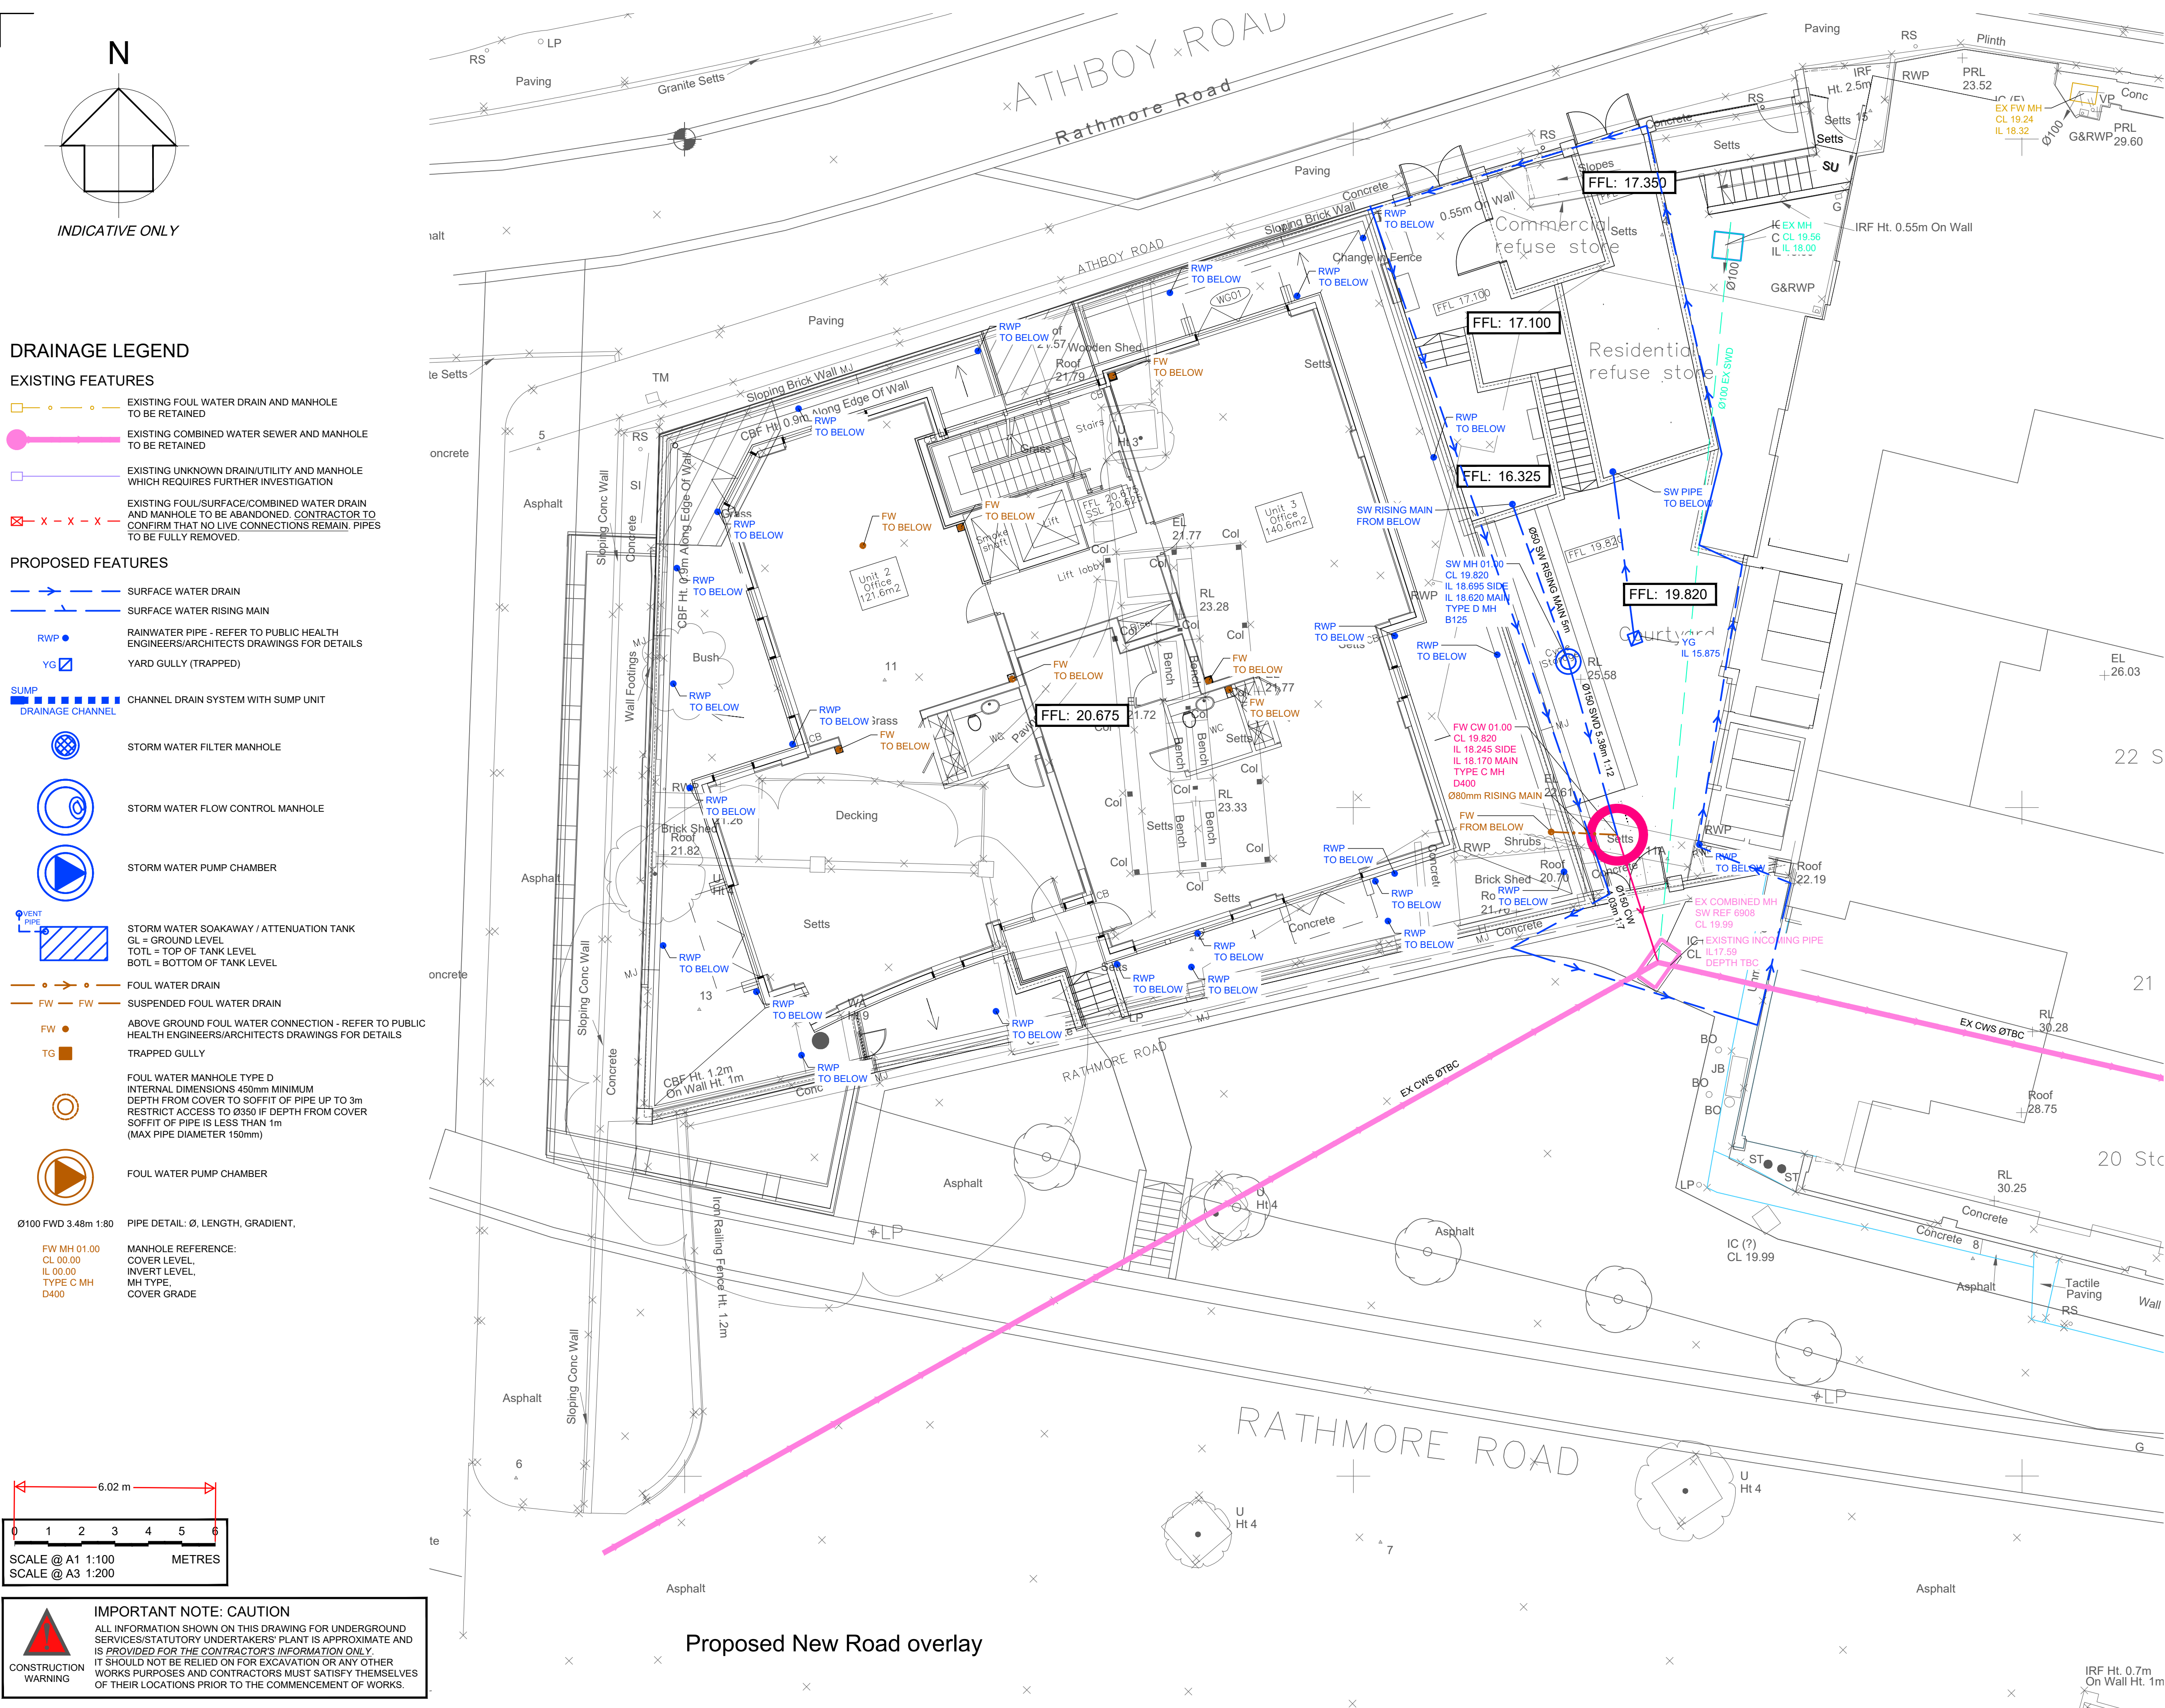

Proposed New Road overlay

PO4	03/04/24	SCALE BAR ADDED	JLM
PO3	28/03/24	UPDATED TO SUIT COMMENTS	SPB
PO2	11/01/24	UPDATED TO SUIT COMMENTS	JLM
PO1	20/12/23	PRELIMINARY ISSUE	SPB
Rev	Date	Description	By

Job
**LAND TO REAR OF
24 STONE STREET, GRAVESEND,
KENT DA11 0NP**

PRELIMINARY

Title
**BELOW GROUND DRAINAGE
UPPER GROUND FLOOR**

Scale @ A1 1:100	Date DEC_2023	By SPB	Checked MB
Drawing Number 7691-MBP-XX-XX-DR-C-0500	Revision P04		
Project	Originator	Volume	Level

MBP Consulting Engineers
1 Lancaster Place London WC2E 7ED
T 020 7240 1191
E london@mbp-uk.com
W mbp-uk.com