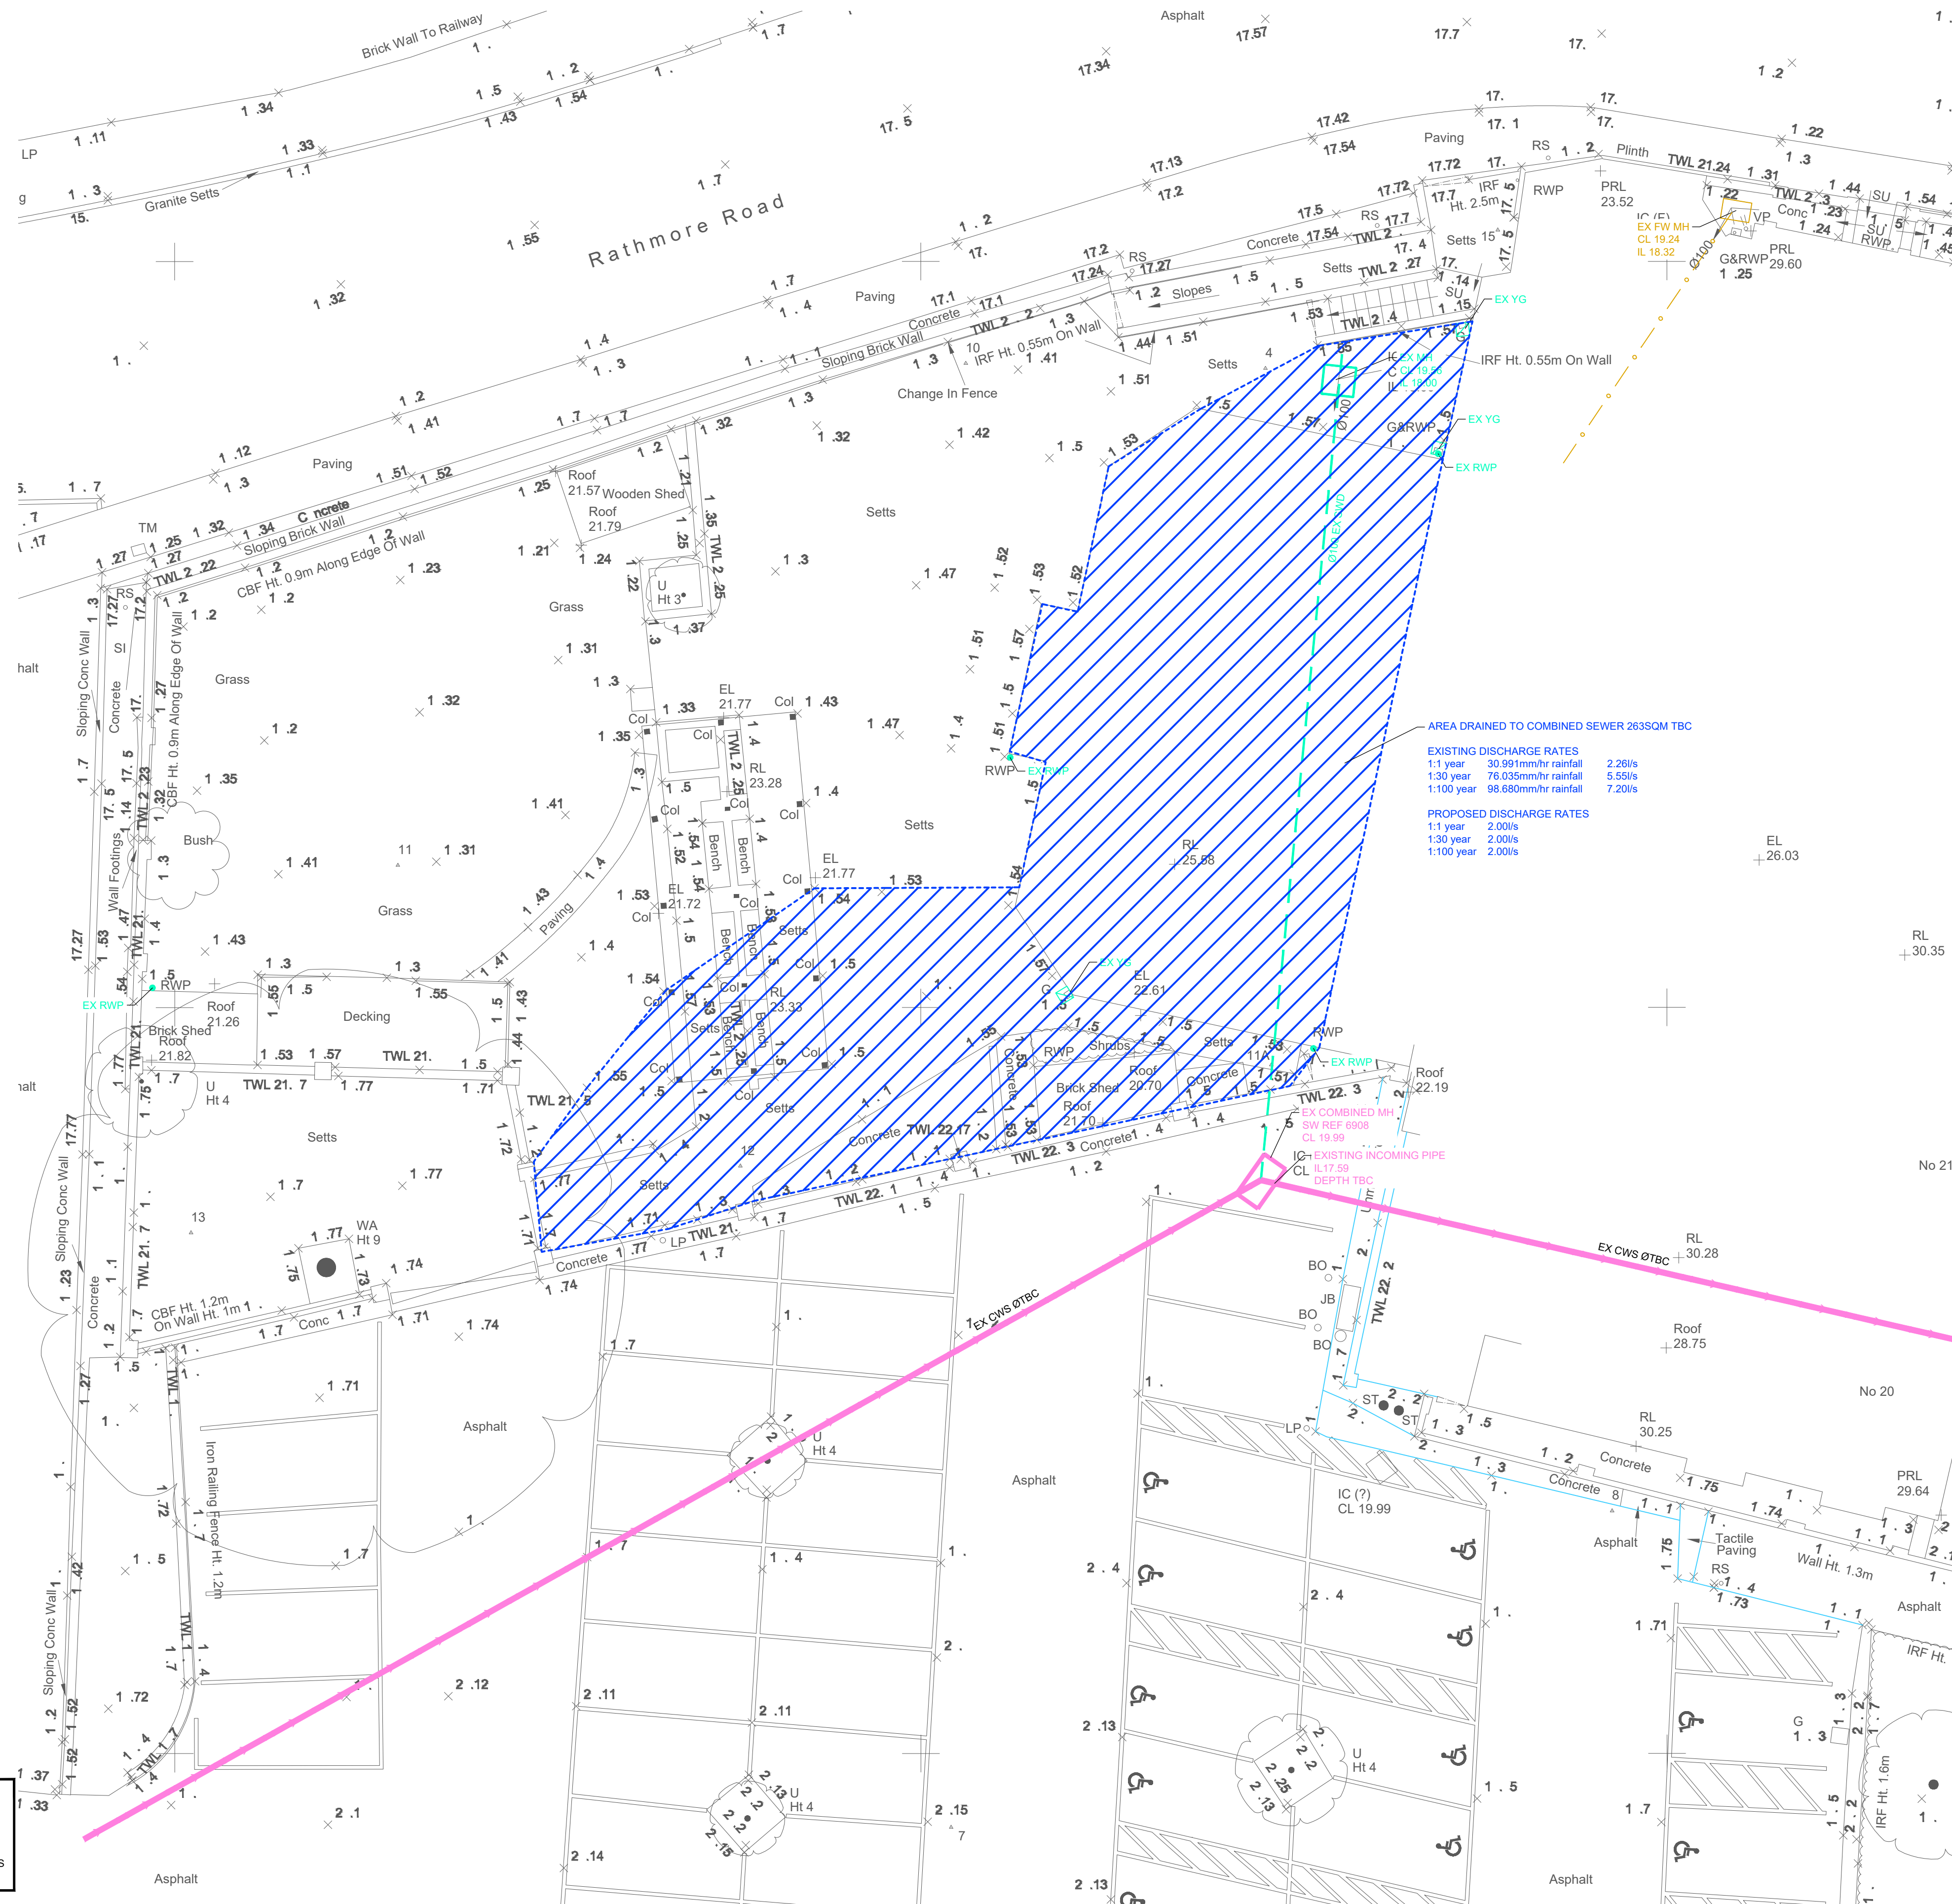
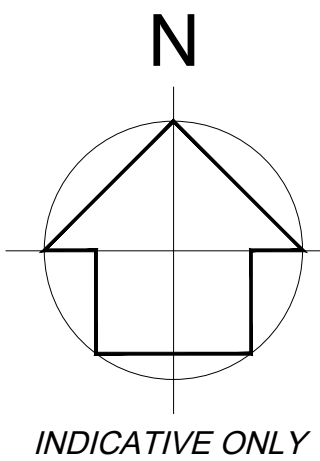


IMPORTANT NOTE: CAUTION
ALL INFORMATION SHOWN ON THIS DRAWING FOR UNDERGROUND SERVICES/STATUTORY UNDERTAKERS' PLANT IS APPROXIMATE AND IS PROVIDED FOR THE CONTRACTOR'S INFORMATION ONLY. IT SHOULD NOT BE RELIED ON FOR EXCAVATION OR ANY OTHER WORKS PURPOSES AND CONTRACTORS MUST SATISFY THEMSELVES OF THEIR LOCATIONS PRIOR TO THE COMMENCEMENT OF WORKS.

- NOTES:**
- THIS DRAWING TO BE READ IN CONJUNCTION WITH ALL RELEVANT ARCHITECTS AND ENGINEERS DRAWINGS AND SPECIFICATIONS.
 - FOR SETTING OUT REFER TO ARCHITECT'S DRAWINGS.
 - ALL DIMENSIONS ARE IN MILLIMETRES (mm) UNLESS NOTED OTHERWISE.
 - DO NOT SCALE FROM THE DRAWING OR THE COMPUTER DIGITAL DATA. ONLY FIGURED DIMENSIONS TO BE USED.

P02	03/04/24	SCALE BAR ADDED	JLM
P01	28/03/24	PRELIMINARY ISSUE	SPB
Rev	Date	Description	By

Job
**LAND TO REAR OF
24 STONE STREET, GRAVESEND,
KENT DA11 0NP**

Drawing Status
PRELIMINARY

Title
**EXISTING SURFACE WATER
RUN-OFF RATES**

Scale @ A1
1:100

Date
DEC_2023

By
SPB

Checked
MB

Drawing Number
7691-MBP-XX-XX-DR-C-0504

Revision
P02

MBP Consulting Engineers

1 Lancaster Place
London WC2E 7ED
T 020 7240 1191
E london@mbp-uk.com
W mbp-uk.com