


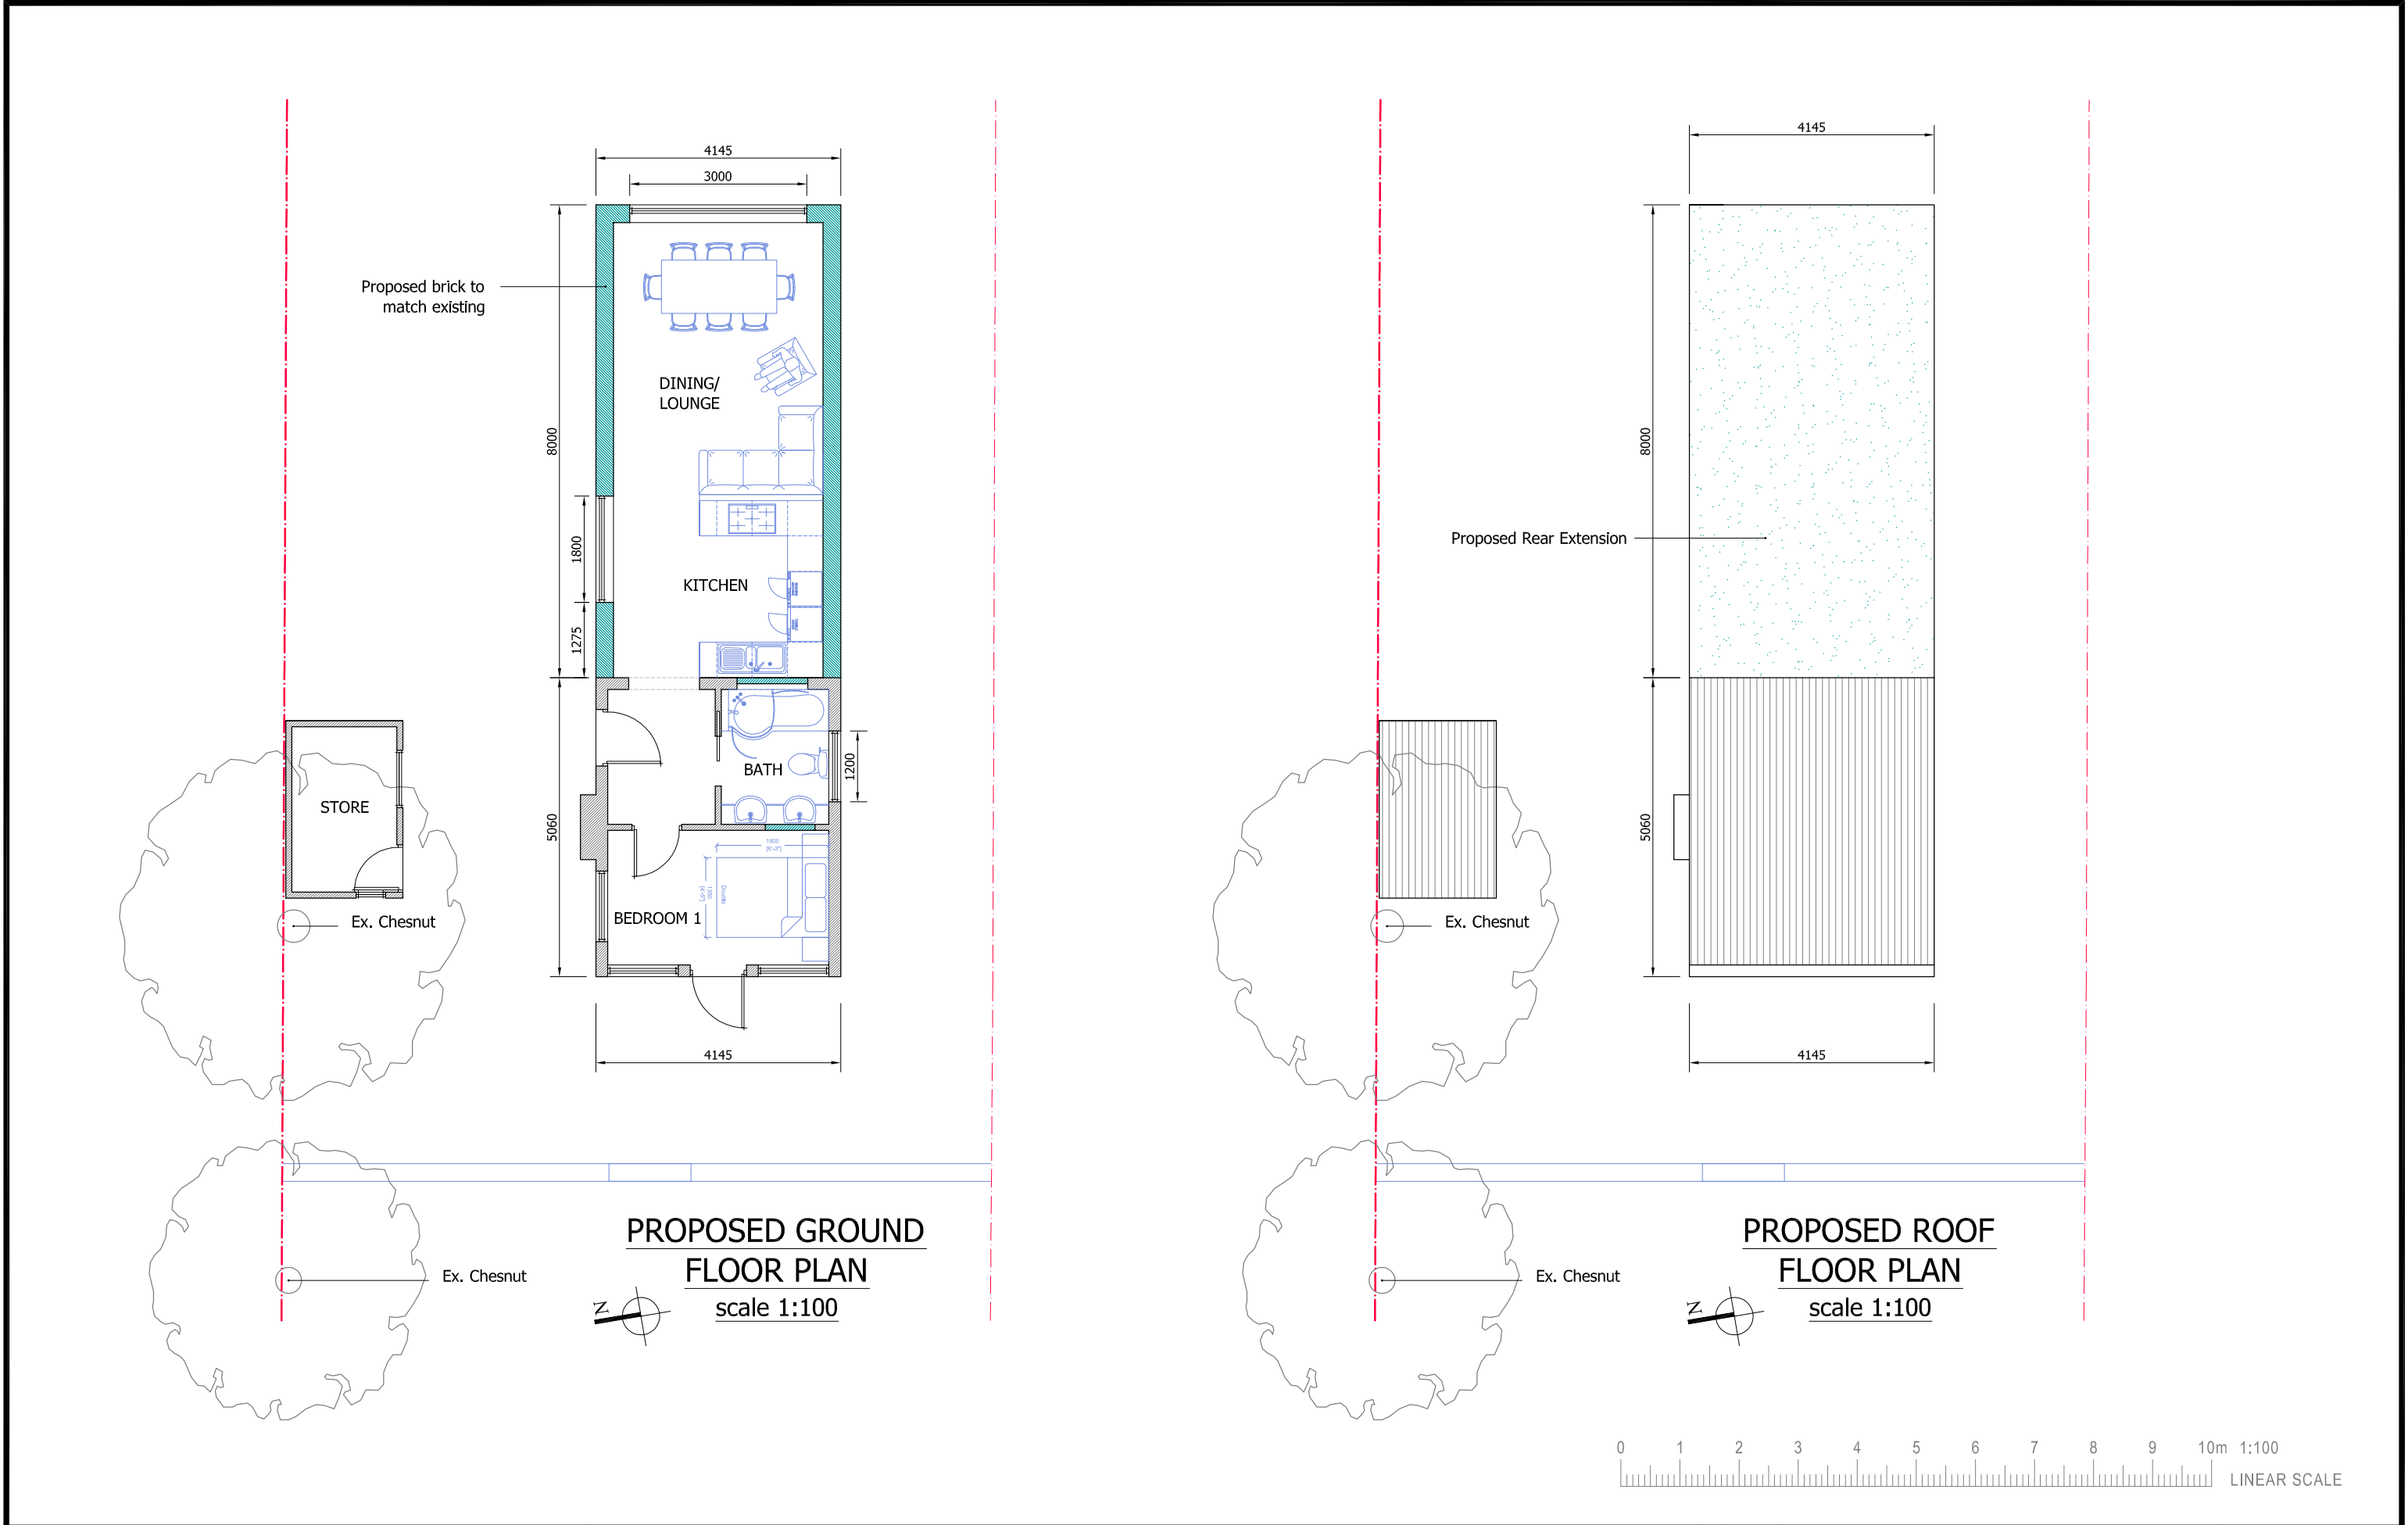

CADGUYS ARCHITECTURAL SERVICES		Project KENDELRENE, RHODODENDRON AVENUE, MEOPHAM, GRAVESEND, DA13 0TT					Rev A	Date 240725	Details Initial planning drawings issued	Dimensions to be verified on site by contractor prior to commencement of work. This is the copyright of the practice and may not be reproduced in part or in whole without the prior written consent of the practice.
	 15-17 Middle Street, Brighton, BN1 1AL T: 0751 20 90 919 E: Sonny@cadguys.co.uk W: www.cadguys.co.uk	Drawing Title Proposed Plans	Date JULY-2025	Scale 1:100/A3	Project No. CG-314	Drawing No. PL/05	Drawn by/Checked by SM			