
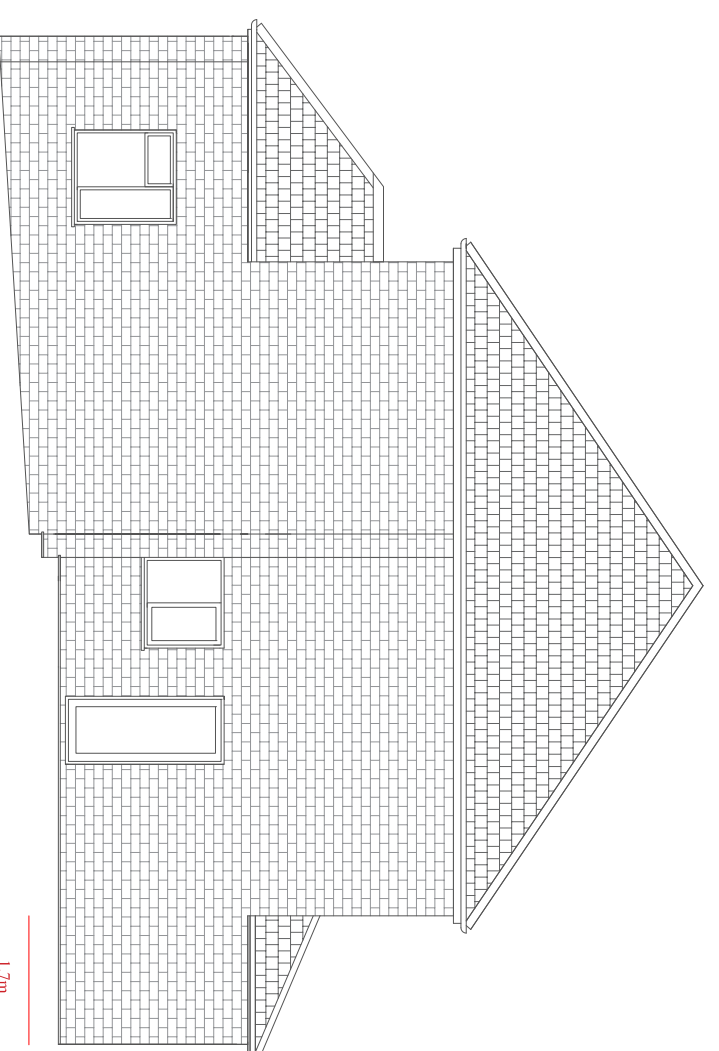
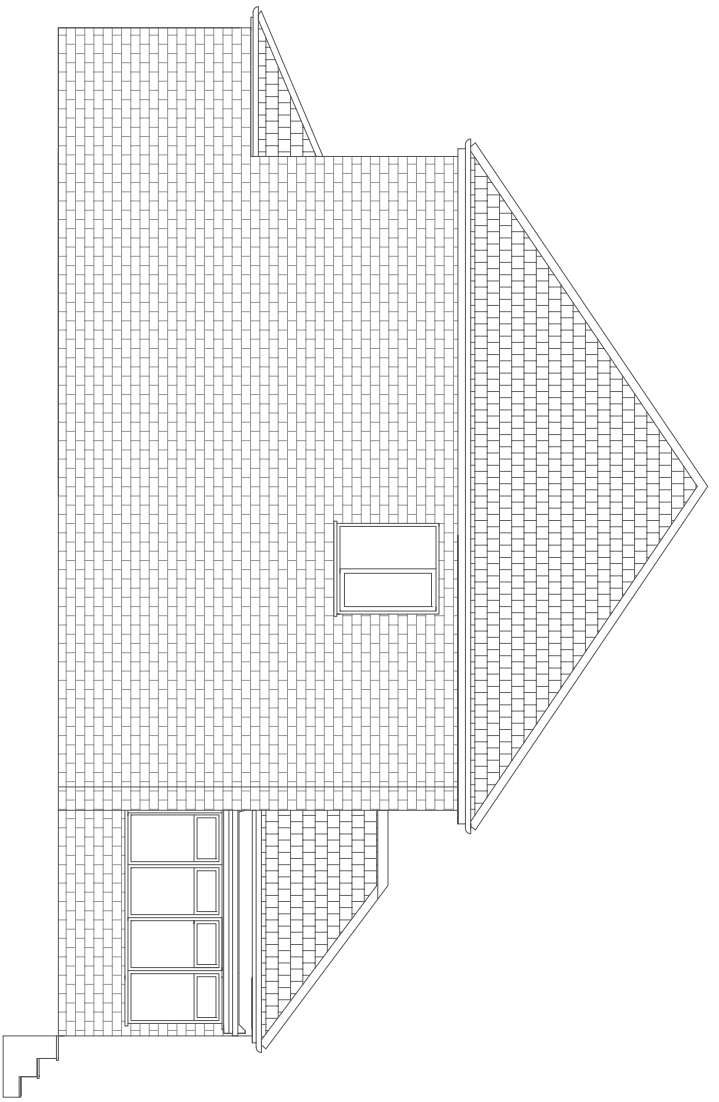
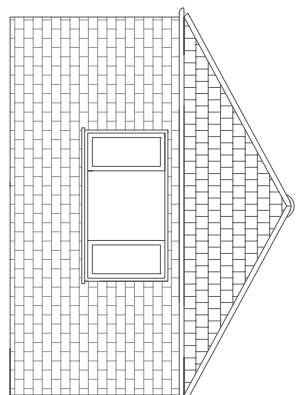
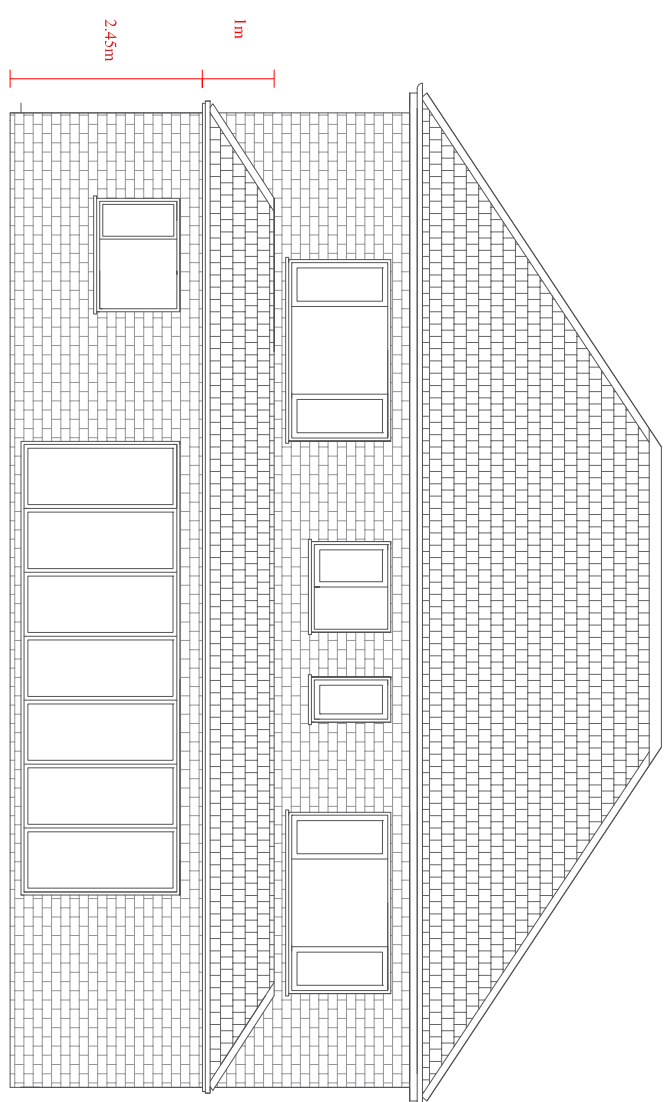
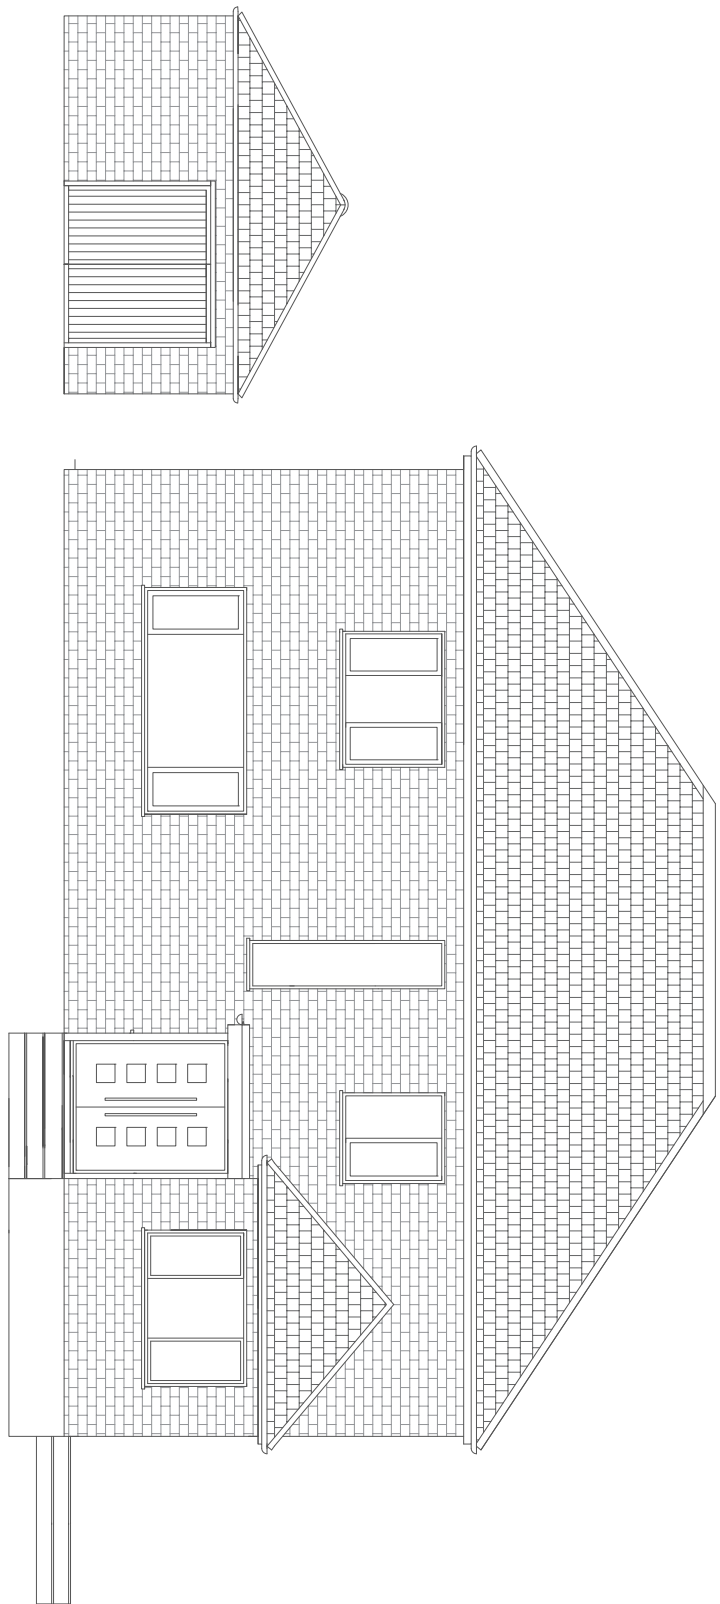
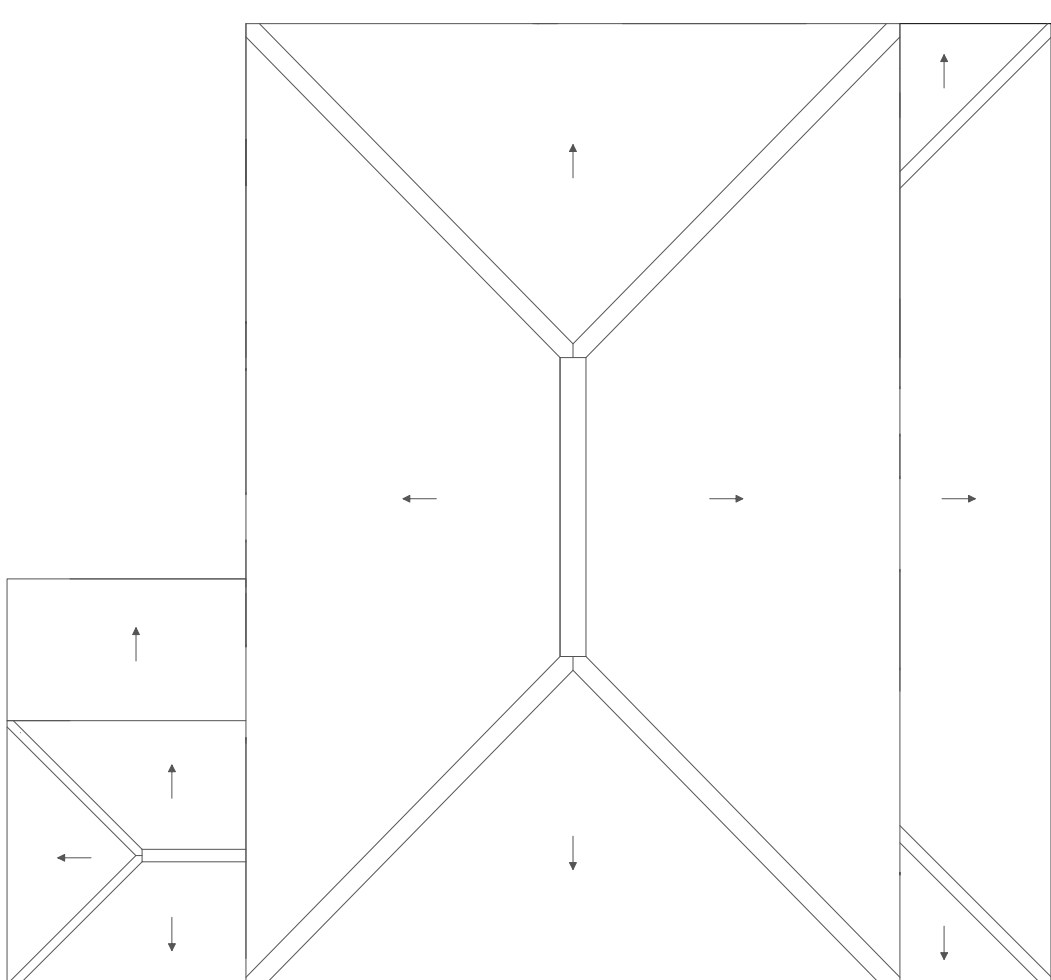
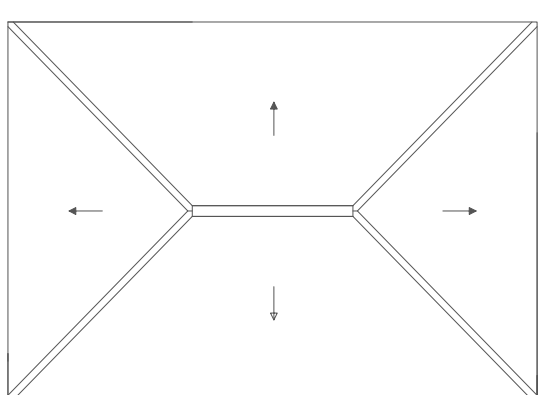
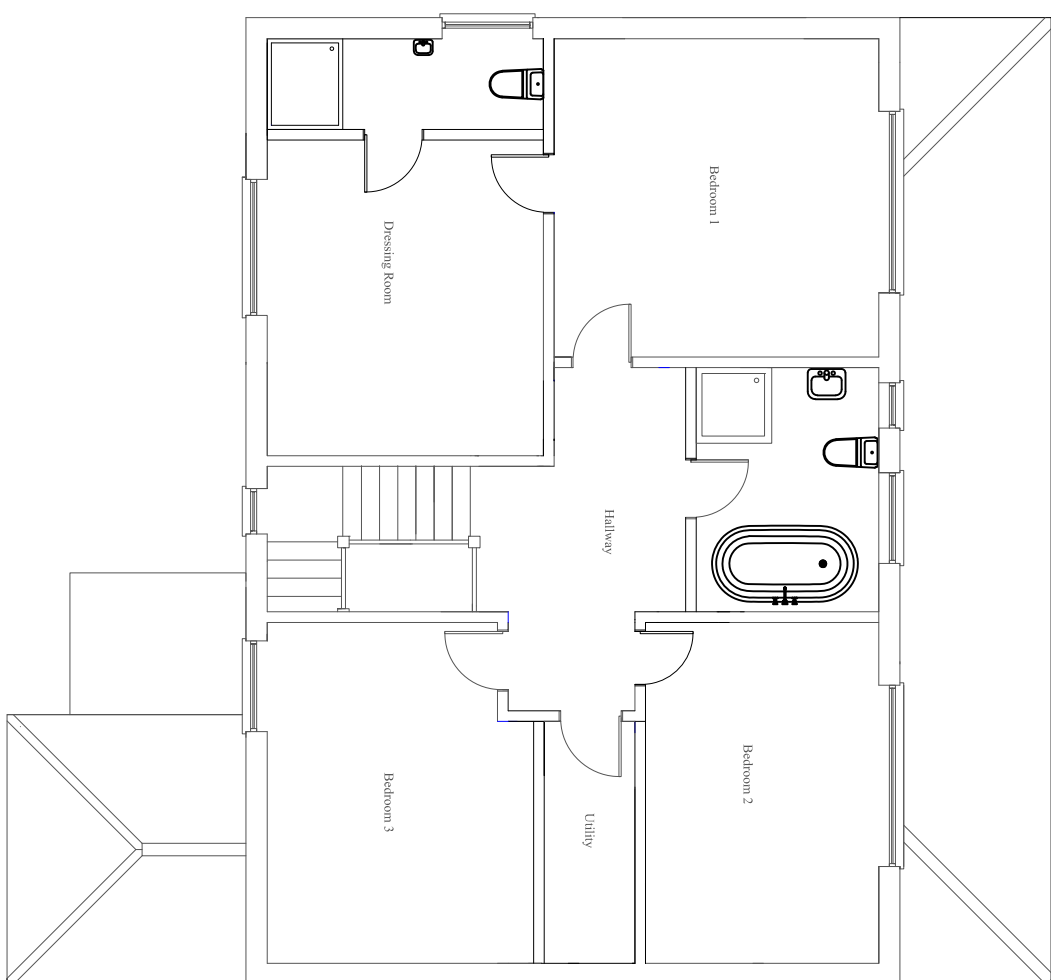
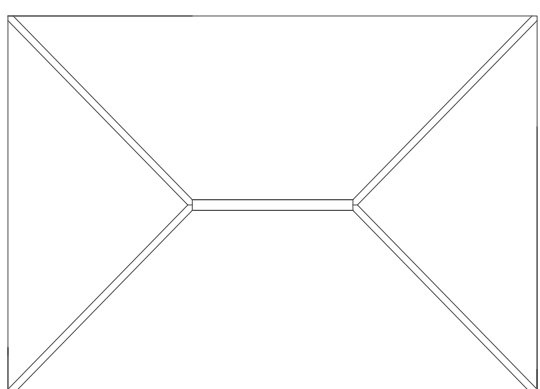
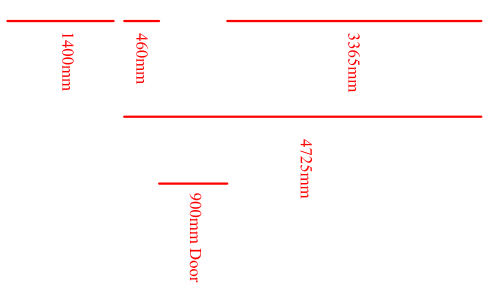


Rear Extension, Garage Conversion & New Garage
5 Elm Close, Higham, Rochester. ME3 7NH

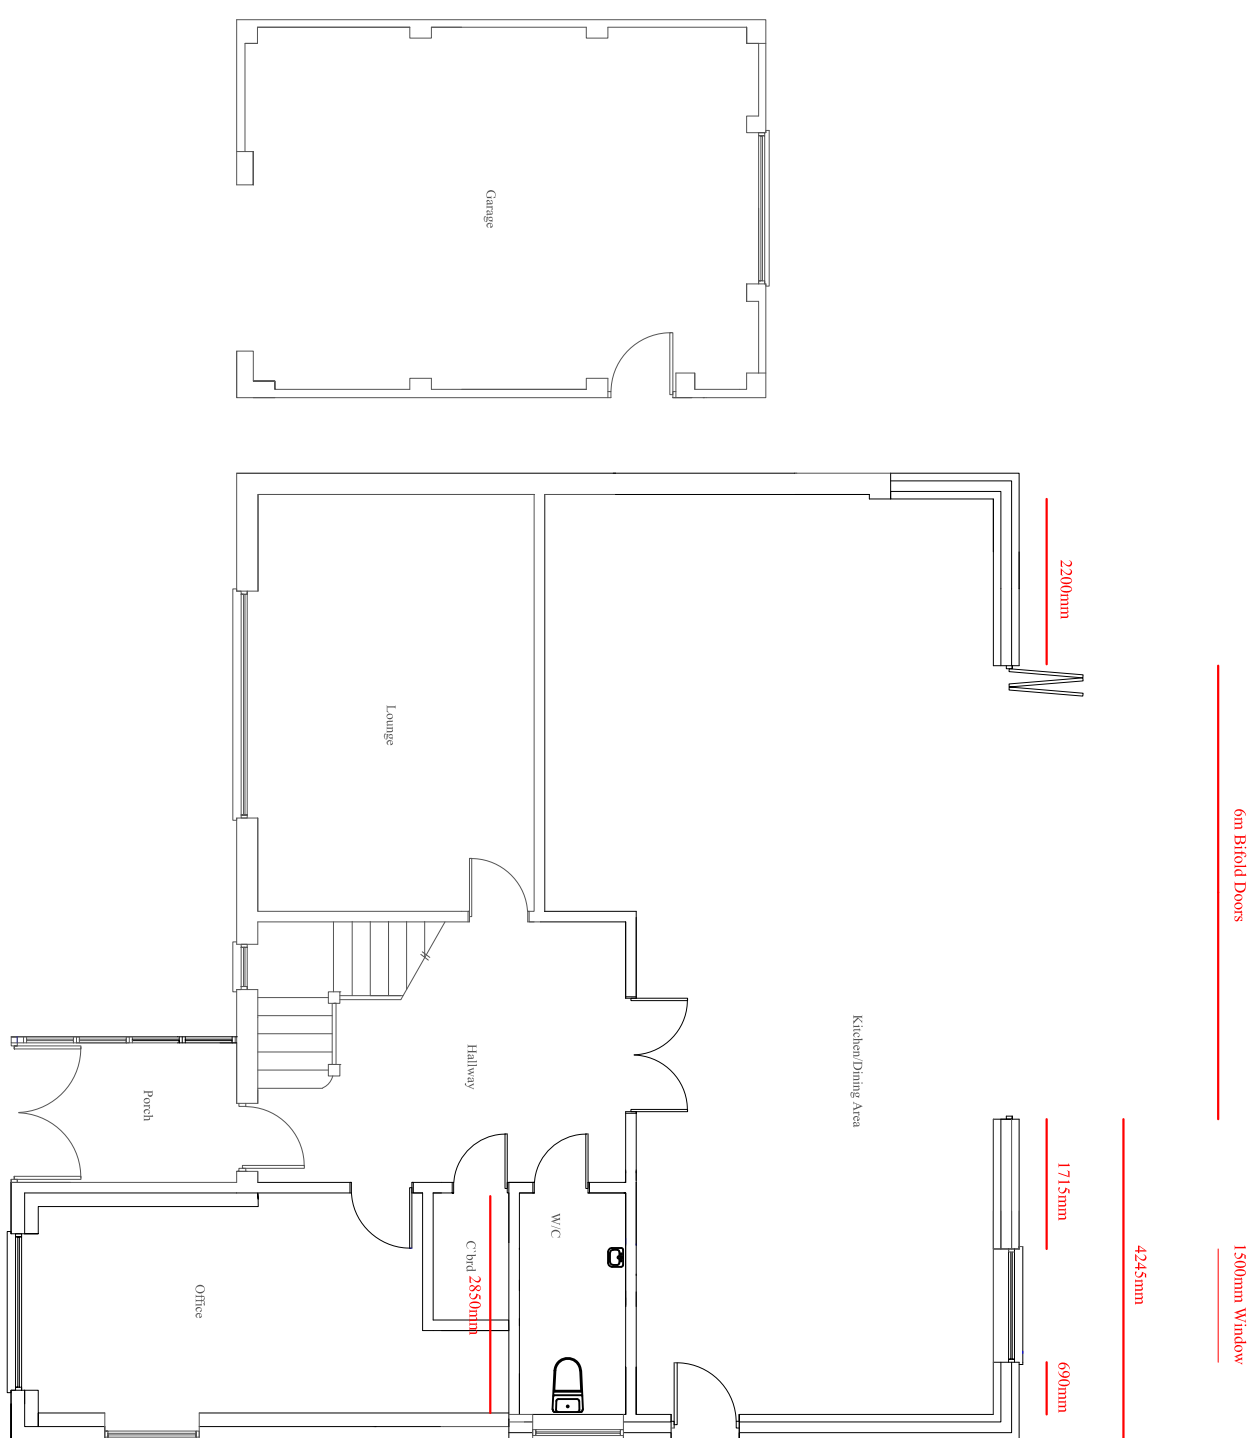

CLIENT: Mr & Mrs Mathis 5 Elm Close Highgate Rockshire, ME03 7NH		WORKS: Rear Extension, Garage Conversion & New Garage, Incorporating Internal Alterations To Suit	
Drawing No.: A/RODPL/AN/SEC/VI		Date: 02/02/2024	
DESIGN		PLAN	
		BUILD	