

PLANNING

201 GREENWICH HIGH ROAD T: 020 8656 8788
LONDON E8 1DQ
S010 0NS
bbr@bruntonboobyer.com


THE BRUNTON BOOBYER
PARTNERSHIP
CHARTERED ARCHITECTS

UNIT J1, NORTHFLEET
INDUSTRIAL ESTATE,
LOWER ROAD, DA11 9BL.
EXISTING 1st FL & ROOF PLANS


scale	drawn	date
1:200@A1	4101	10.10.22

revision
1079A/04 A


© COPYRIGHT THE BRUNTON BOOBYER PARTNERSHIP, LTD. 2022

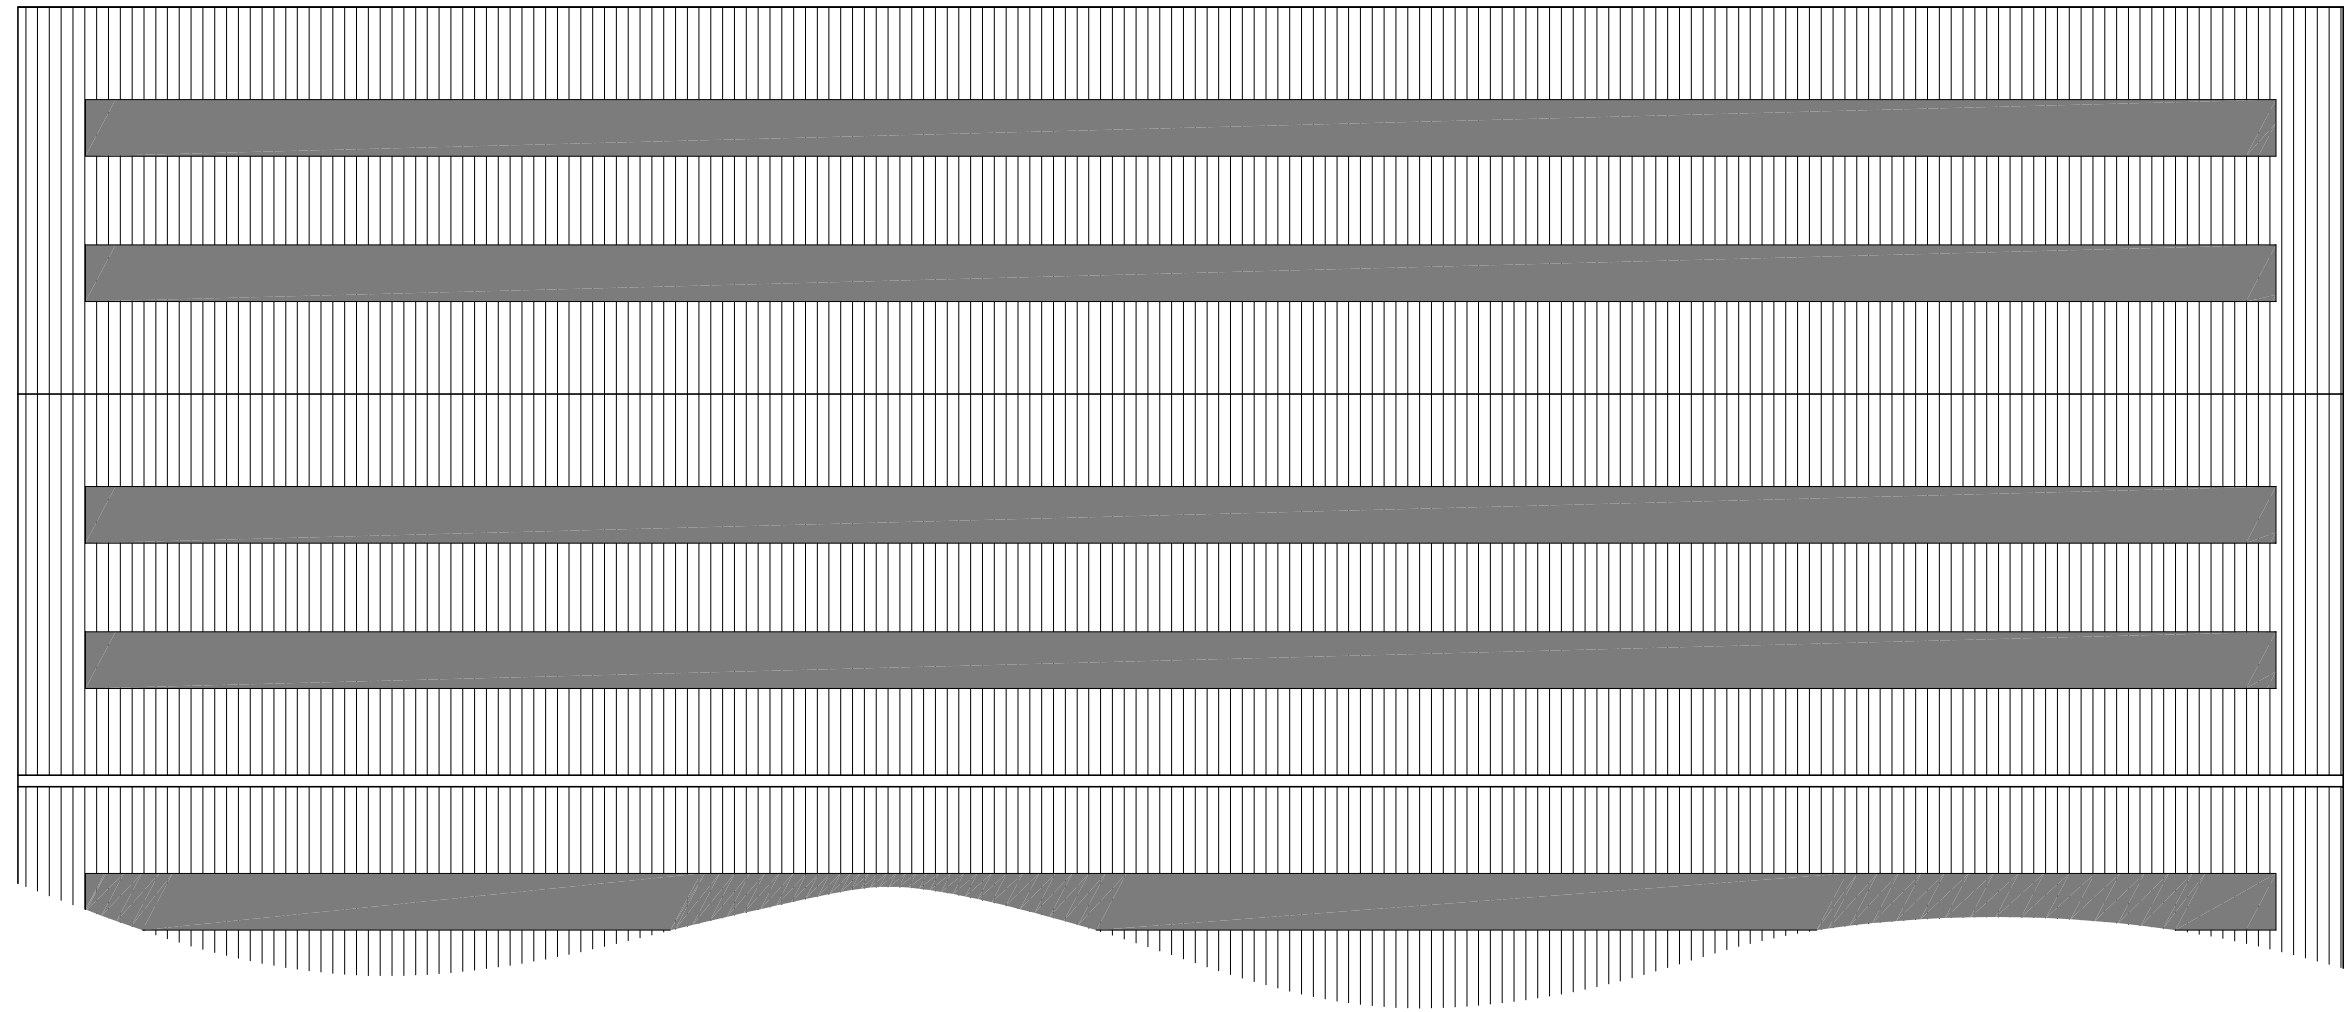

EXISTING ROOF PLAN

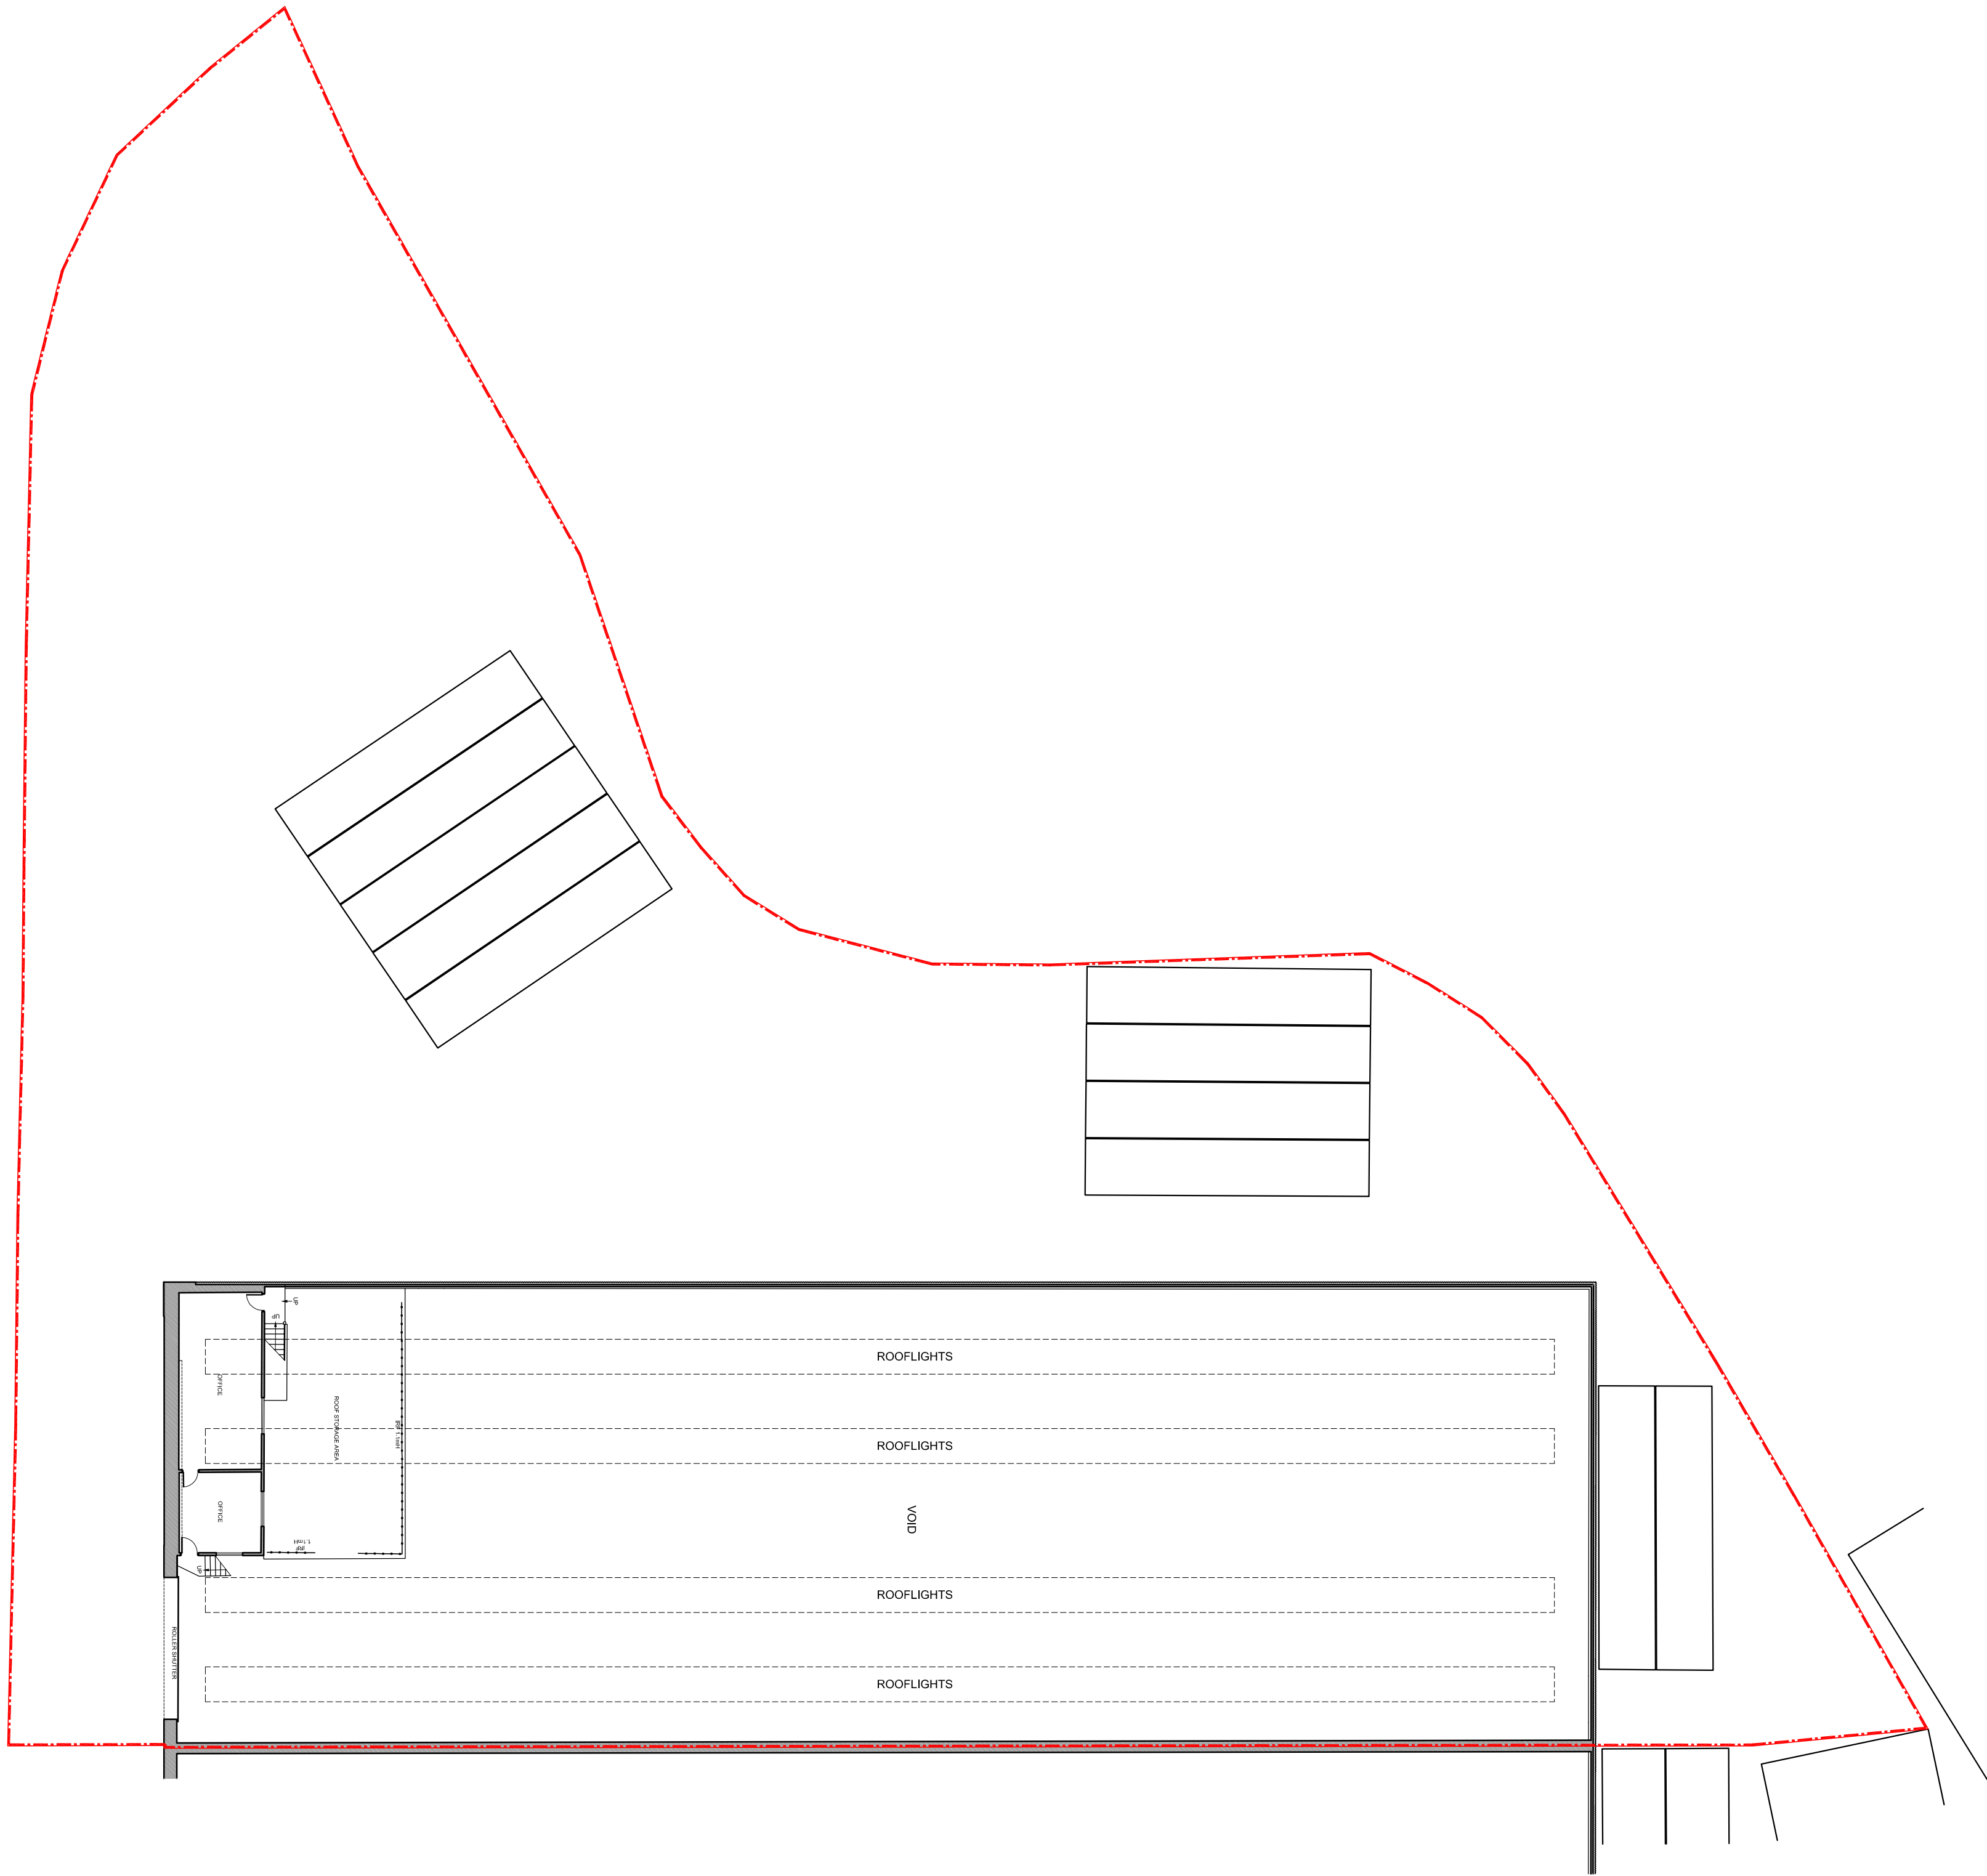

EXISTING FIRST FLOOR PLAN

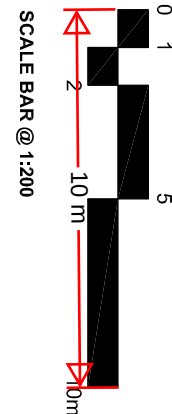

SCALE BAR DIVIDED INTO 25mm SEGMENTS @ A1