


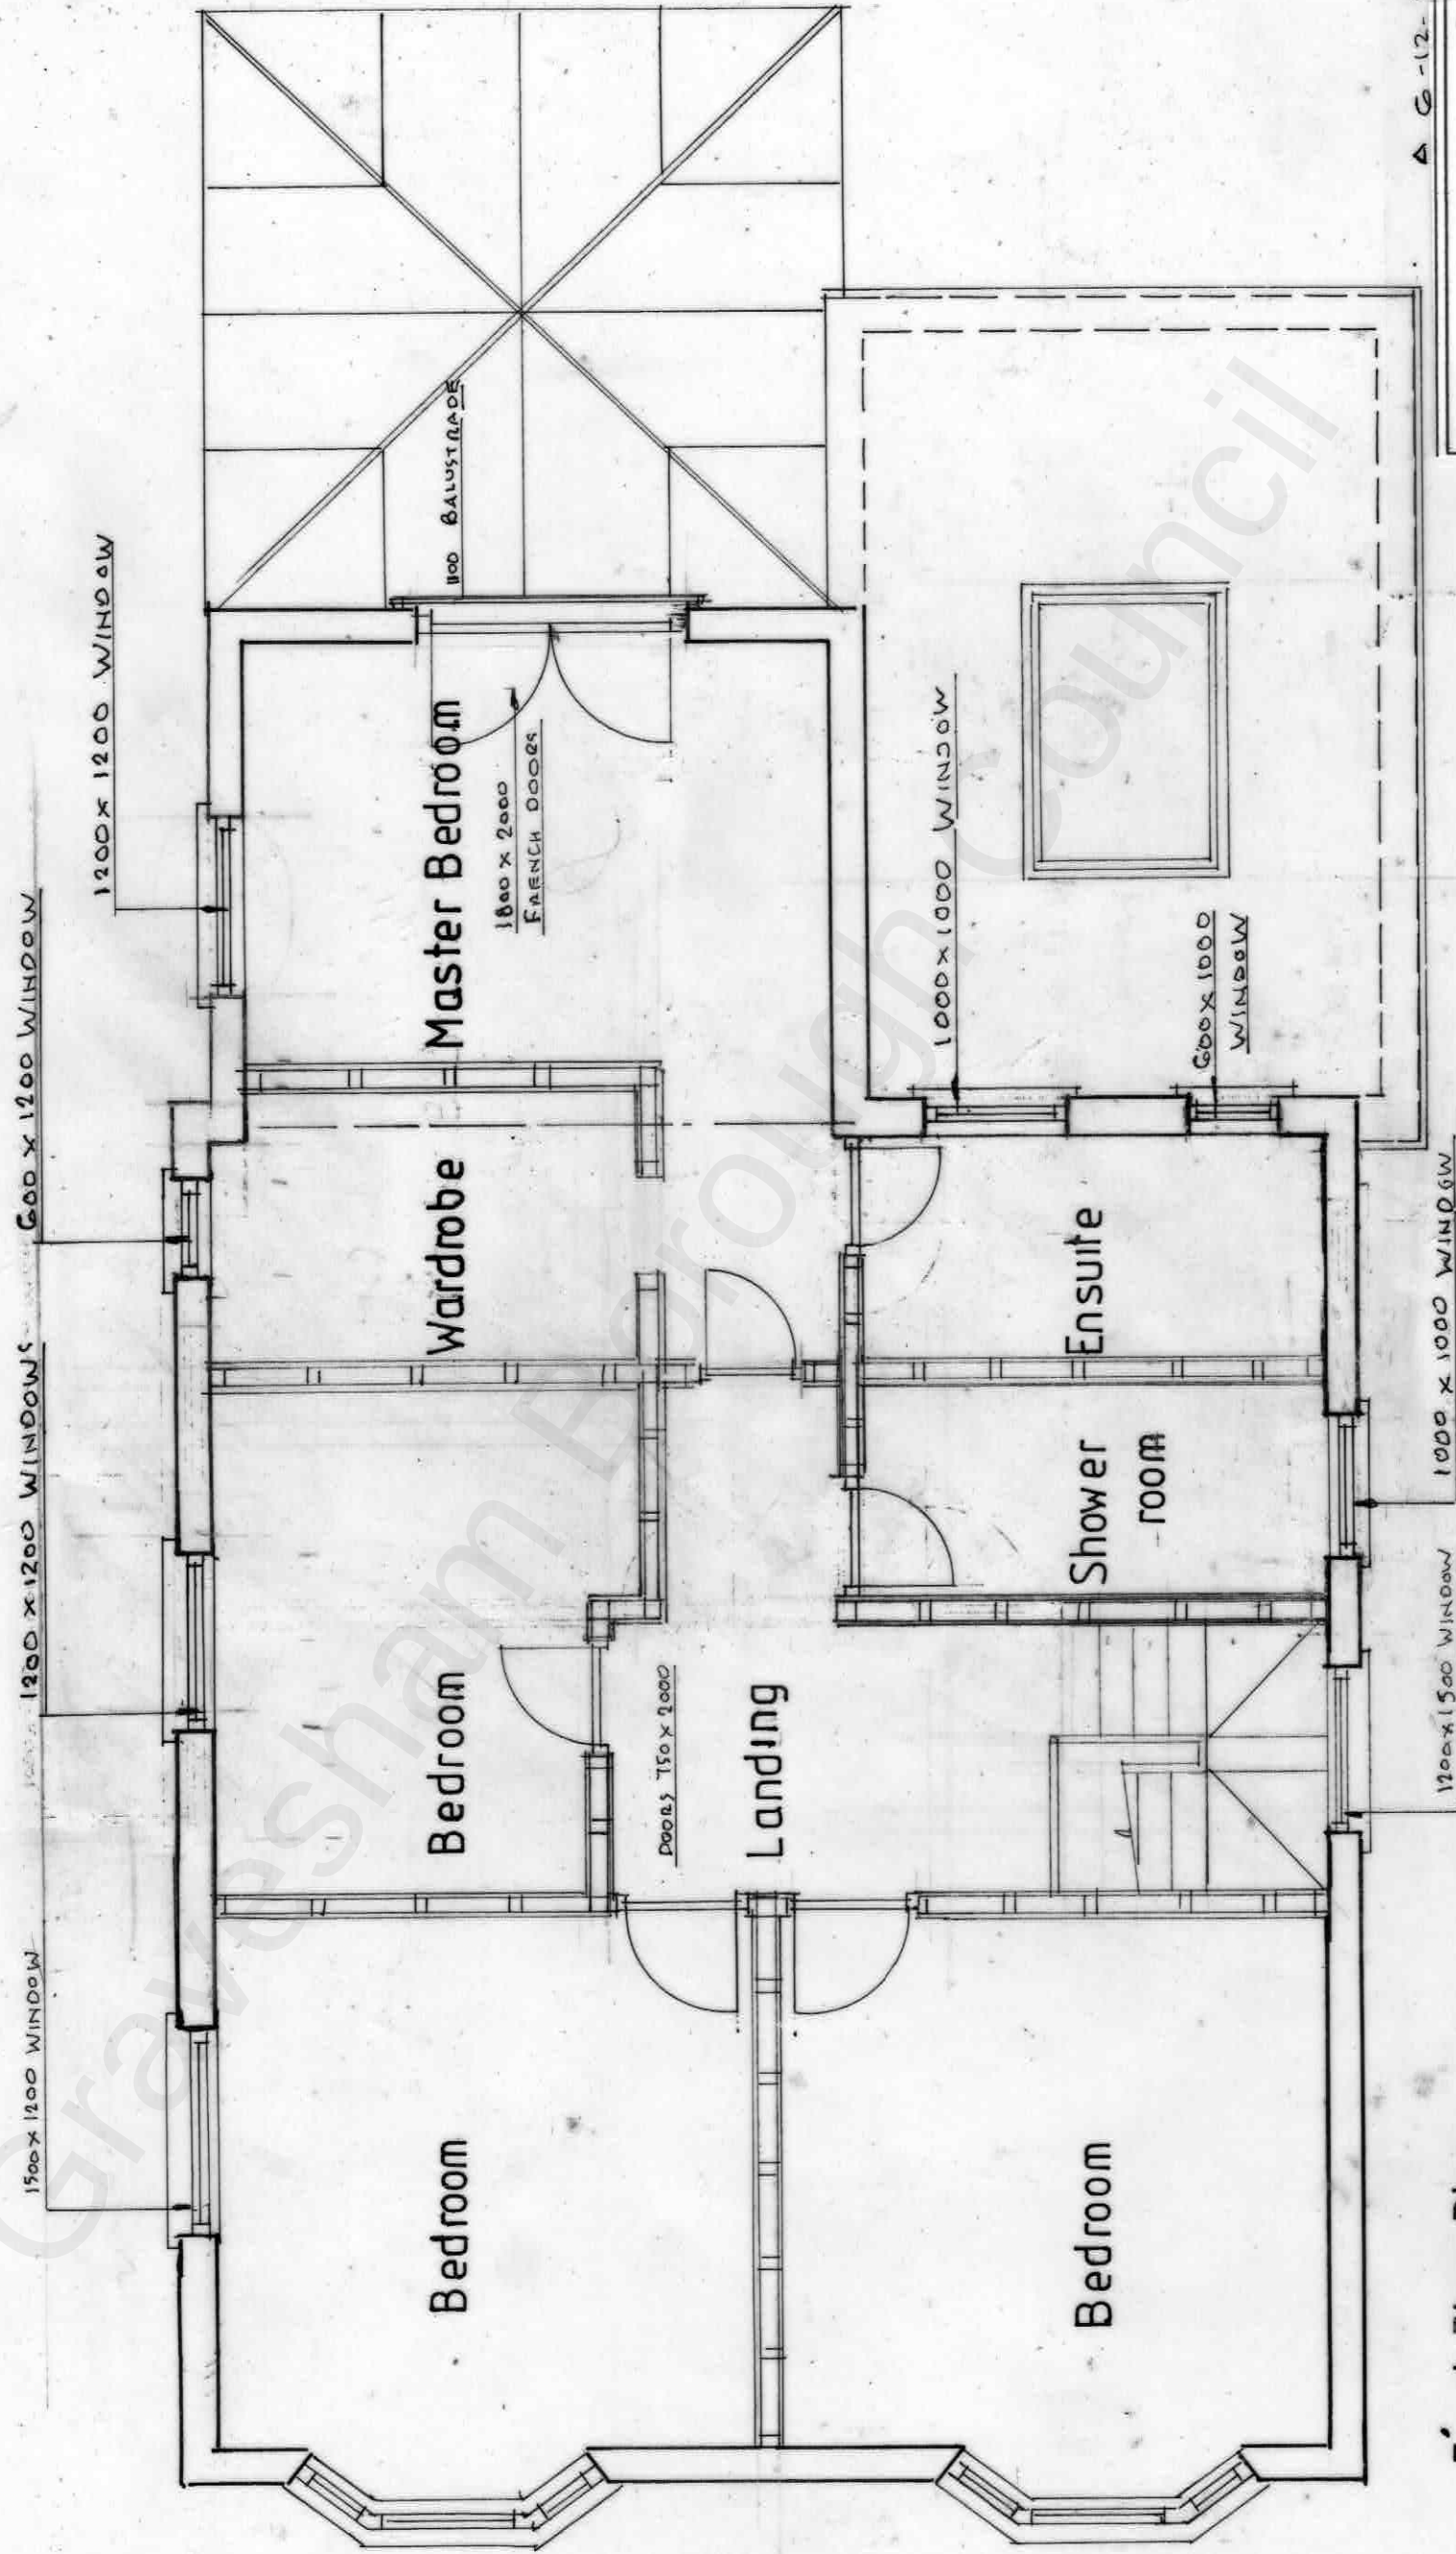

First Floor Plan



A G -12- 22 AM/CL

