
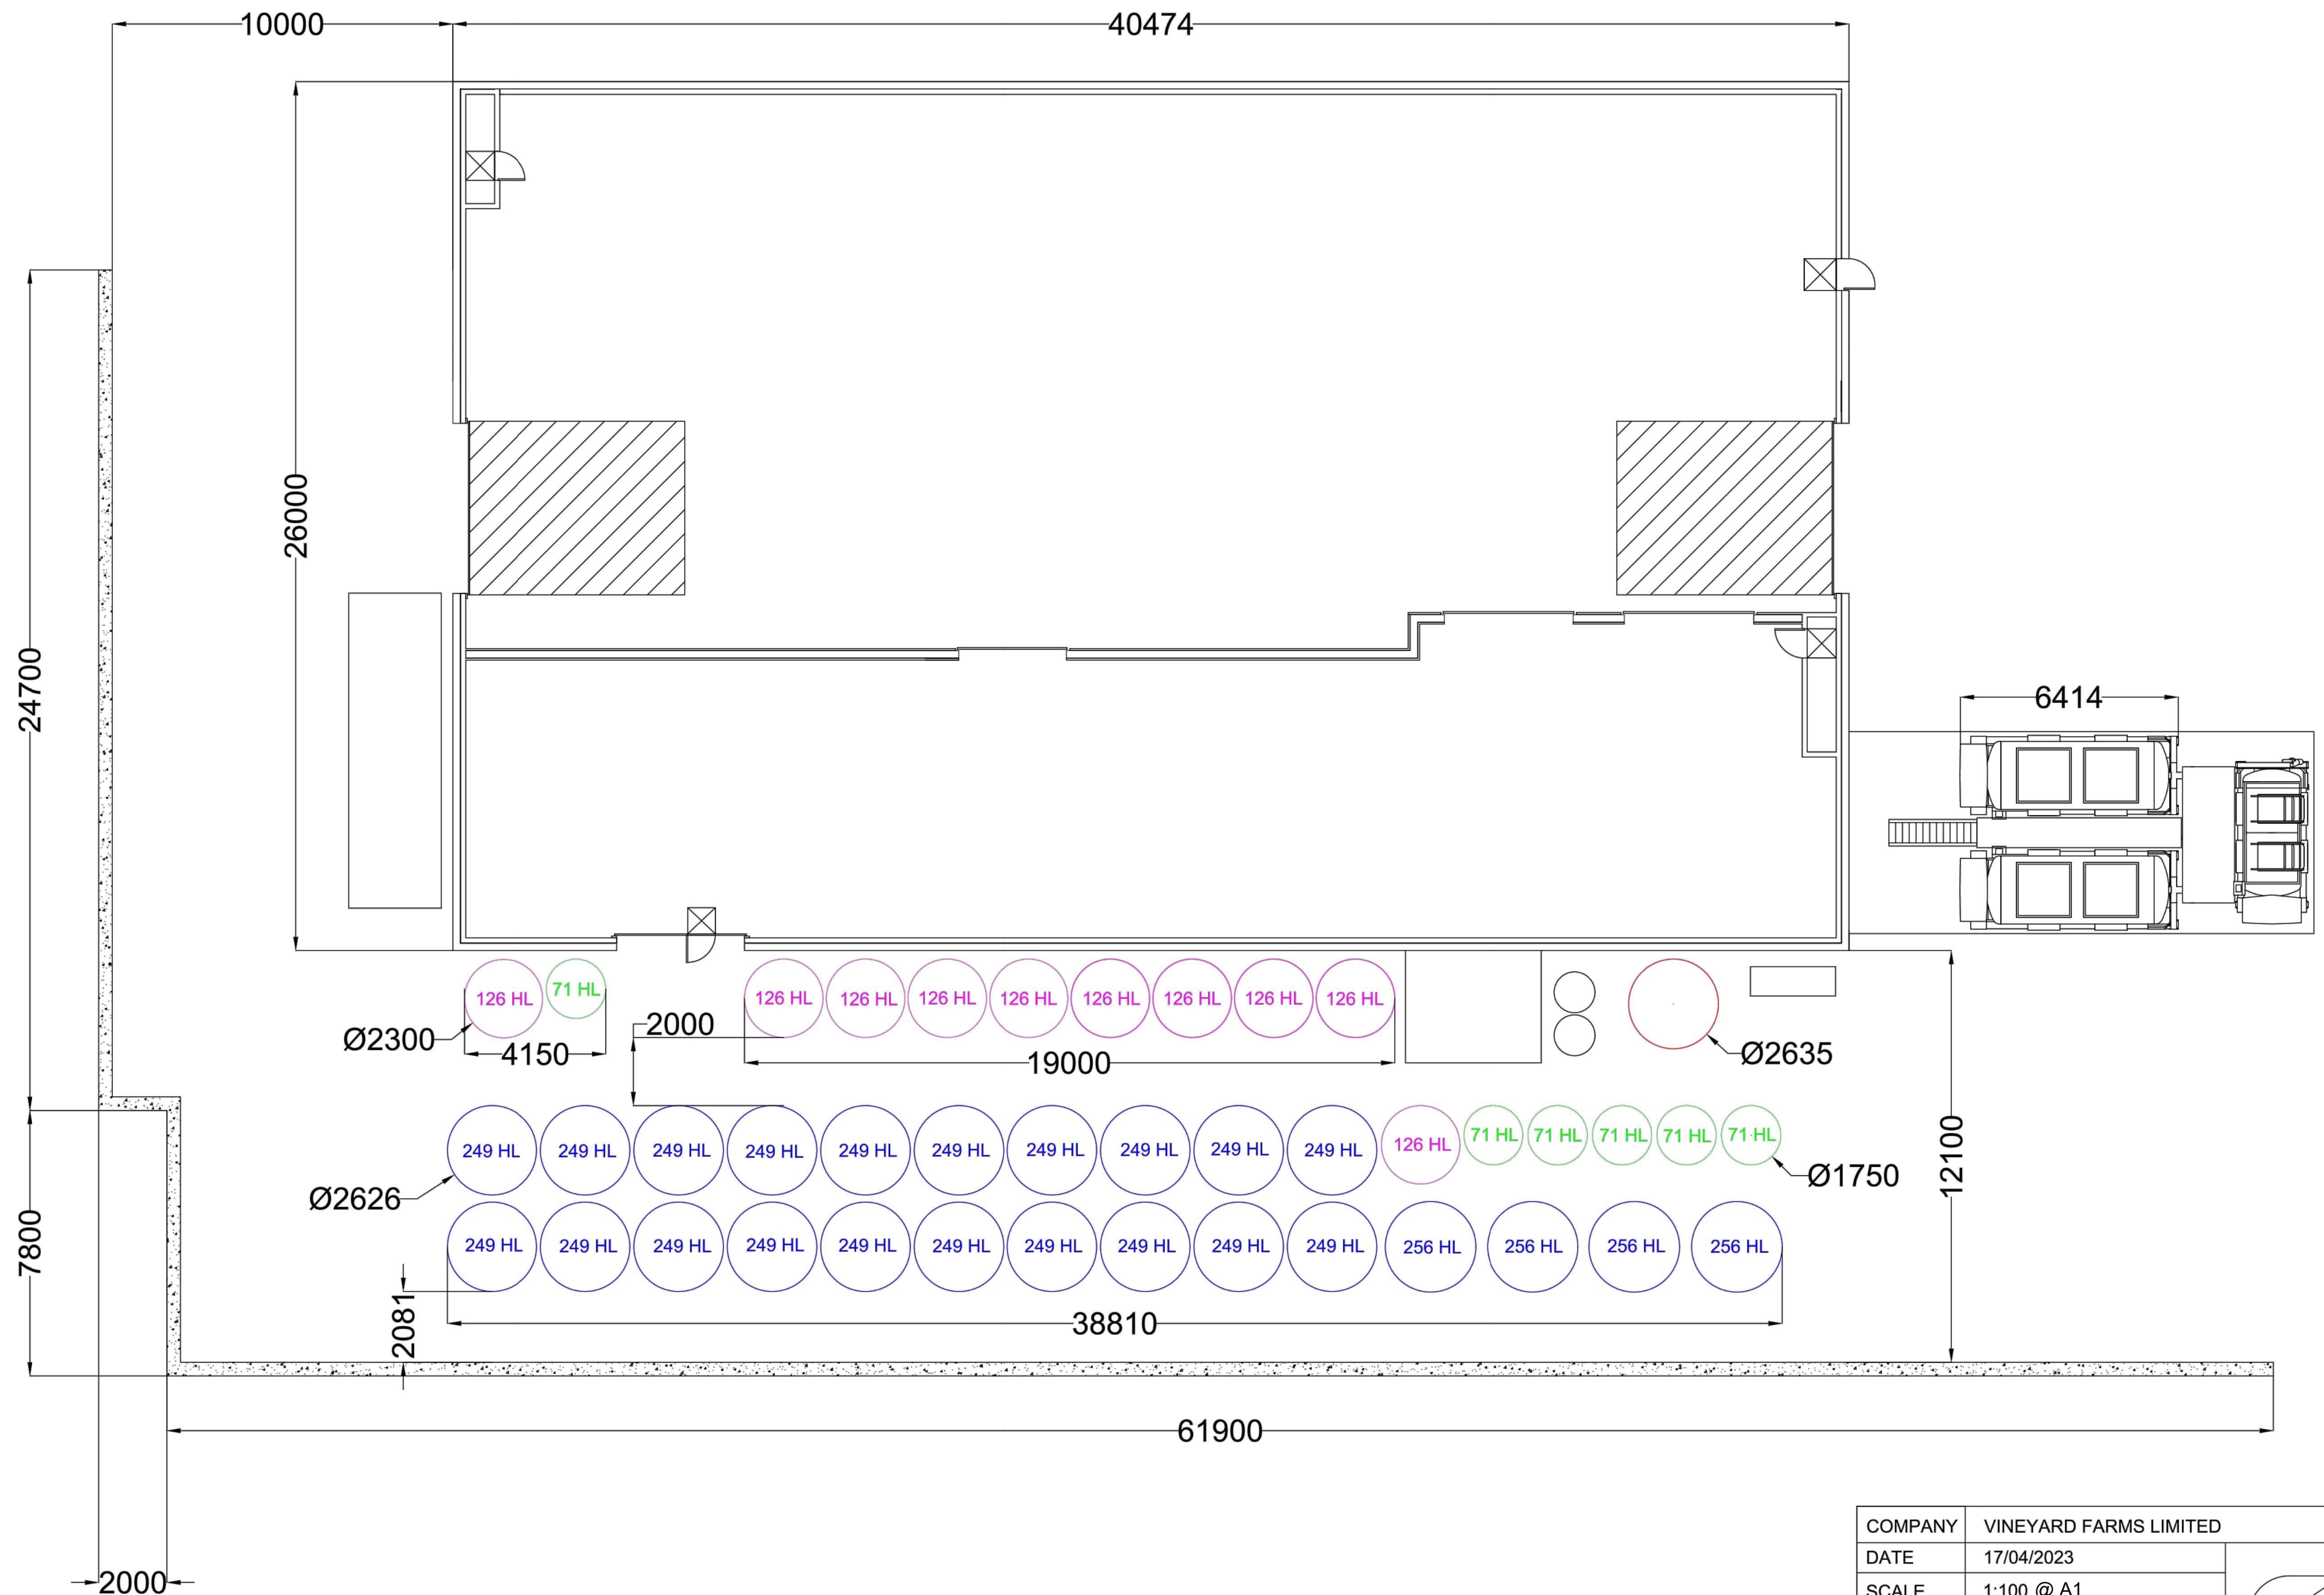


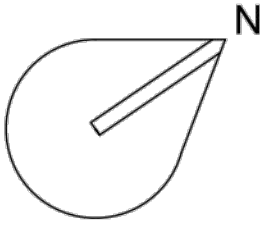

COMPANY	VINEYARD FARMS LIMITED	
DATE	17/04/2023	
SCALE	1:100 @ A1	
PLAN	EXTERNAL LAYOUT OF TANKS SOUTH EAST OF THE WINERY	