


Notes:


- Do not scale from this drawing.
- All dimensions to be verified on site and is in mm.
- Builder to verify all dimensions, heights and levels prior to commencement of work.
- All documents shall be checked to ensure that they are compatible by the contractor before construction commences. In the event of apparent ambiguity or contradiction the engineer and/ or architect shall be notified immediately.
- The contractor in preparing his estimate shall visit the site and acquaint himself with the problems involved .
- The contractor shall issue all statutory notices to the local Authority during progress and completion of works.

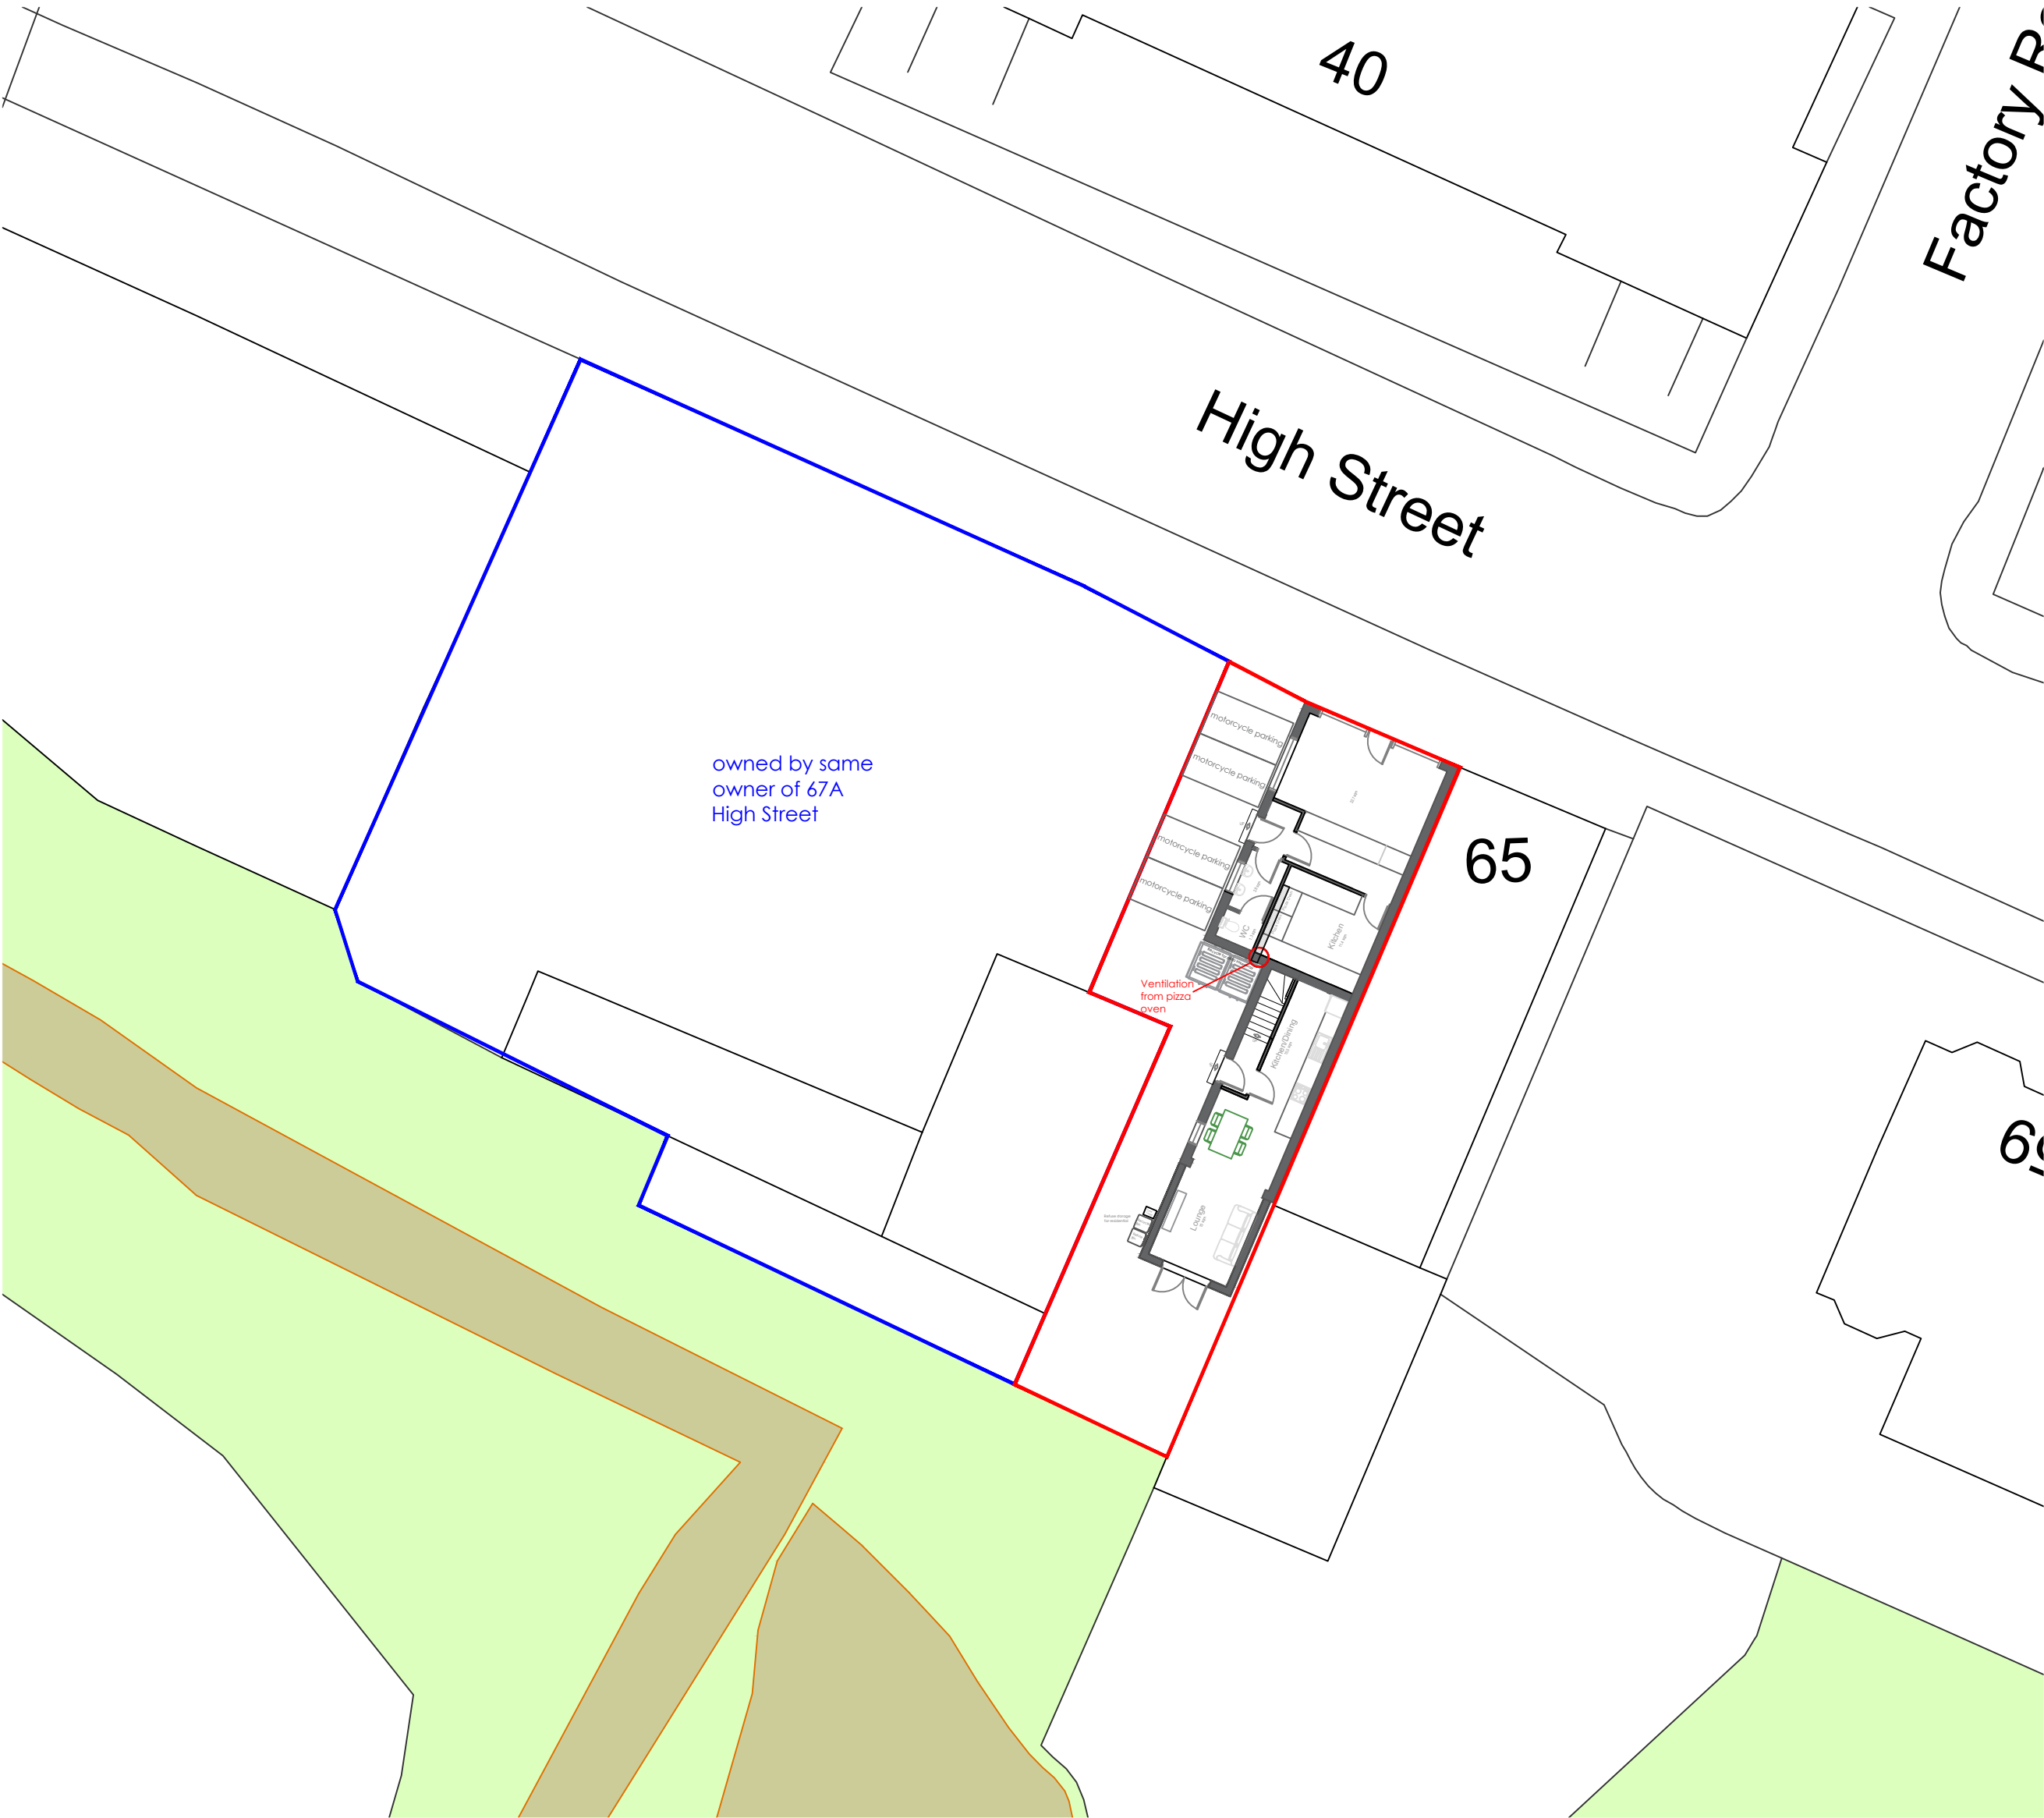

- Red line boundary for 67A High Street
- Blue line boundary for neighboring property which also owned by the same person who owns 67A.

The owner is allowing some space from the neighboring property to accommodate for motorcycle spaces for the takeaway for 67A.

Block Plan

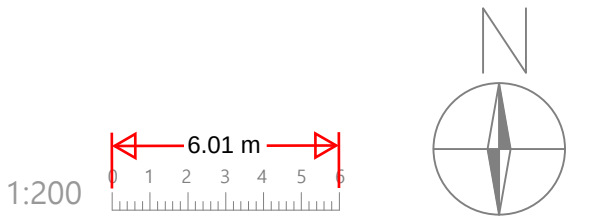

A	-	-	-/-/-
REV:	DESCRIPTION:	BY:	DATE:
STATUS:			



Whitehall Place
47 The Terrace,
Gravesend, Kent
DA12 2DL

01474 247 176
0203 282 6676
info@gillsterling.co.uk
www.gillsterling.co.uk

SITE:	67-77 High Street Gravesend Kent DA11 9HJ
TITLE:	Boundary - -

SCALE AT A2:	DATE:	DRAWN:
1:200	10.11.2023	AW
PROJECT NO:	DRAWING NO:	REVISION:
230929	008	B