


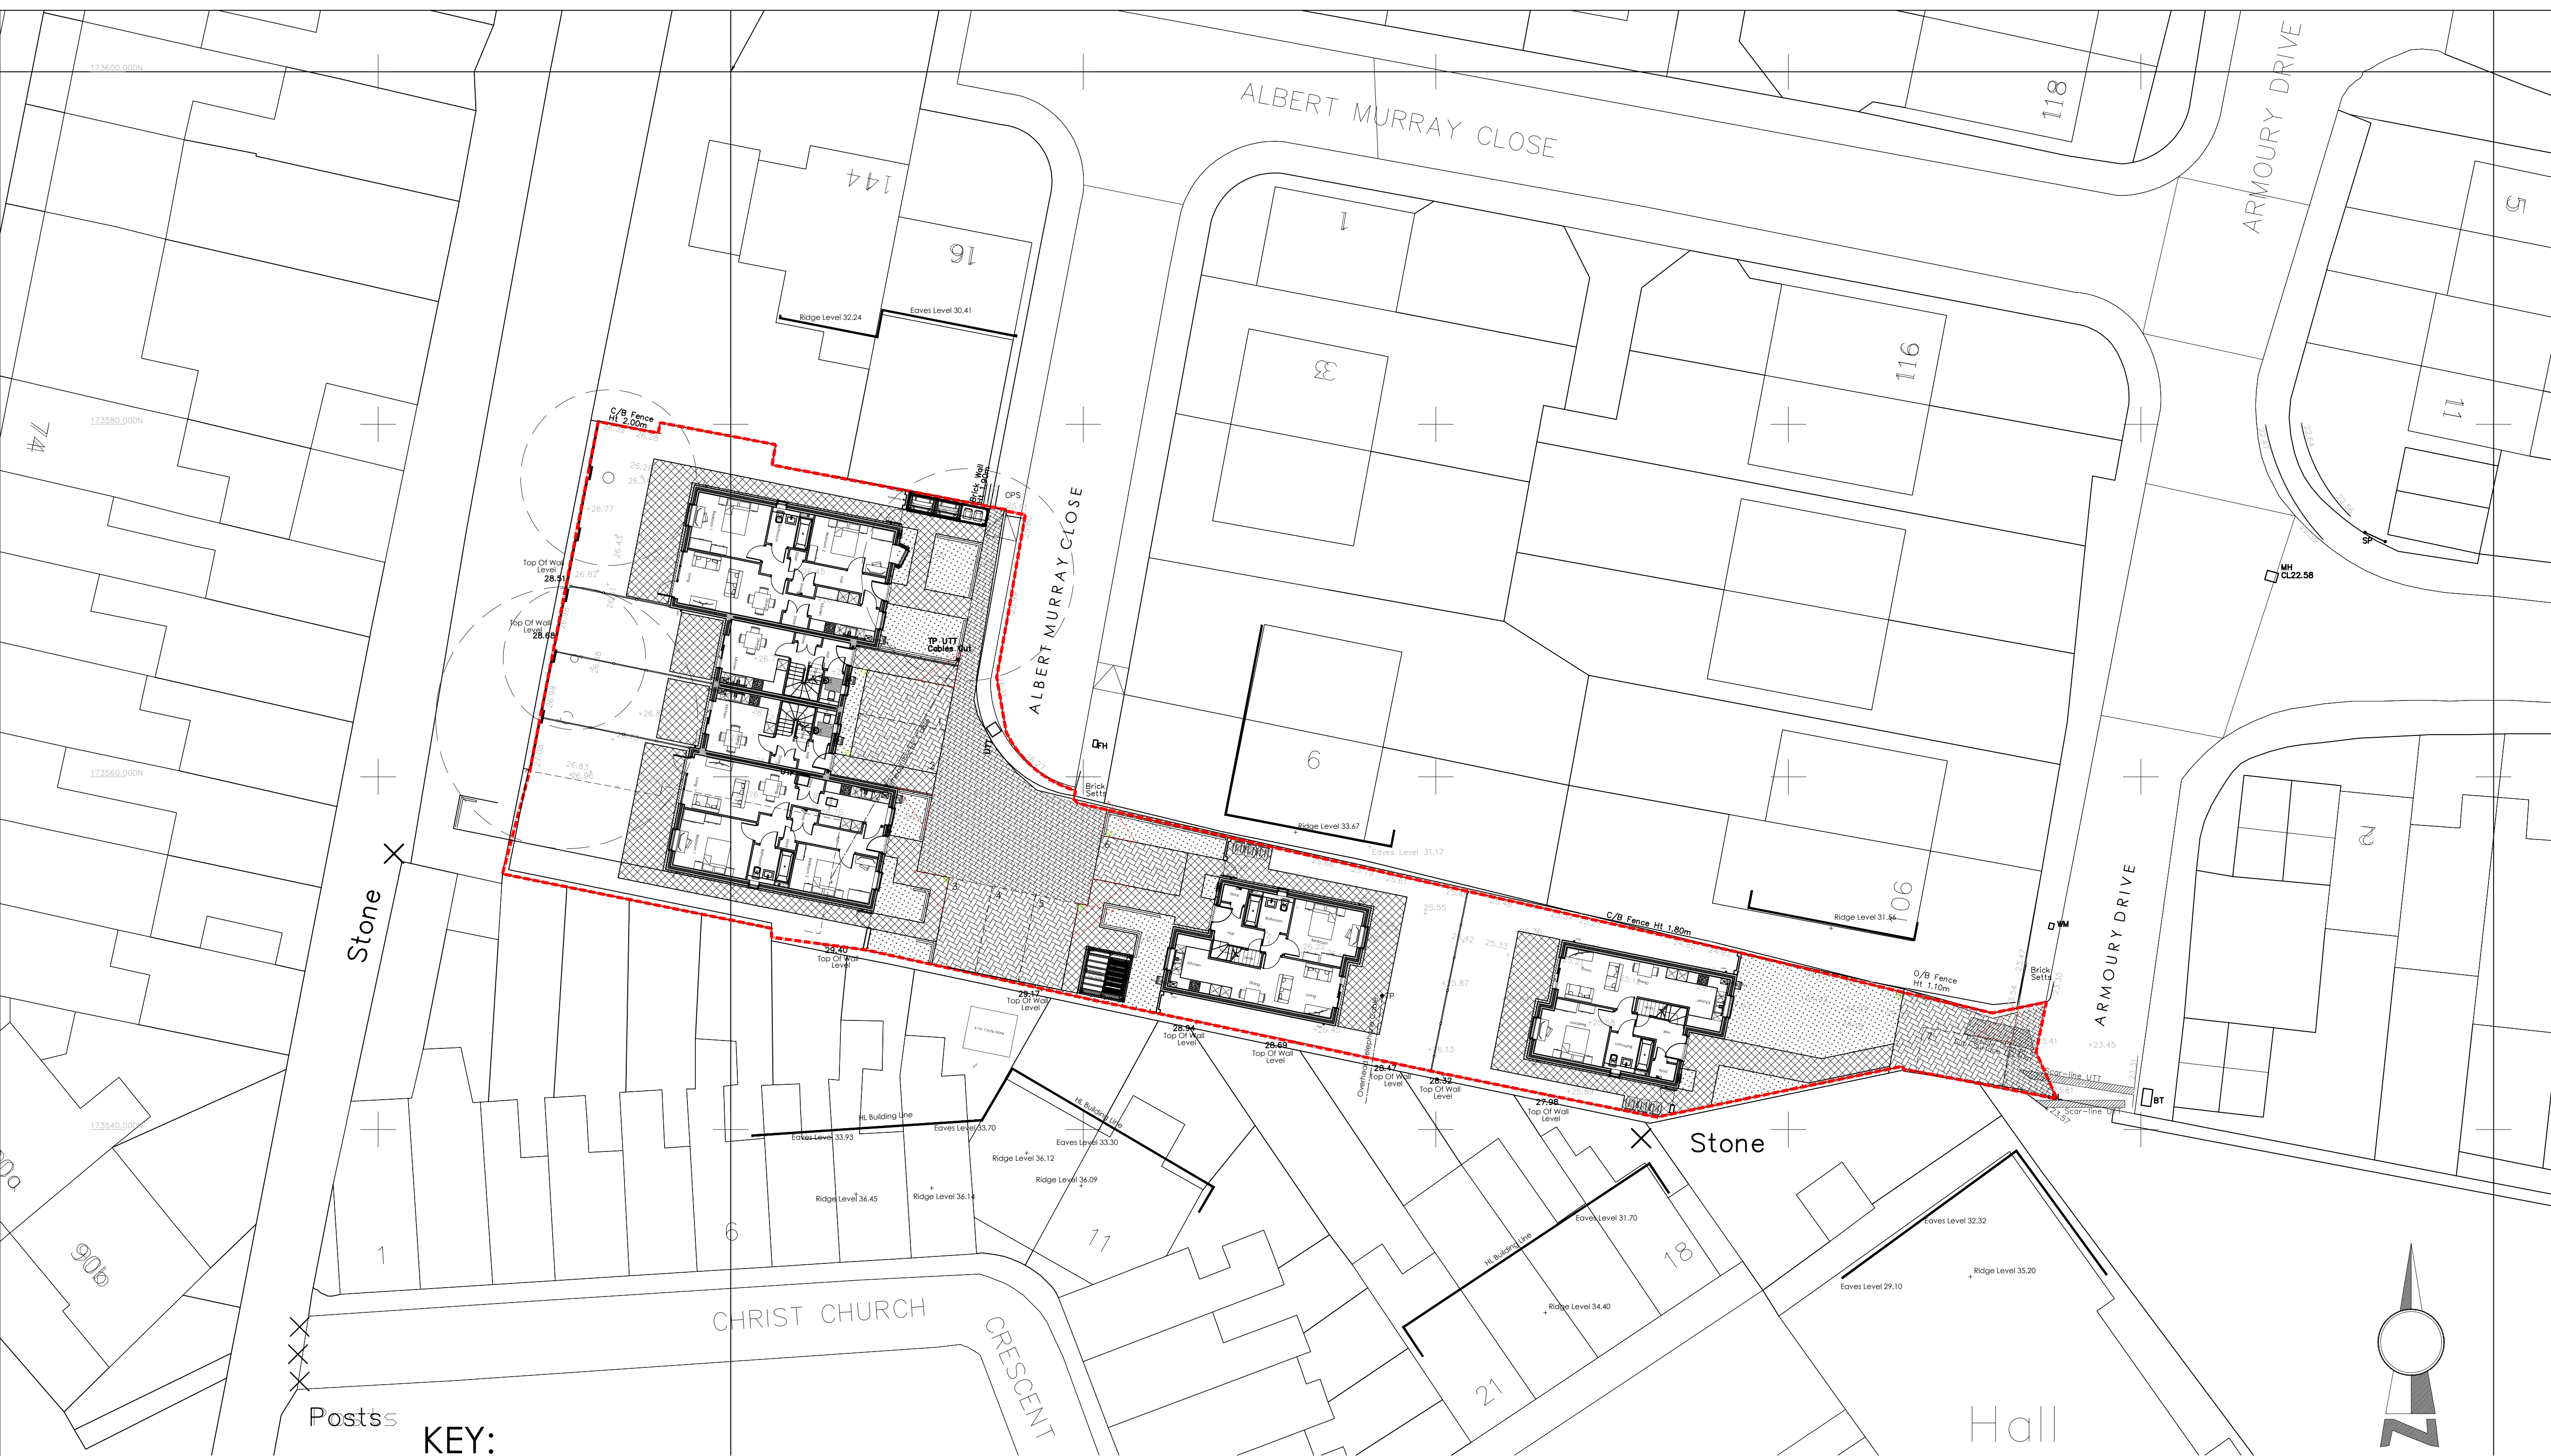

KEY:

- Site Boundary
- BLOCK PAVING TO PARKING BAYS
- Tobermore Hydropave Tegula, Slate
- PAVING SLABS TO PATH AND PATIOS.
Tobermore Braemar paving product -Alto silver
- AREAS TO BE LANDSCAPED WITH LOW LEVEL
PLANTING & DRESSED WITH MULCH
NOTE: REAR GARDENS LAID IN TURF
- 150mm PEBBLE STRIP TO BUILDING PERIMETER
- TIMBER KNEE RAIL FENCE
- FUTURE ELECTRIC VEHICLE
CHARGING POINT LOCATION
- ASPHALT VEHICLE CROSSOVER CONSTRUCTION
- RECYCLING & HOUSEHOLD WASTE STORAGE
- 1.8m HIGH CLOSE BOARD FENCE
- 2.0 x 2.0 VISION SPLAYS

Z:\2022\2202 - Armoury Drive\3.0 Client\3.1 Client\Longley Group Logo Grey RGB.jpg

100mm @ A1

Scale 1:200

DRAWING STATUS:
CONSTRUCTION

GENERAL NOTES
1. DO NOT SCALE
2. All dimensions are in millimeters unless stated otherwise

CID	Timber knee rail fencing added as planning.	RB	18/10/23
CIC	External finishes key updated to match planner departments latest comments.	RB	28/09/23
CIB	Building moved 800mm North East	MG	03/02/23
CIA	Construction Issue - Title block amended.	RB	26/10/22
C1-	Construction Issue. Flat's bin store added. Additional foot path added/footpath amended around car parking spaces 3-5 to comply as Building control's comments & to accommodate the addition of the communal cycle store as per planner's comments. Visibility splays correctly repositioned as council planners comments. Visibility splays added to key.	RB	05/08/22
REV	AMENDMENTS	BY	DATE

Architectural Design Lab Ltd.
Lombard House
12 - 17 Upper Bridge Street
Canterbury
Kent
CT1 2NF
Tel. no : 01227 634600
Email : mail@adl15.com

Drawn : MG

Date : Jan 22

Scale : 1:200@A1

Checked : MG

Title :
**PROPOSED SITE LAYOUT
EXTERNAL FINISHES**

Job : LAND AT ARMOURY DRIVE,
GRAVESEND, KENT, DA12 1NB

Drg. No : 2202-S-104

Rev : C1D

Dwg file name:

A1

Copyright Reserved
Architectural Design Lab Ltd.

PROPOSED SITE LAYOUT PLAN ~ EXTERNAL FINISHES PLANS