


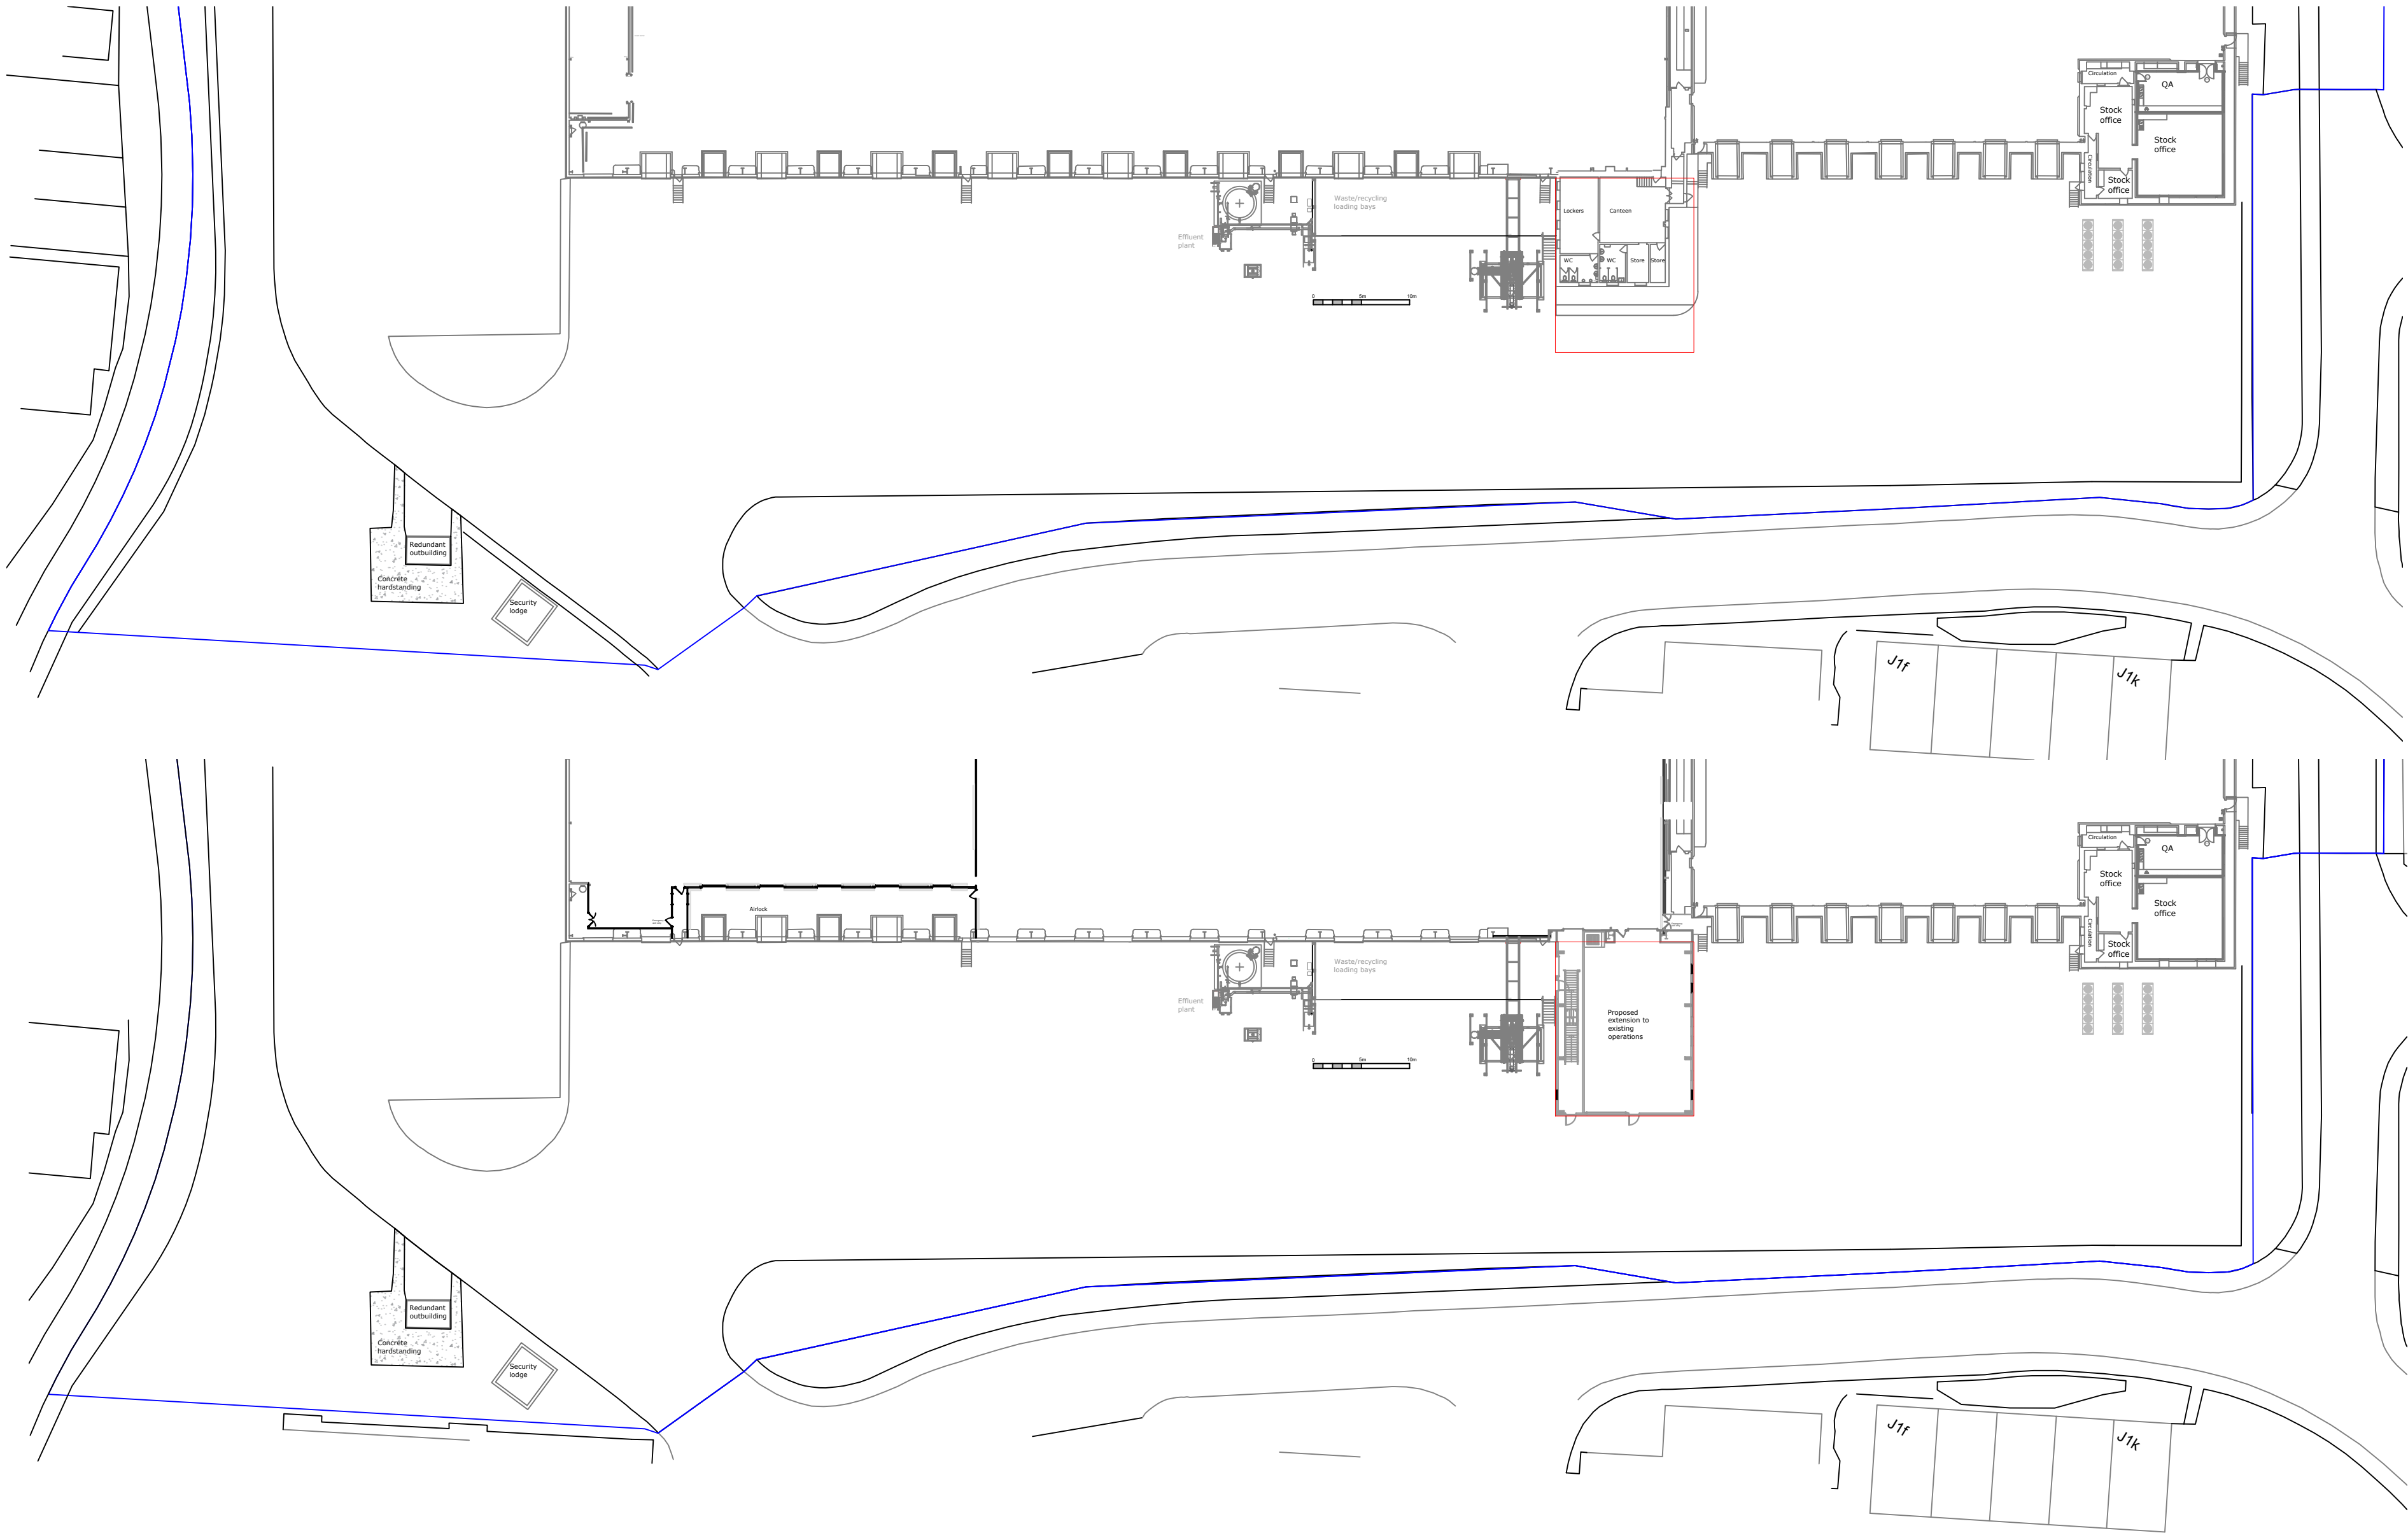

REV	DATE	DESCRIPTION
CLIENT:		
PrepWorld Springhead Enterprise Park Northfleet DA11 8HH		
PROJECT TITLE:		
Northfleet 2.0		
DRAWING TITLE:		
Existing and proposed site GA		
celsius Consulting		
Celsius Consulting Carrwood Park Selby Road Leeds LS15 4LG		info@celsius-consulting.com 0113 8730180
DRAWN BY	DATE	SCALE
PW	22-09-26	1:500
CHECKED BY	DATE	
DRAWING No.		REVISION
10076-100-002		A2

THIS DRAWING OR INFORMATION CONTAINED MUST NOT BE REPRODUCED WITHOUT WRITTEN PERMISSION.
© Copyright Celsius Consulting 2026.