
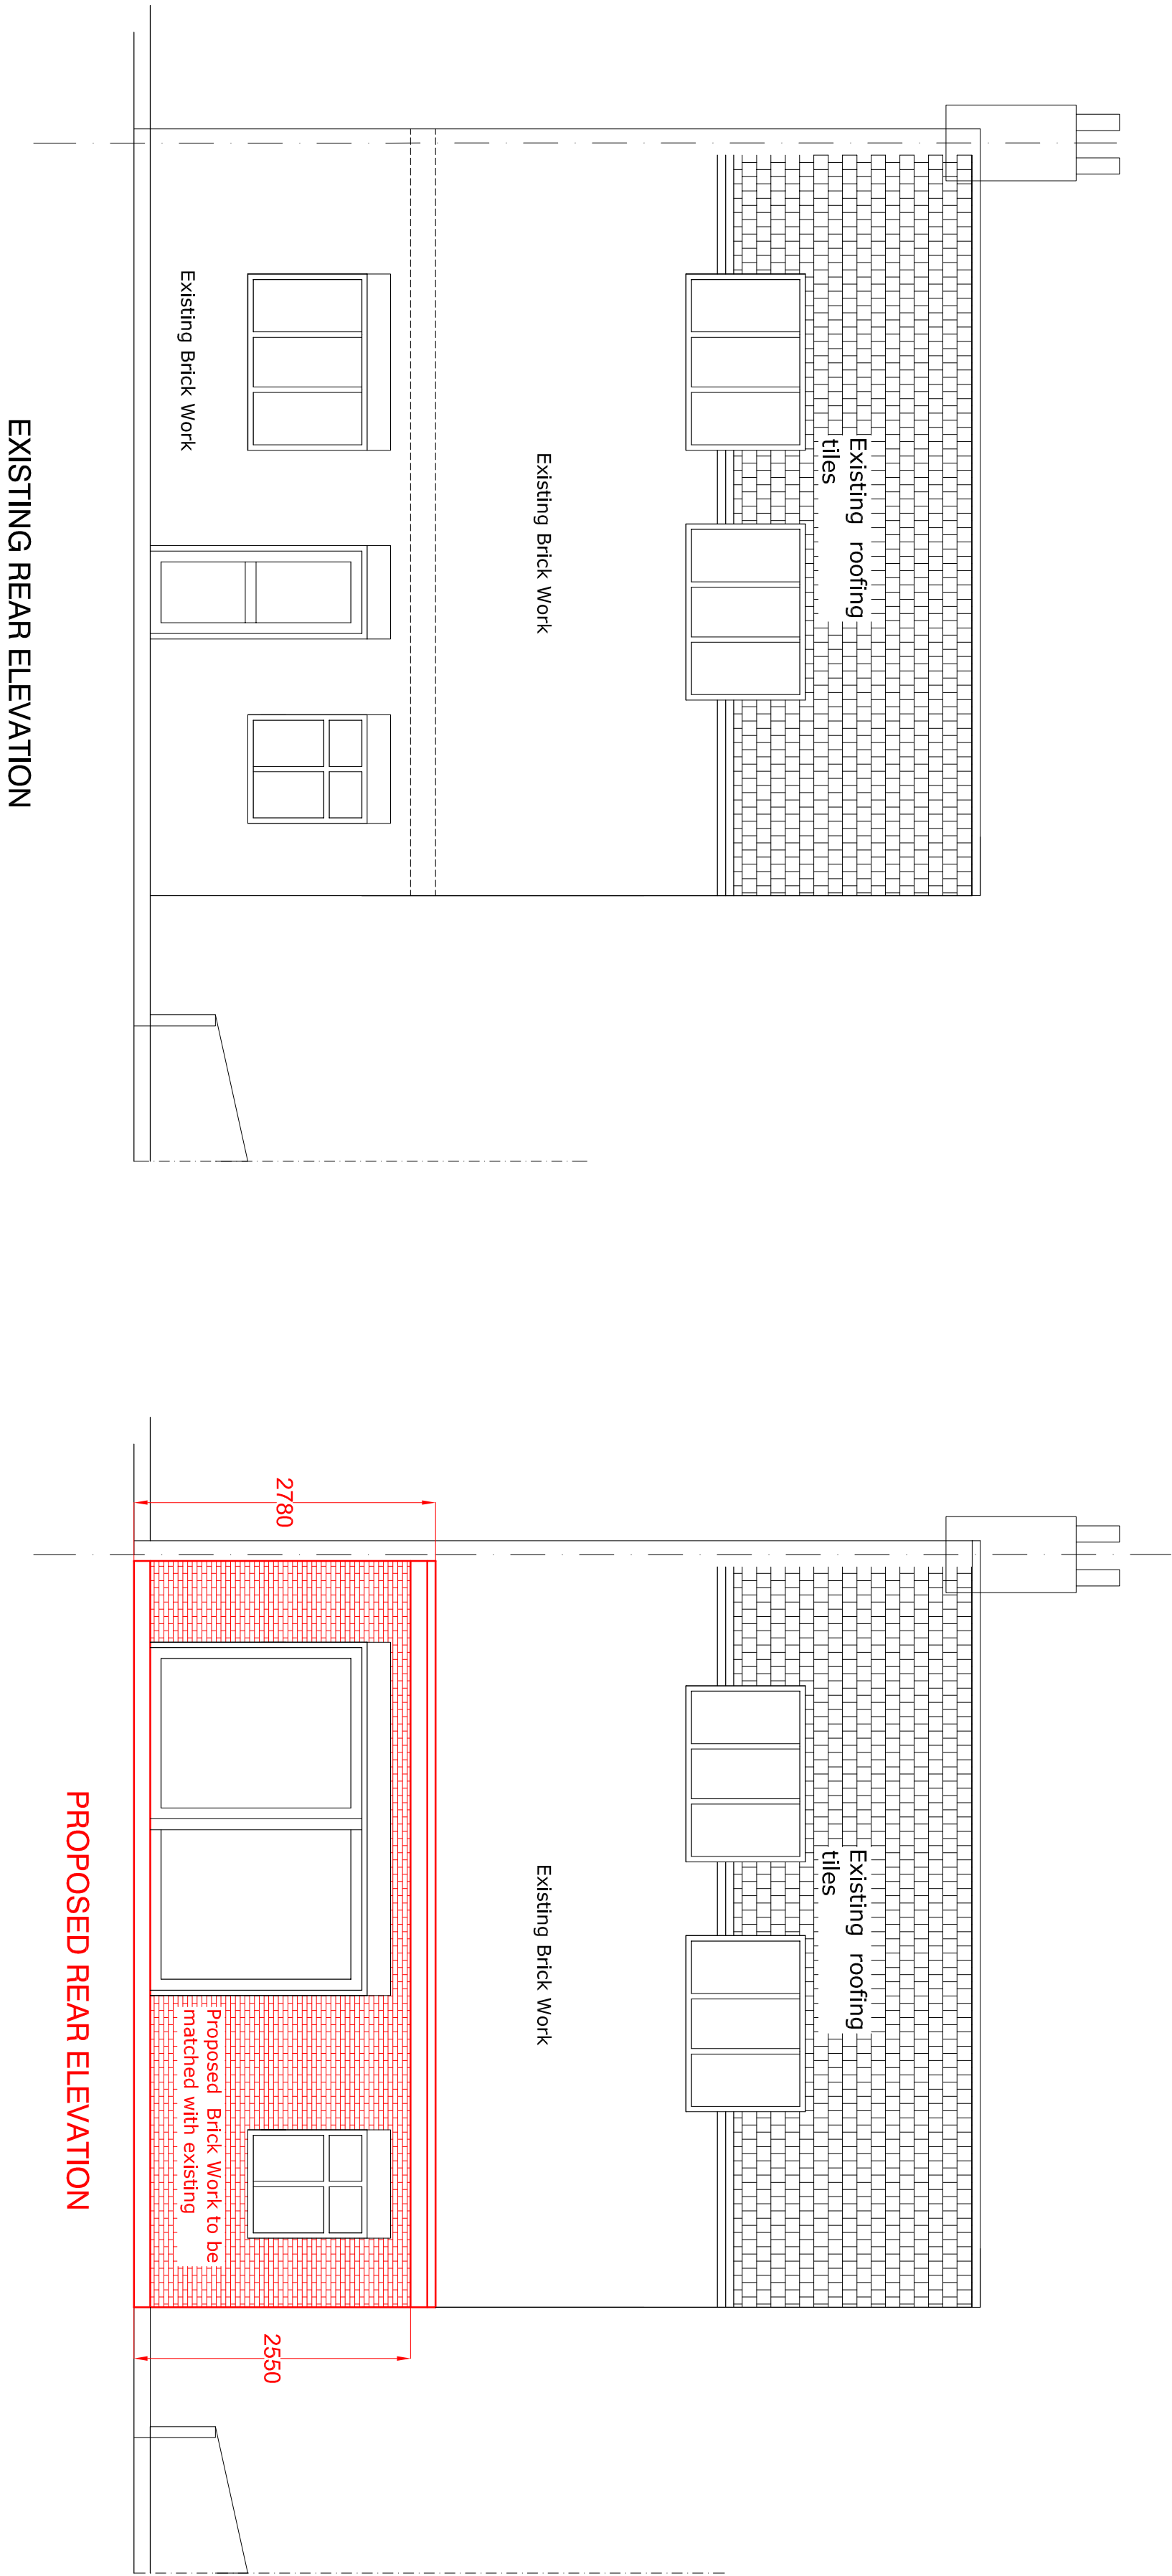


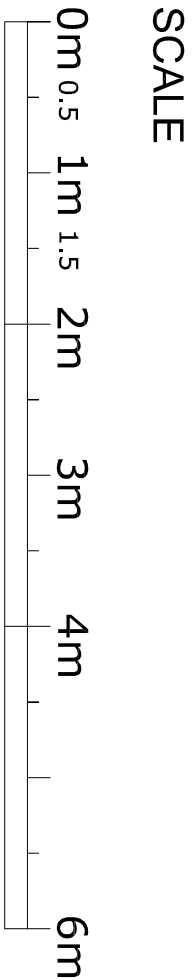

Future Vision Planning & Development consultants Suite -104 , 344-348 , High Road, Ilford Essex, IG11OP Tel:07402234647 Email:futurevisions27@gmail.com	
CLIENT Mr. Saab Singh	
JOB TITLE Proposal for Prior Approval 5.3 M Rear Extension Site at 19- St Georges Crescent Gravesend , DA12 4AR	
DRAWING TITLE Existing & Proposed Elevations	
SCALE 1-50@A2	DATE 17-03-2026
DRAWING NO. FV-2026-02-	REVISION-