


Plot Date: 19/06/2022 22:03:56

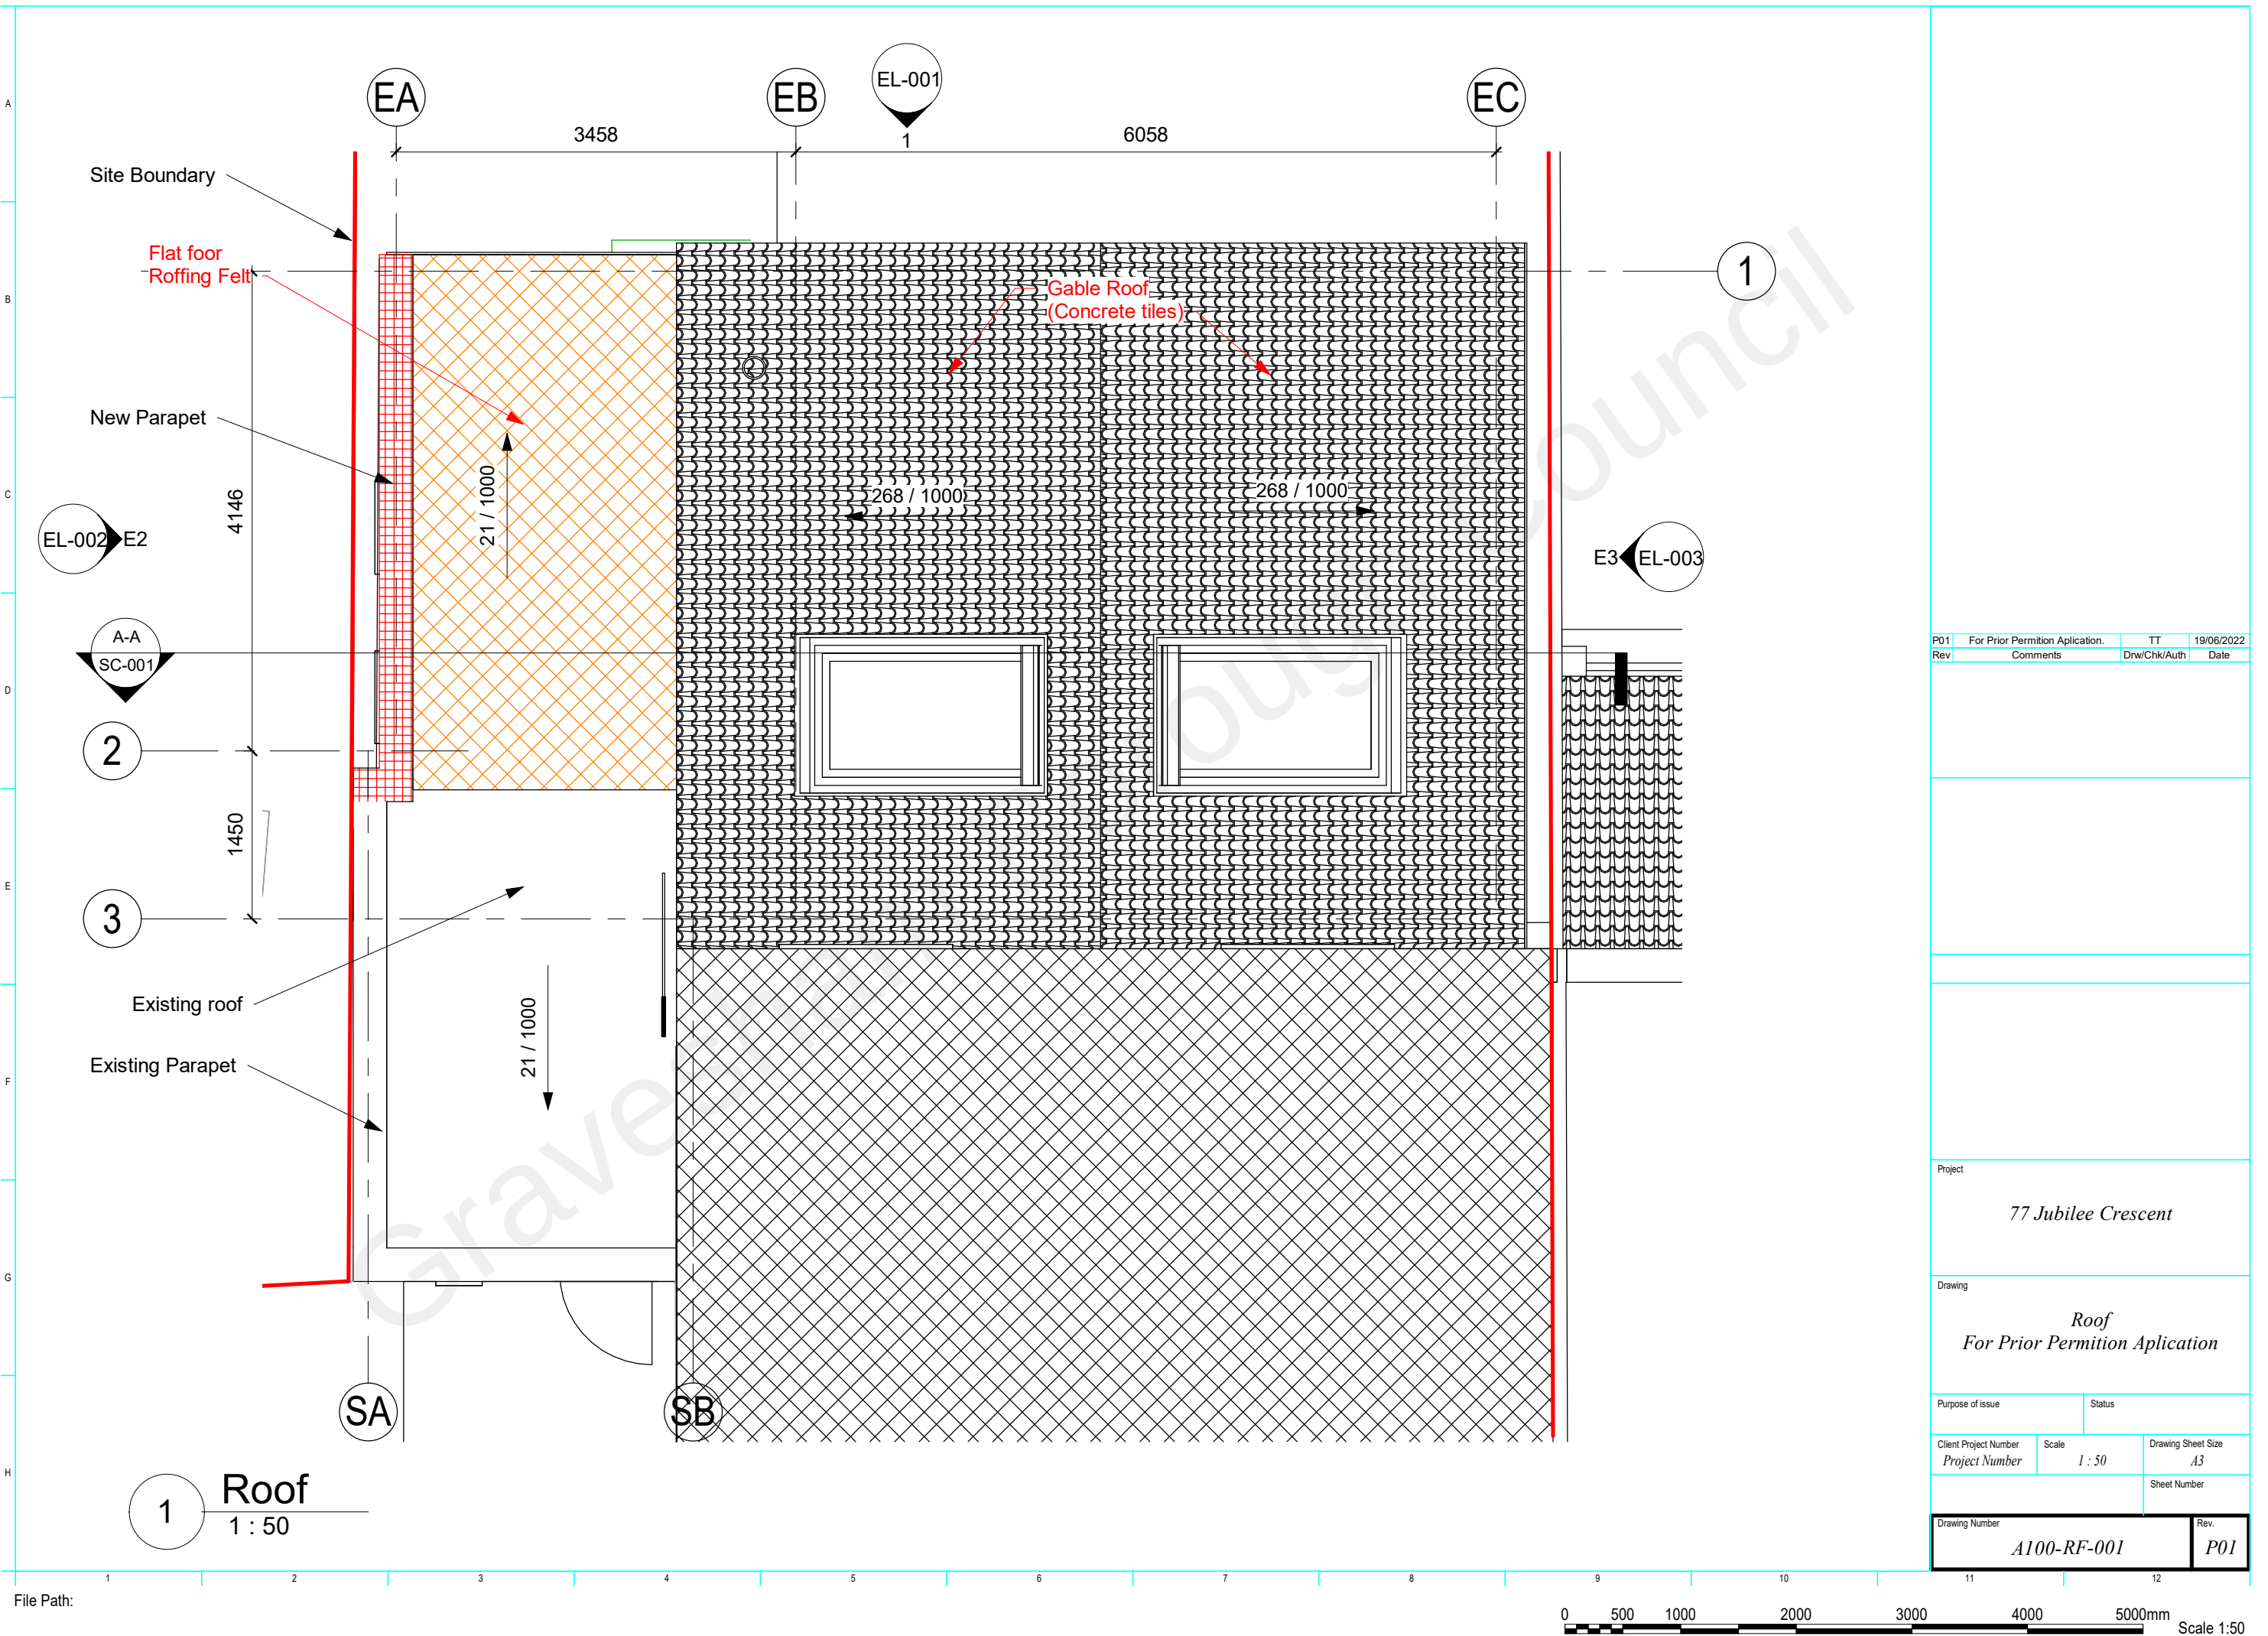

P01	For Prior Permission Application.	TT	19/06/2022
Rev	Comments	Drw/Chk/Auth	Date

Project			
77 Jubilee Crescent			
Drawing			
Roof For Prior Permission Application			
Purpose of issue		Status	
Client Project Number	Scale	Drawing Sheet Size	
Project Number	1 : 50	A3	
			Sheet Number
Drawing Number			Rev.
A100-RF-001			P01