



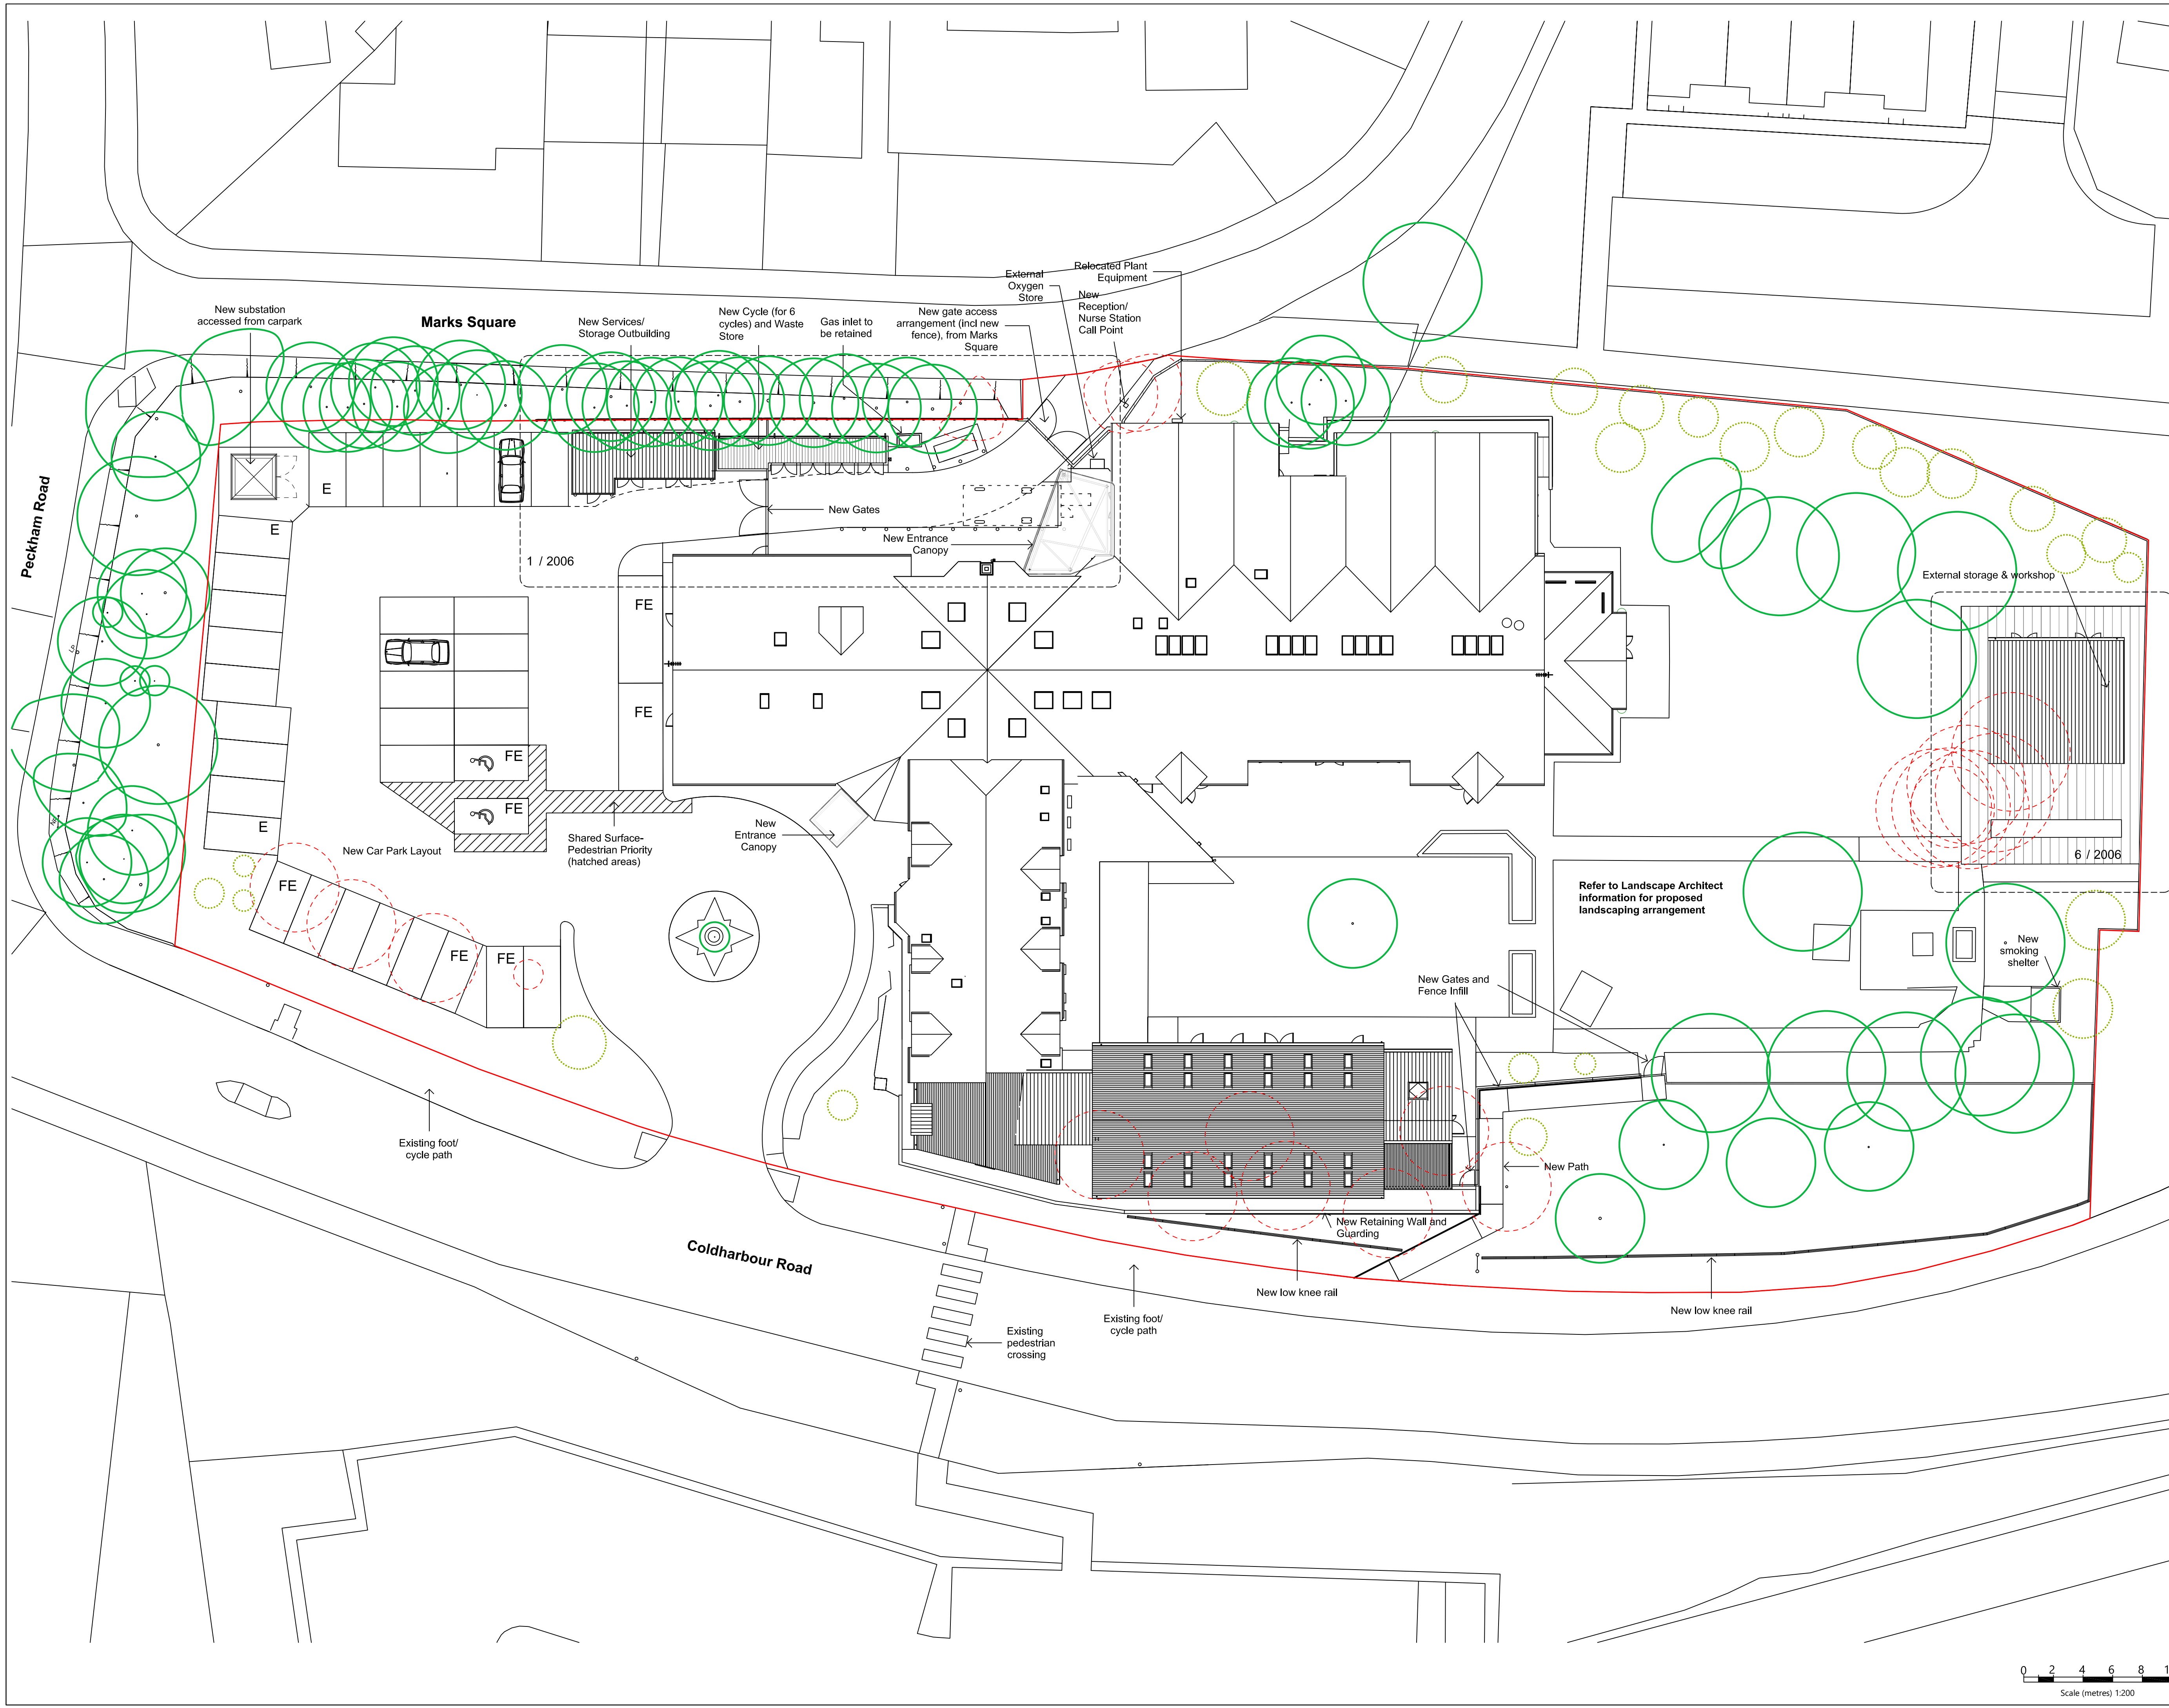

This drawing is not to be scaled. The architect is to be informed of any errors before work proceeds. The general contractor is responsible for checking all dimensions.

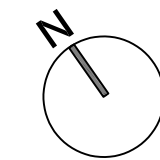

Notes

- Application Site
- E Electric Car Charging Bay
- FE Future Electric Car Charging Bay
- Retained Trees
- Trees to be removed
- Indicative New Trees*

*For Proposed Landscape Design incl Trees, Planting & Boundary Treatments - Please refer to Landscape Architects information

P7	25/04/2023	Planning Amendment Issue	MB
P6	04/07/2022	Issued for information (work in progress)	MB
P5	25/02/2022	Revised Draft Stage 3 Issue	MB
P4	18/02/2022	Issued for information	MB
P3	09/11/2021	Planning S73 Application Issue	MB
P2	05/11/2021	Planning S73 Application Issue	MB
P1	02/11/2021	Issued for information	MB
Rev	Date	Description	Drwn



r h partnership architects
28 Foundry Street Brighton BN1 4AT
T 01273 645220
www.rhpartnership.co.uk
brighton@rhpartnership.co.uk

Project
Ellenor Hospice

Drawing
Proposed Site Plan - Phase 1

Project	originator	volume	level	type	role	number	revision
EH001-RHP-ZZ-XX-DR-A-						1005	P7
Scale(s)	RHP Project	First Issued	Drwn	Chkd			
As indicated@A1	P0299	10/27/21	MB	NH			
Status							Suitability
Planning							S2

