


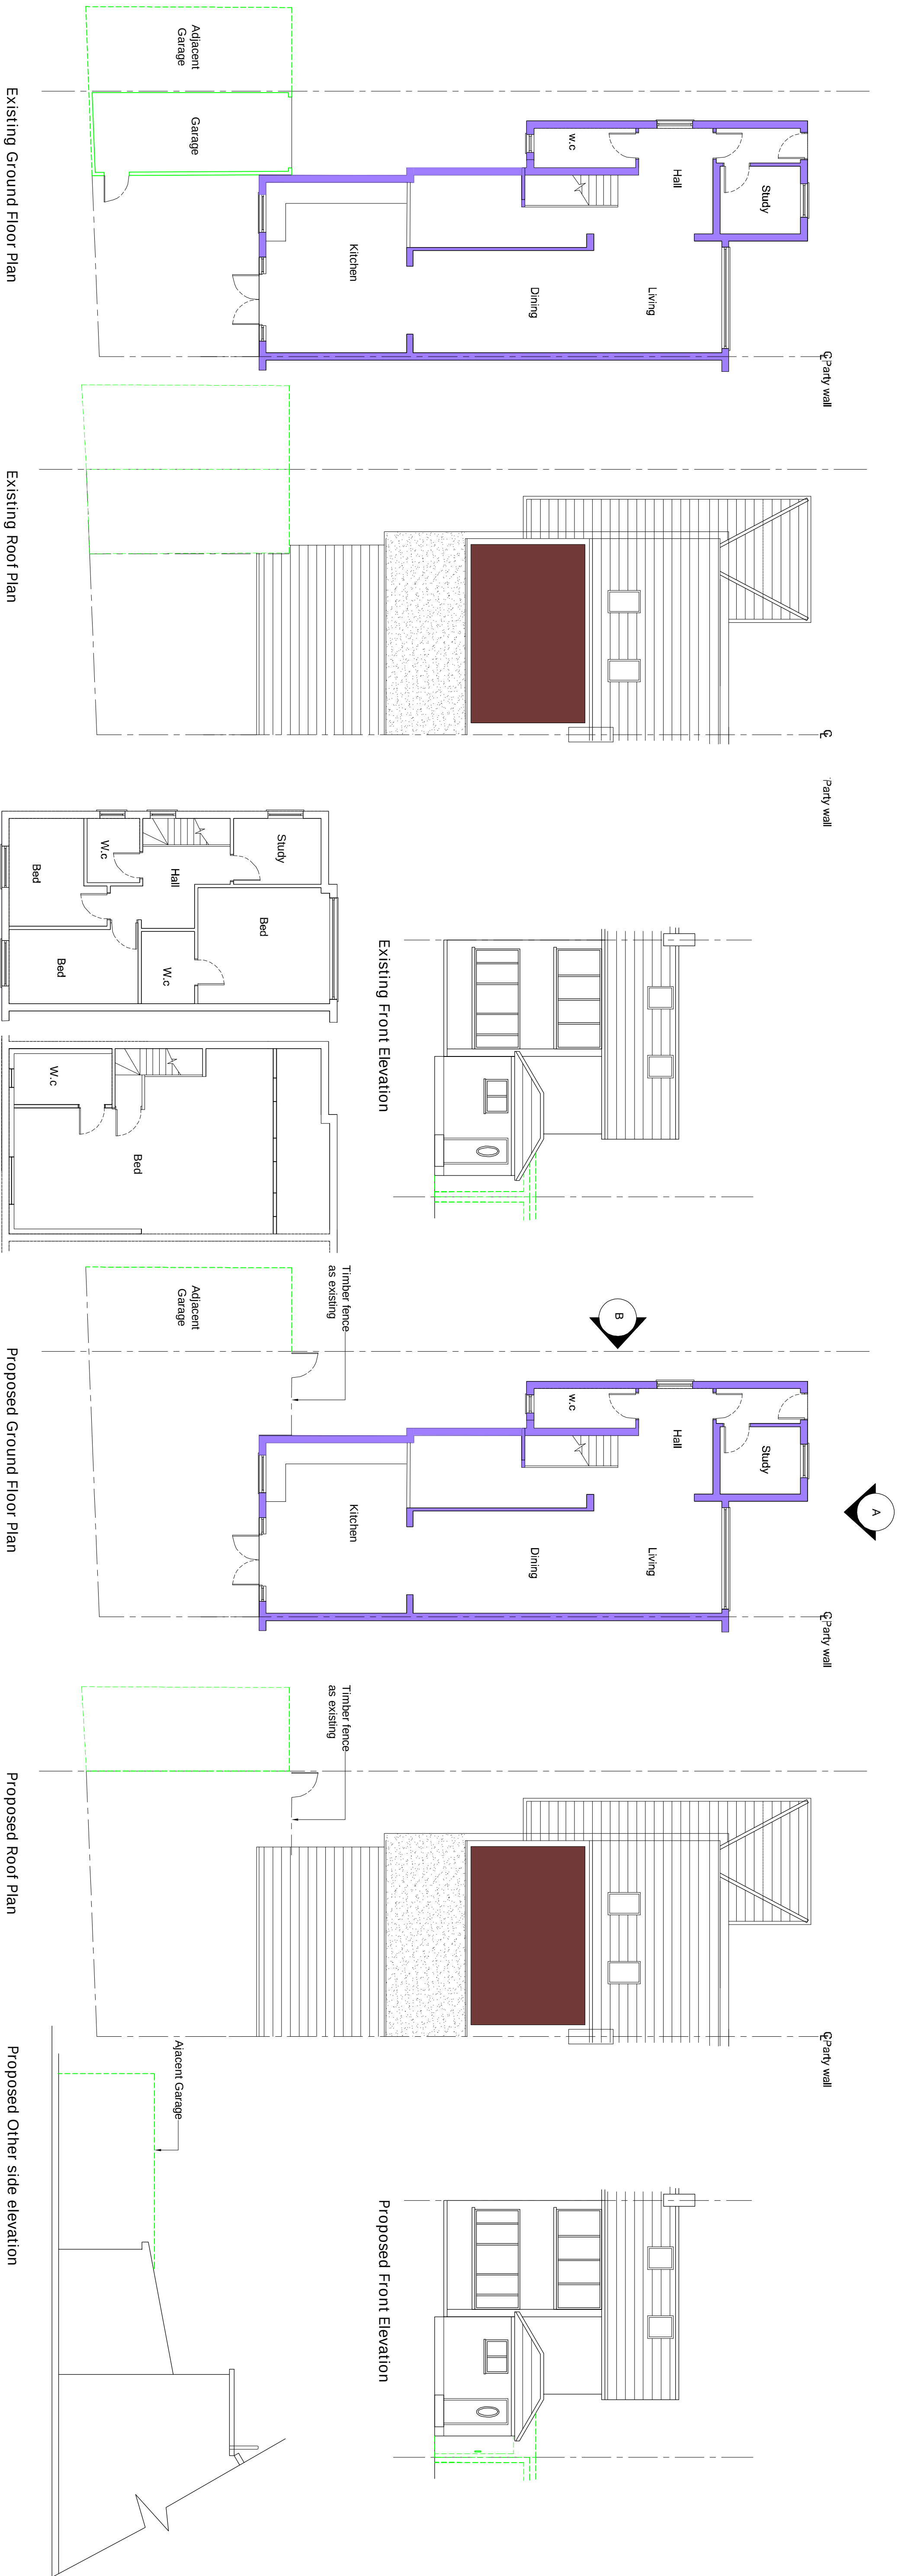

PI	ISSUED TO PLANNING	06.01.23			
Rev		Date			
IMPERIAL STUDIO 135, ASTRA DRIVE, LONDON SW14 4QF 07940121222 Job Title 135 Astra Drive Gravesend DA12 4QF					
Drawing Title					
Plans					
Scale	1:50 @ A1				
Job No.	51-1000-989	Page No.	S03	Rev	P1