


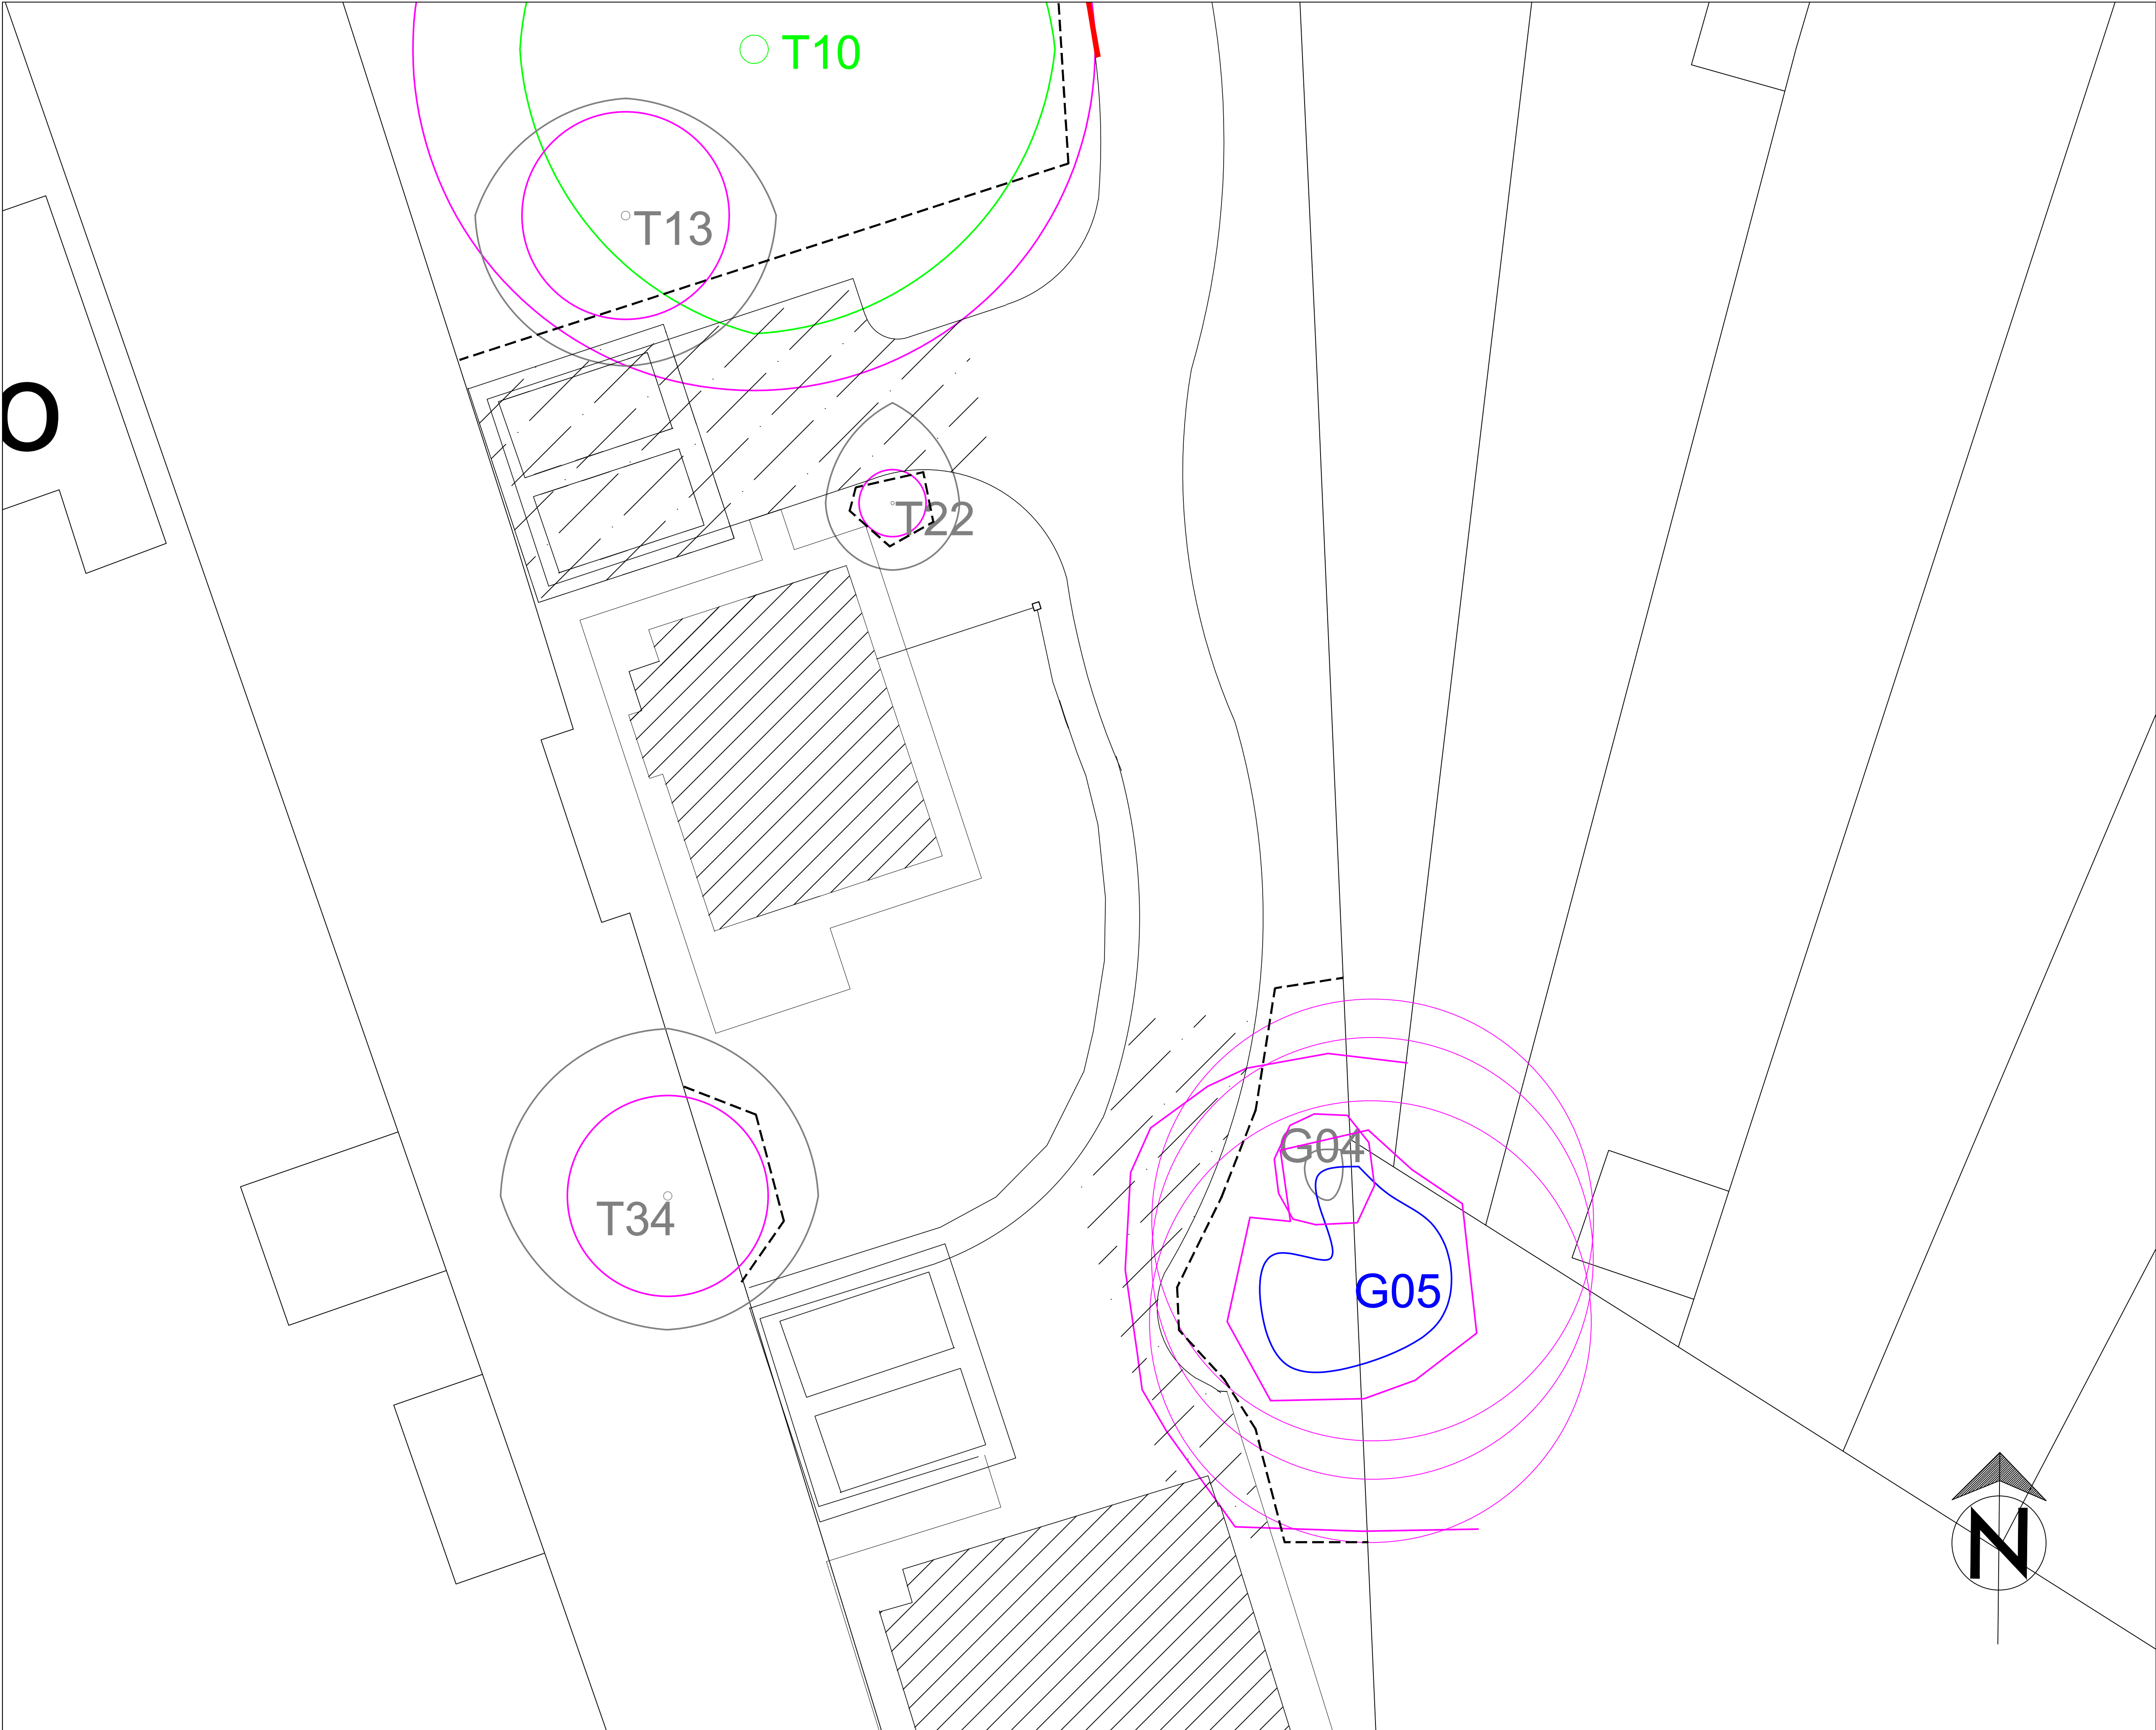

Proposed Development Plan

KEY

- Existing Tree colour referenced in accordance with BS 5837 2012 as shown below
- Green – Cat A Trees of high quality and value
- Blue – Cat B Trees of moderate quality and value
- Grey – Cat C Trees of low quality and value
- Root Protection Area as calculated in accordance with BS 5837 2012
- Existing Structure to be Demolished.

REV.	DATE	INITIALS	DETAILS

CLIENT				DWG. TITLE			
Architek Design/Planning Ltd				Proposed Development Plan			
SITE							
Land at Cherry Dene, Norwood Lane, Meopham, Gravesend, DA13 0HX							
DRAWN BY	CHECKED BY	SCALE	DATE	DWG NO.	REV.		
BJS	BJS	1:500 @ A1	August 2023	CAS/2023/190			

Please do not scale off this drawing. Tree locations not plotted to a topographical survey so locations cannot be confirmed, Dwg is to scale as indicated above.