

KEY

 Green – Cat A Trees of high quality and value

Blue — Cat B Trees
of moderate quality
and value

 Grey - Cat C Trees
of low quality and
value


Red – Cat U Trees
that are dead or
showing signs of
irreversible decline

	Root Protection as calculated in accordance with BS 5837 2012	Area in BS
		

Existing tree to be removed colour in accordance with BS 5837 as shown below.

-	-	-	-	-	-	-	-	-	-
REV.		DATE		INITIALS		DETAILS			
CLIENT Architek Design/Planning Ltd						DWG. TITLE Arboretorial Constraints Plan			
SITE Land at Cherry Dene, Norwood Lane, Mapham, Grovesend, DA13 0HX									
DRAWN BY BJS		CHECKED BY BJS		SCALE 1:5000 ● A1		DATE August 2023		DWG NO. CAS/2023/190	
								REV.	

Please do not scale off this drawing. Tree locations not plotted to a topographical survey so locations cannot be confirmed, Dwg is to scale as indicated above.

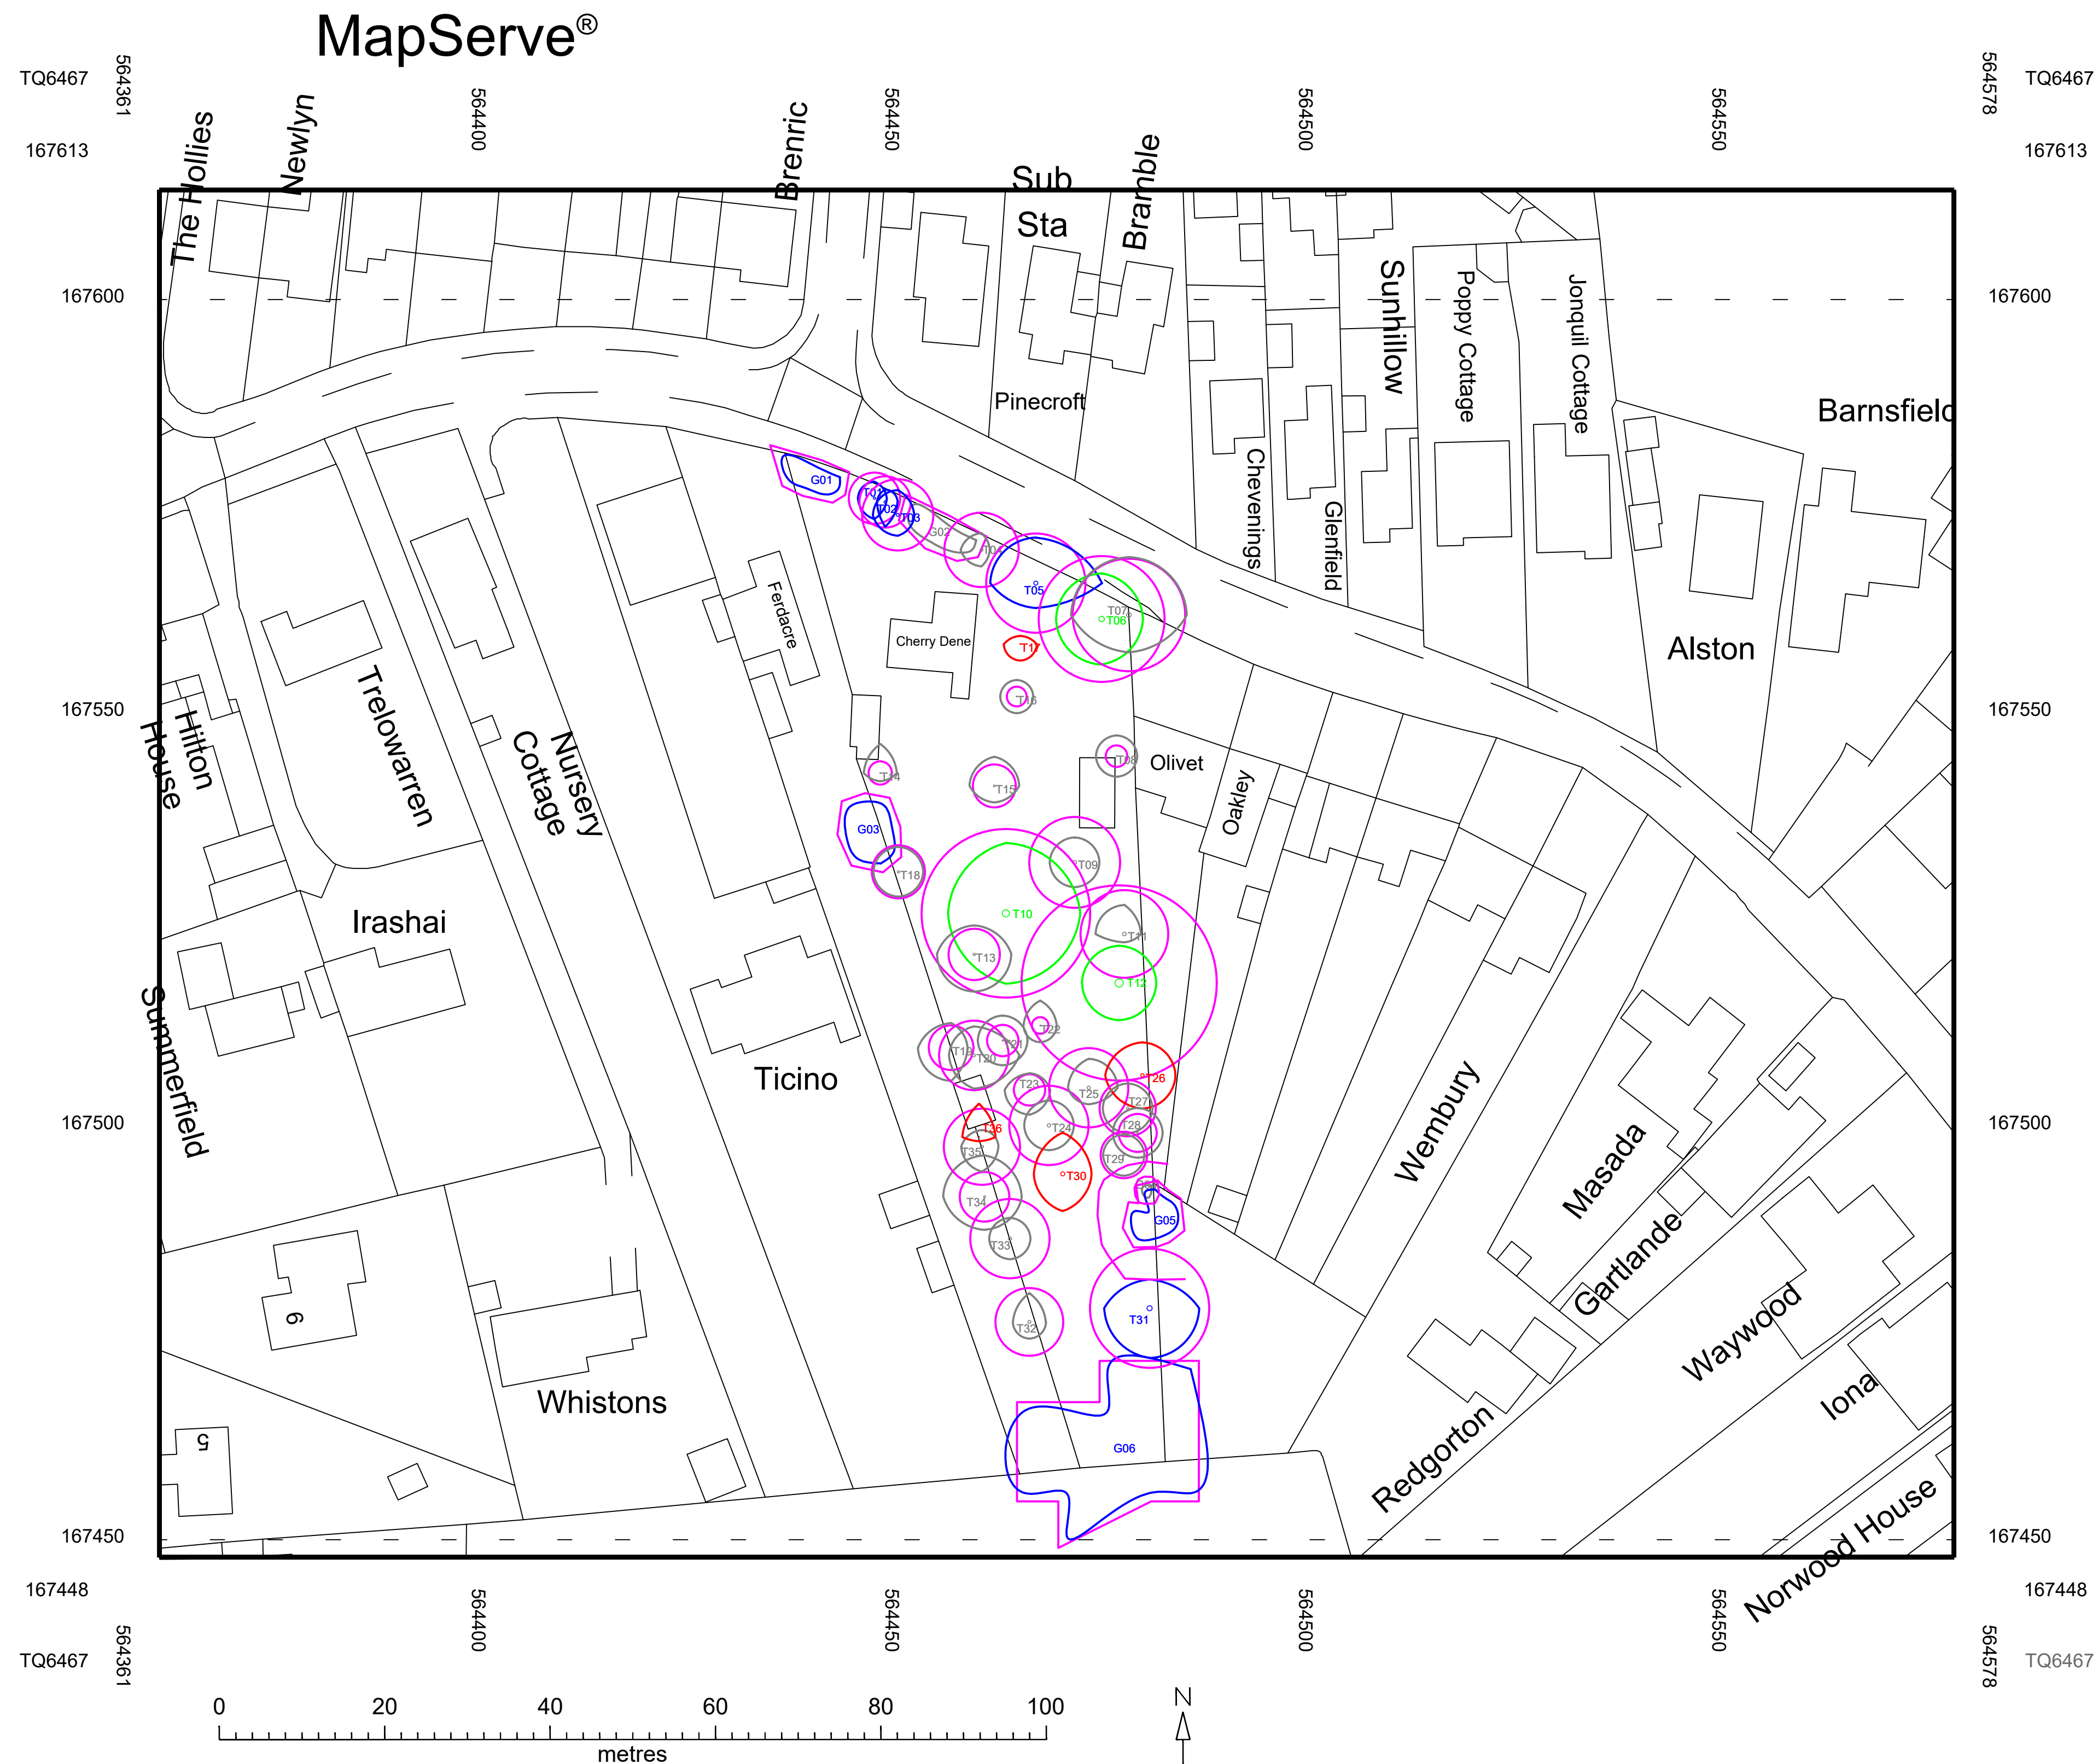

© Crown copyright 2023 Ordnance Survey 100053143

