


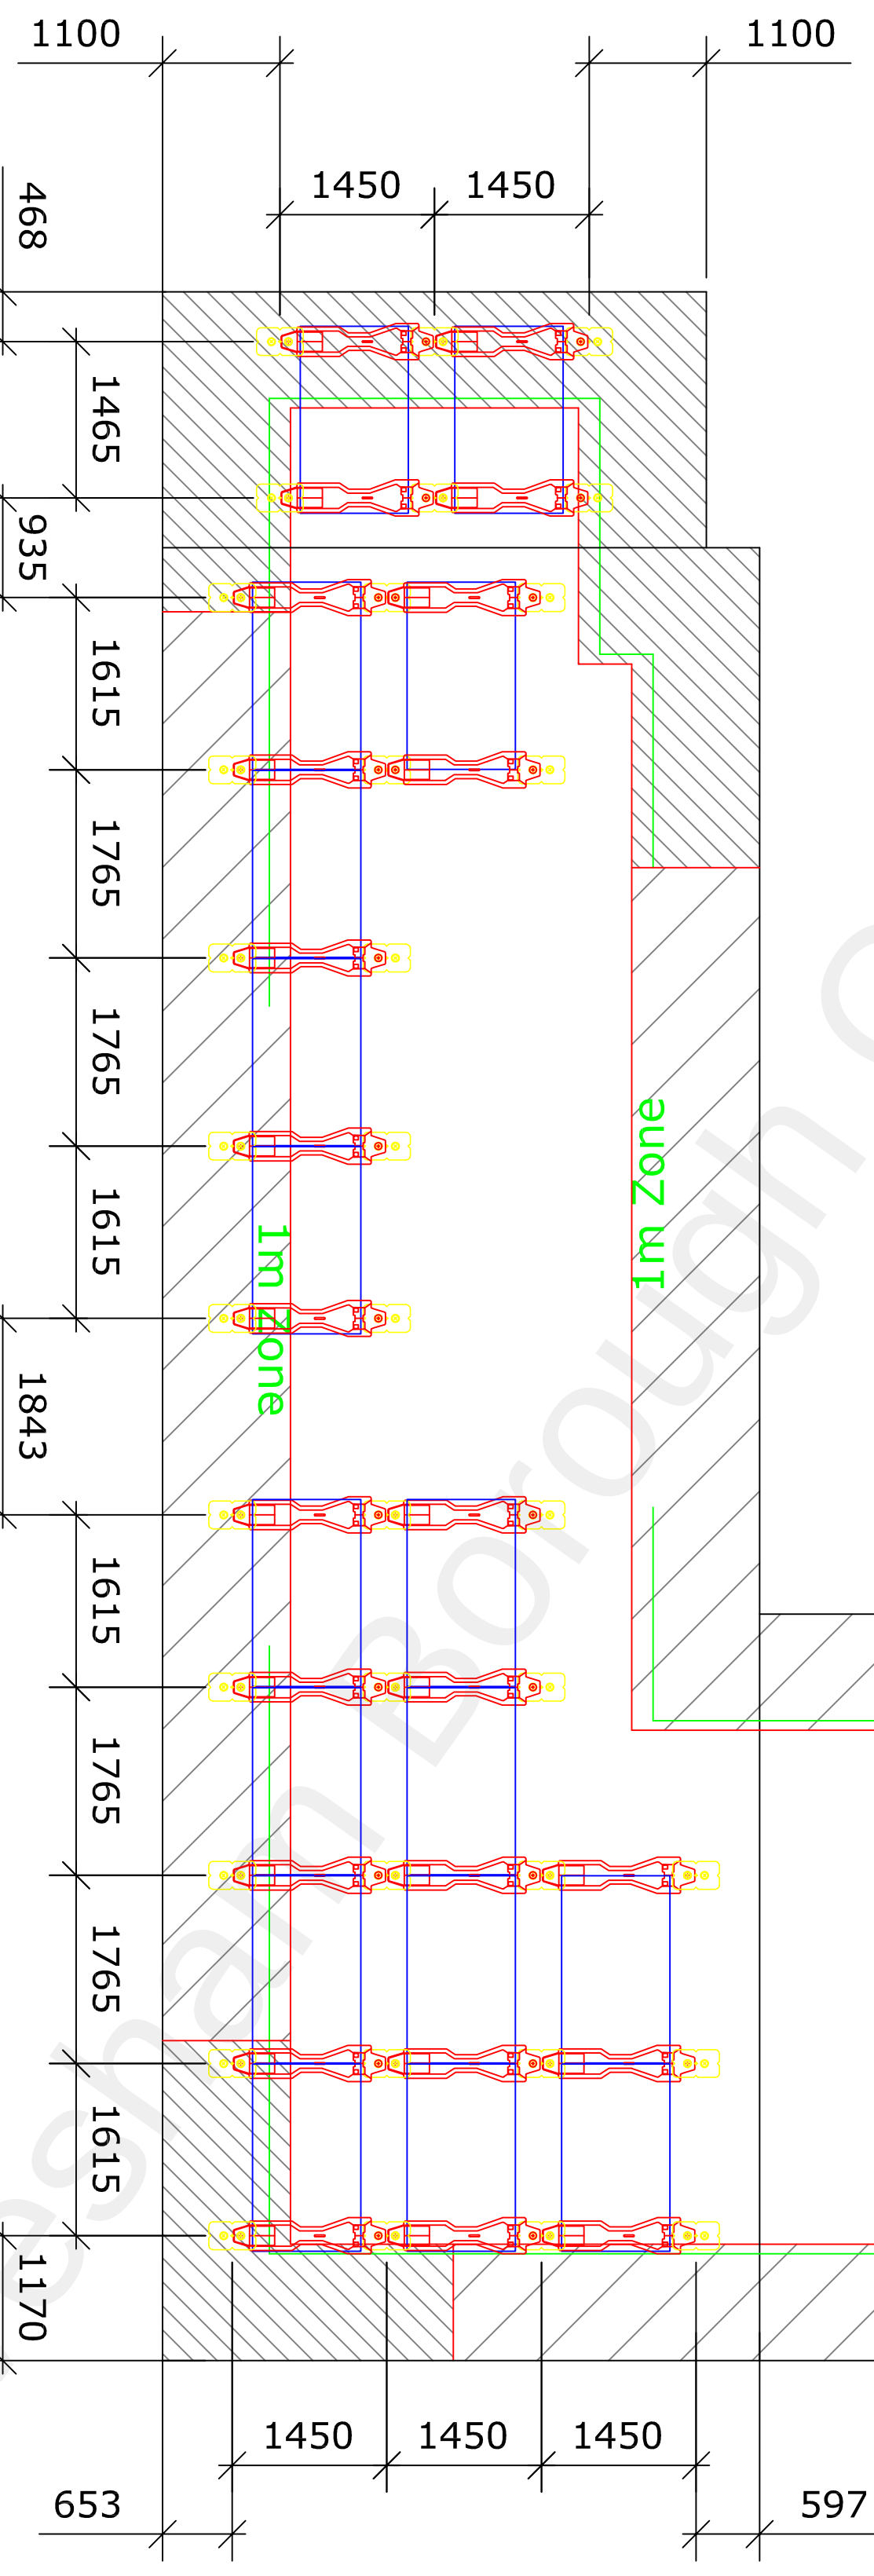

- = Solar Panel @ 12 Degrees.
- = Bauder SOLAR Console/Molunt
- = Bauder SOLAR Weld Sleeve (BTRS/Thermofol)

No. Mounts Required:	24
No. Sleeves Required:	36
Type of Optimizer:	N/A
Area of PV Panels:	30.974m ²

Total power DC:	6.12 kWp
BAUDER System type:	Bauder Solar
Module type:	SE-SPV360-R60-2M (360wp)
Module amount:	17 Units

All Dimensions, positions of Rooflights and Outlets/S/P's/mainsafe systems are to be checked on site for clashes BEFORE the PV design is ordered.

[illegible]

UK OFFICE
Bauder Limited
70 Lansdowne Road, Ipswich,
Suffolk, IP3 0DH,
England.
Tel: +44 (0)1473 237671
Fax: +44 (0)1473 230761
Email: technical@bauder.co.uk
bauder.co.uk

IRELAND OFFICE
Bauder Limited
O'Duffy Centre, Cross Lane,
Carrickmacross, Co. Monaghan,
Ireland.
Tel: +353 (0)42 9692 333
Fax: +353 (0)42 9692 839
Email: technical@bauder.ie
bauder.ie

IRELAND OFFICE
Bauder Limited
O'Duffy Centre, Cross Lane,
Carrickmacross, Co. Monaghan,
Ireland.
Tel: +353 (0)42 9692 333
Fax: +353 (0)42 9692 839
Email: technical@bauder.ie
bauder.ie

Contractor to be responsible for checking this scheme against architects drawings/site requirements and to advise Bauder immediately of any discrepancies. Orders placed against this drawing reference assume approval of this scheme. Any materials required over and above the quantities given, will be charged accordingly.

Norah Road 66
Higham
Rochester, ME3 7EW

[illegible]