


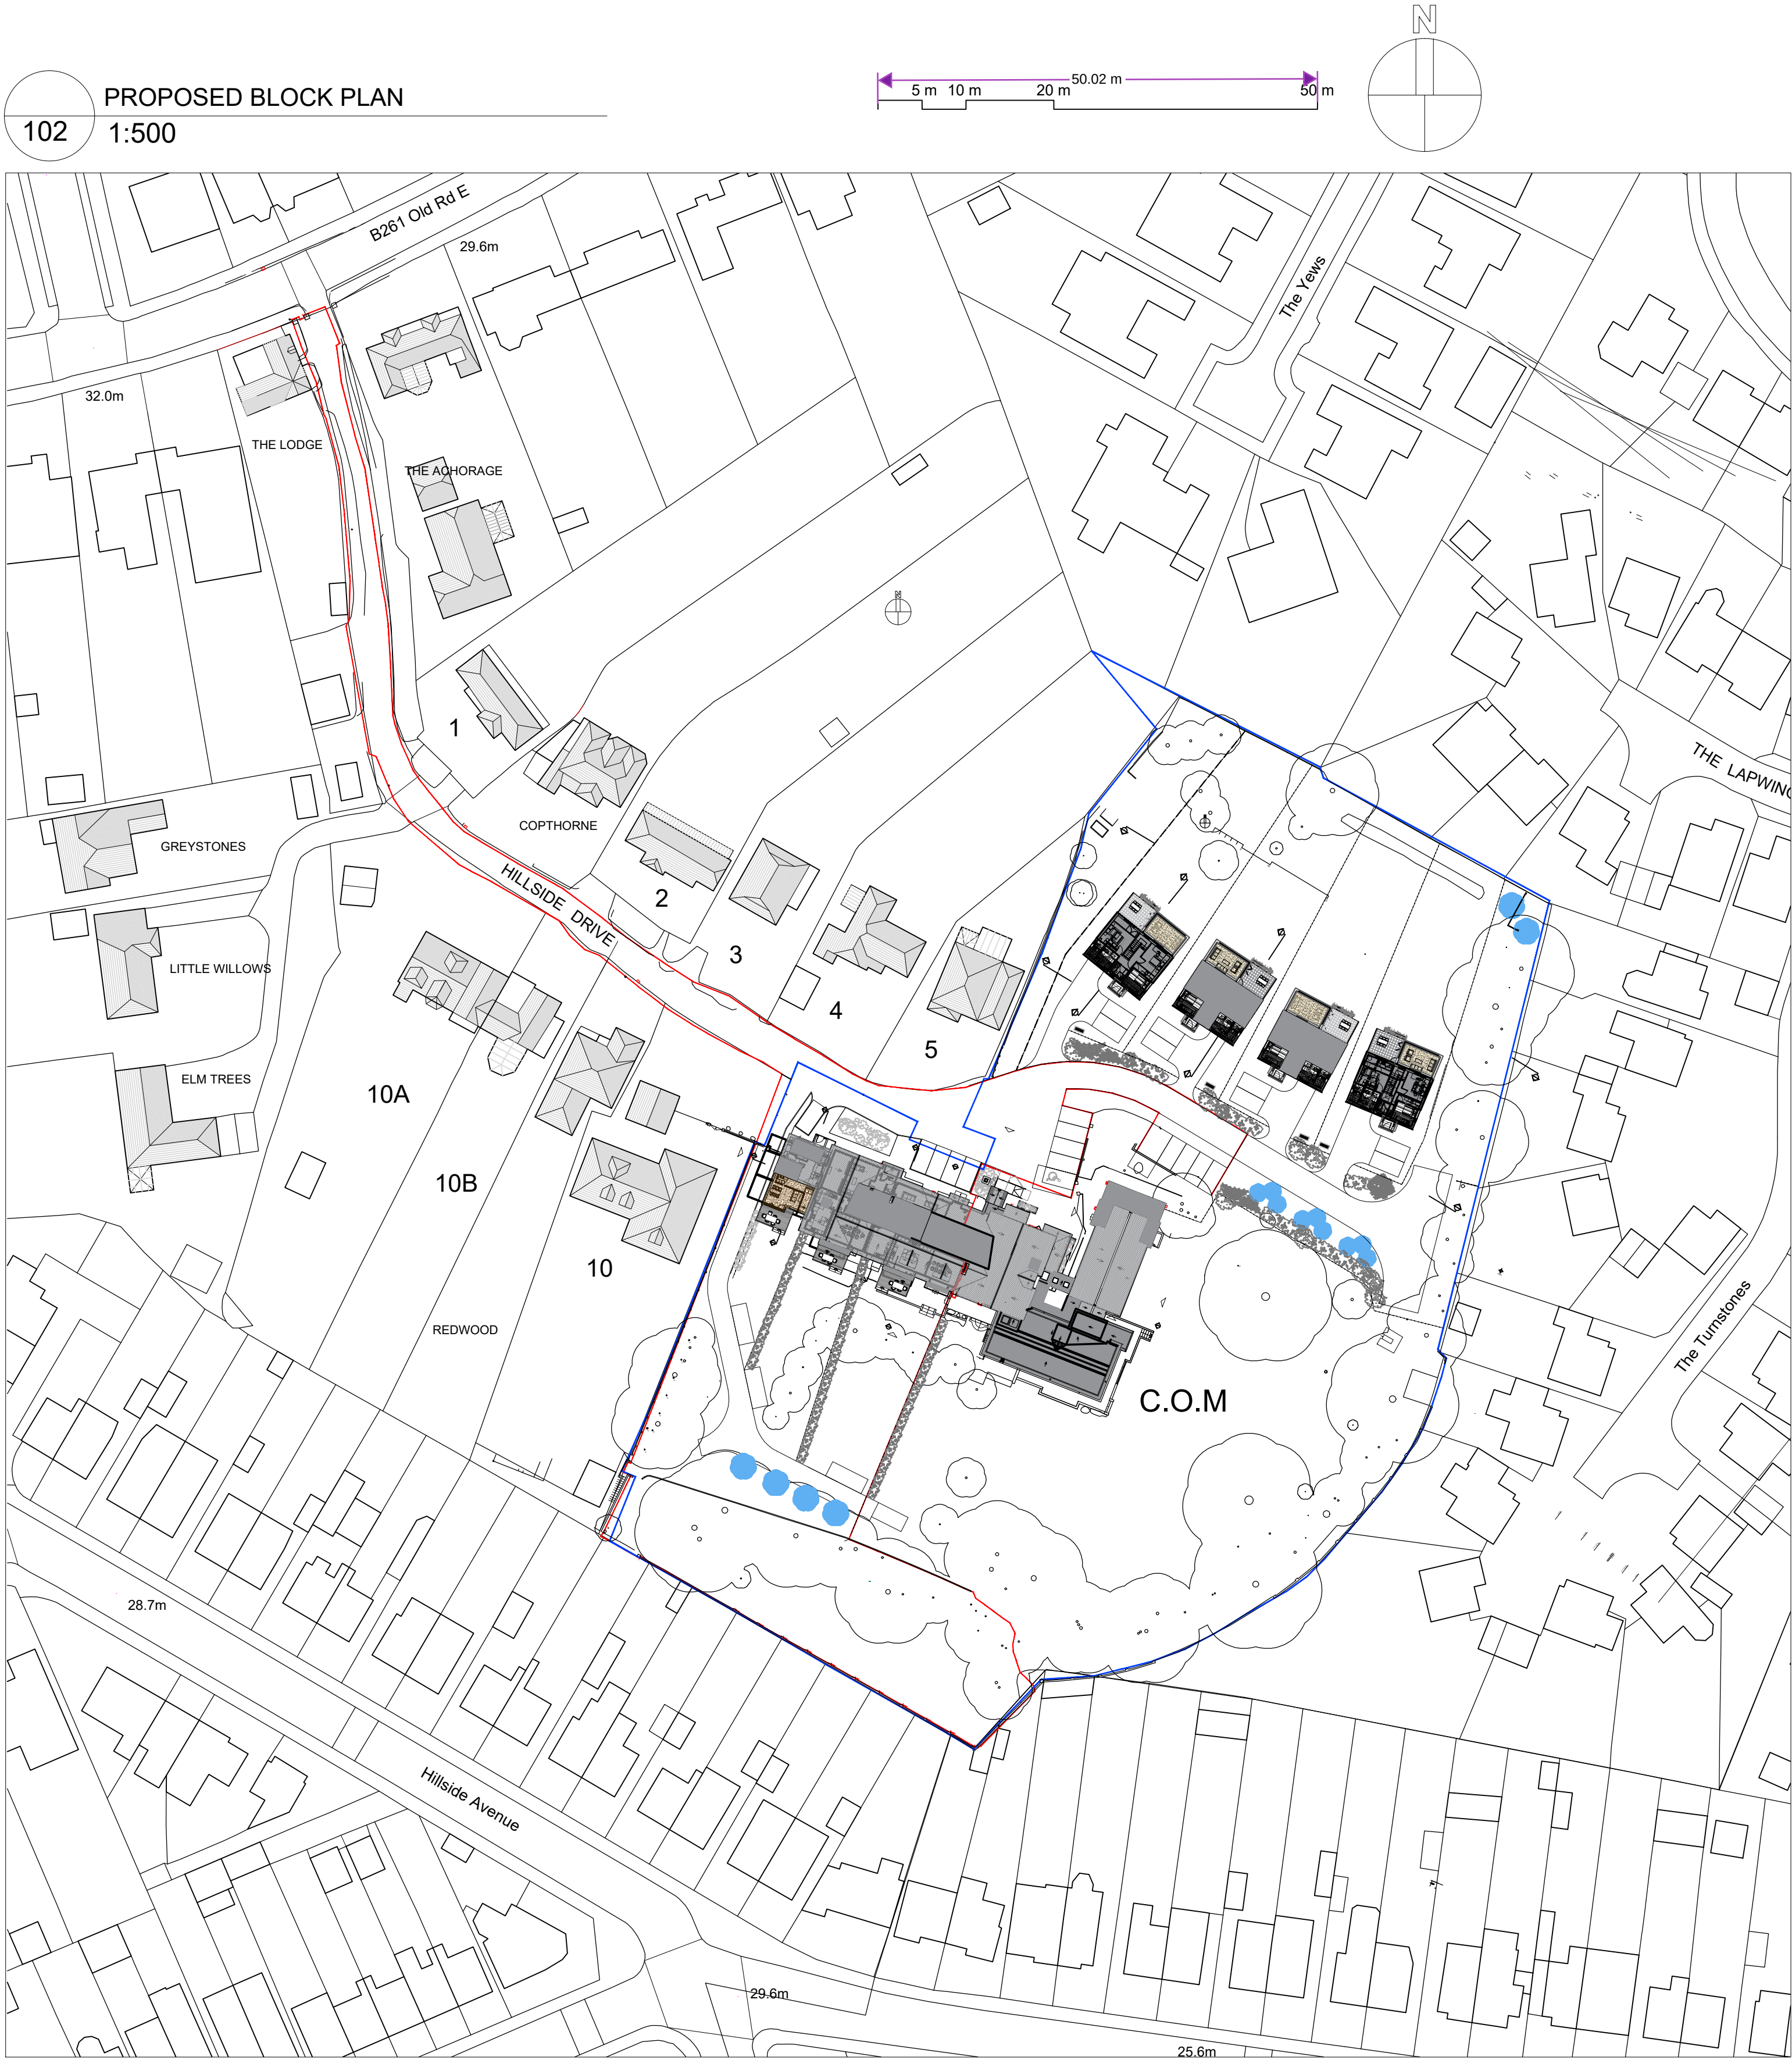

clayarchitecture
FOR PLANNING
ISSUE DATE: 12/02/25

B1 TRUCK KQ Rear driveway extended to serve convent garden to the south
A1 TRUCK KQ South extension to enable turning into private driveway
Rev. Date By Notes
Copyright Clay Architecture Ltd
All dimensions are to be verified by the contractor before commencing work.
Project
CONVENT OF MERCY, GRAVESEND
PROPOSAL FOR SURPLUS LAND.
Client
SISTERS OF MERCY

clayarchitecture
Great Lines Studios, Marlborough Road, Gillingham, Kent ME7 5HB
T: 01634 573 017
www.clayarchitecture.com
E: design@clayarchitects.com

Title Scale 1:500
SCHEME DESIGN @ A1 size
PROPOSED BLOCK PLAN Date 27/09/2024
Drawing No. 5296/P/102 Revision B
Drawn GEN
Authorised

NOTE:

The site layouts for the convent are shown as per planning application 20241161 (for the change of use of Hillside and Rydal in two 6-bedroom houses, and for the existing single-storey extension to be replaced by a 2-bedroom bungalow) in order for the proposal for four new houses to be understood in the context of proposed changes to the car park, driveway and turning area of the convent in application 20241161

NOTES