
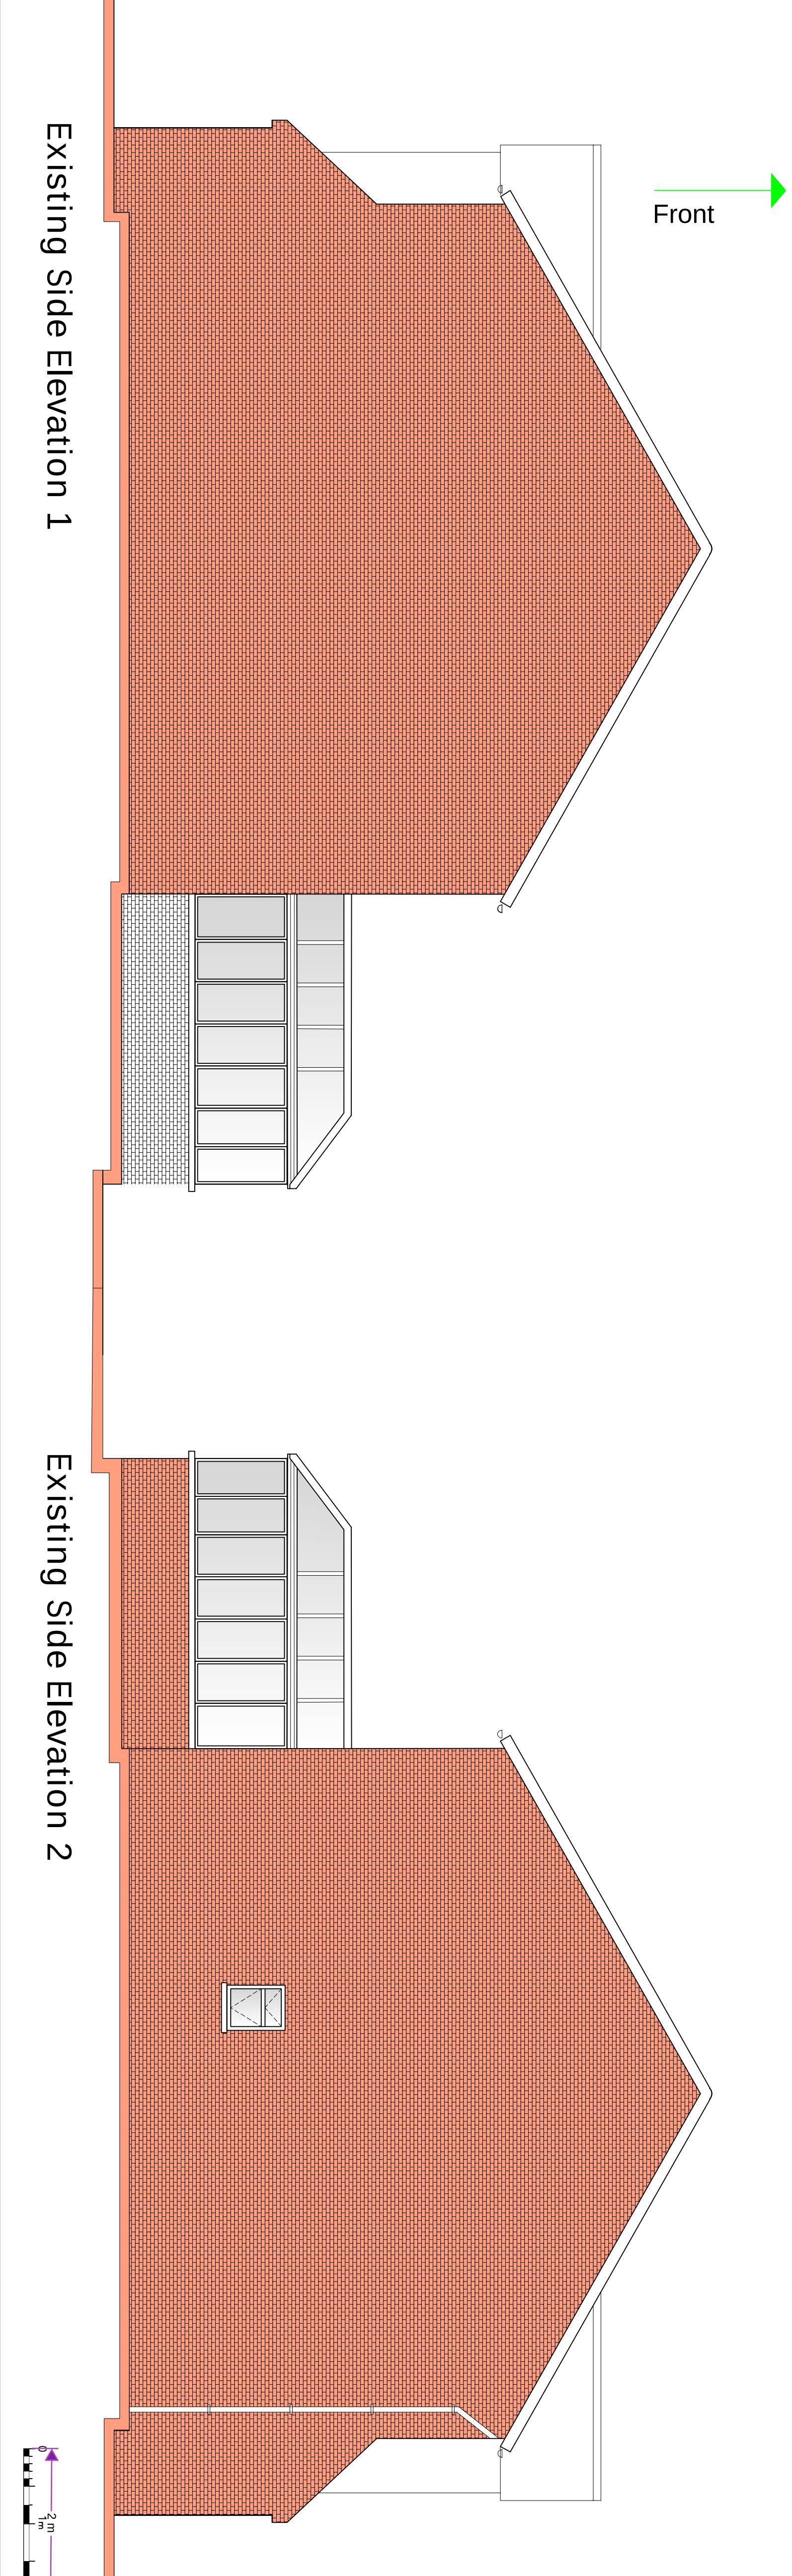


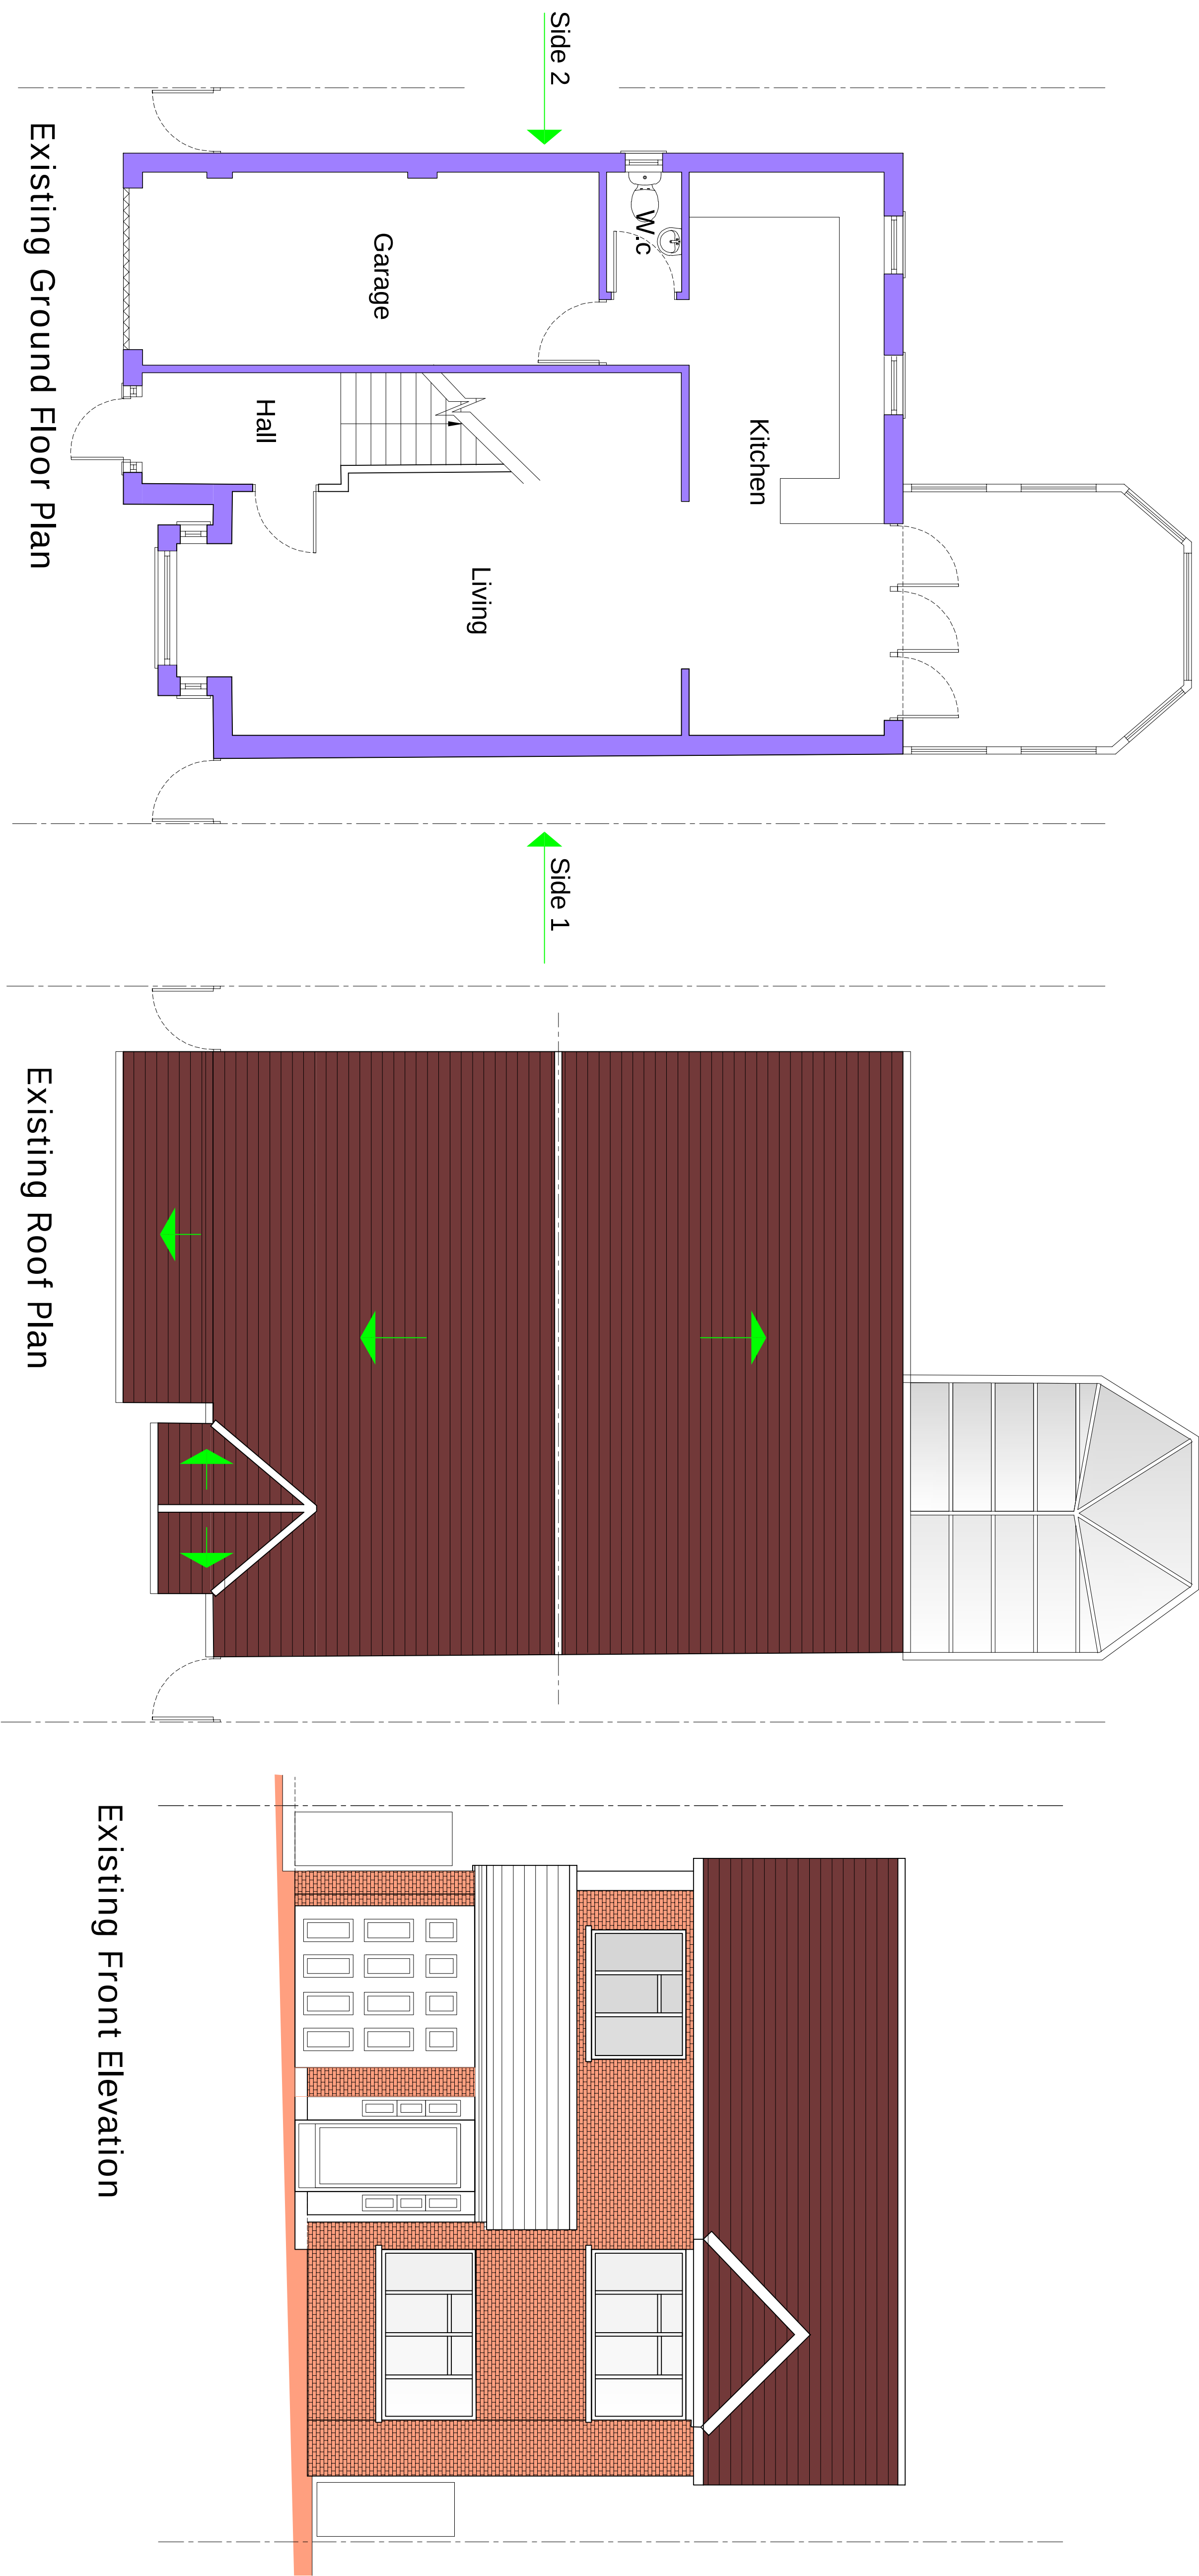

P1		ISSUED TO PLANNING	01.12.23						
Rev		Date							
Job Title				Job Title					
1 Millfield Dr, Northfleet, Gravesend DA11 8BH				1 Millfield Dr, Northfleet, Gravesend DA11 8BH					
9A THE PINNACLE - 180 HIGH ROAD, CHADWELL HEATH - ROMFORD - RM6 6BN www.imperial.co.uk				9A THE PINNACLE - 180 HIGH ROAD, CHADWELL HEATH - ROMFORD - RM6 6BN www.imperial.co.uk					
IMPERIAL STRUCTURAL PLANNING LTD				IMPERIAL STRUCTURAL PLANNING LTD					
Drawing Title				Drawing Title					
Existing & Proposed Plans				Existing & Proposed Plans					
Scale		Date		Scale		Date			
1:50 @ A1		DEC '23		1:50 @ A1		DEC '23			
Job No.		Proj No.		Job No.		Proj No.			
51-1000-989		S03		51-1000-989		S03			
		Rev				Rev			
		P1				P1			