
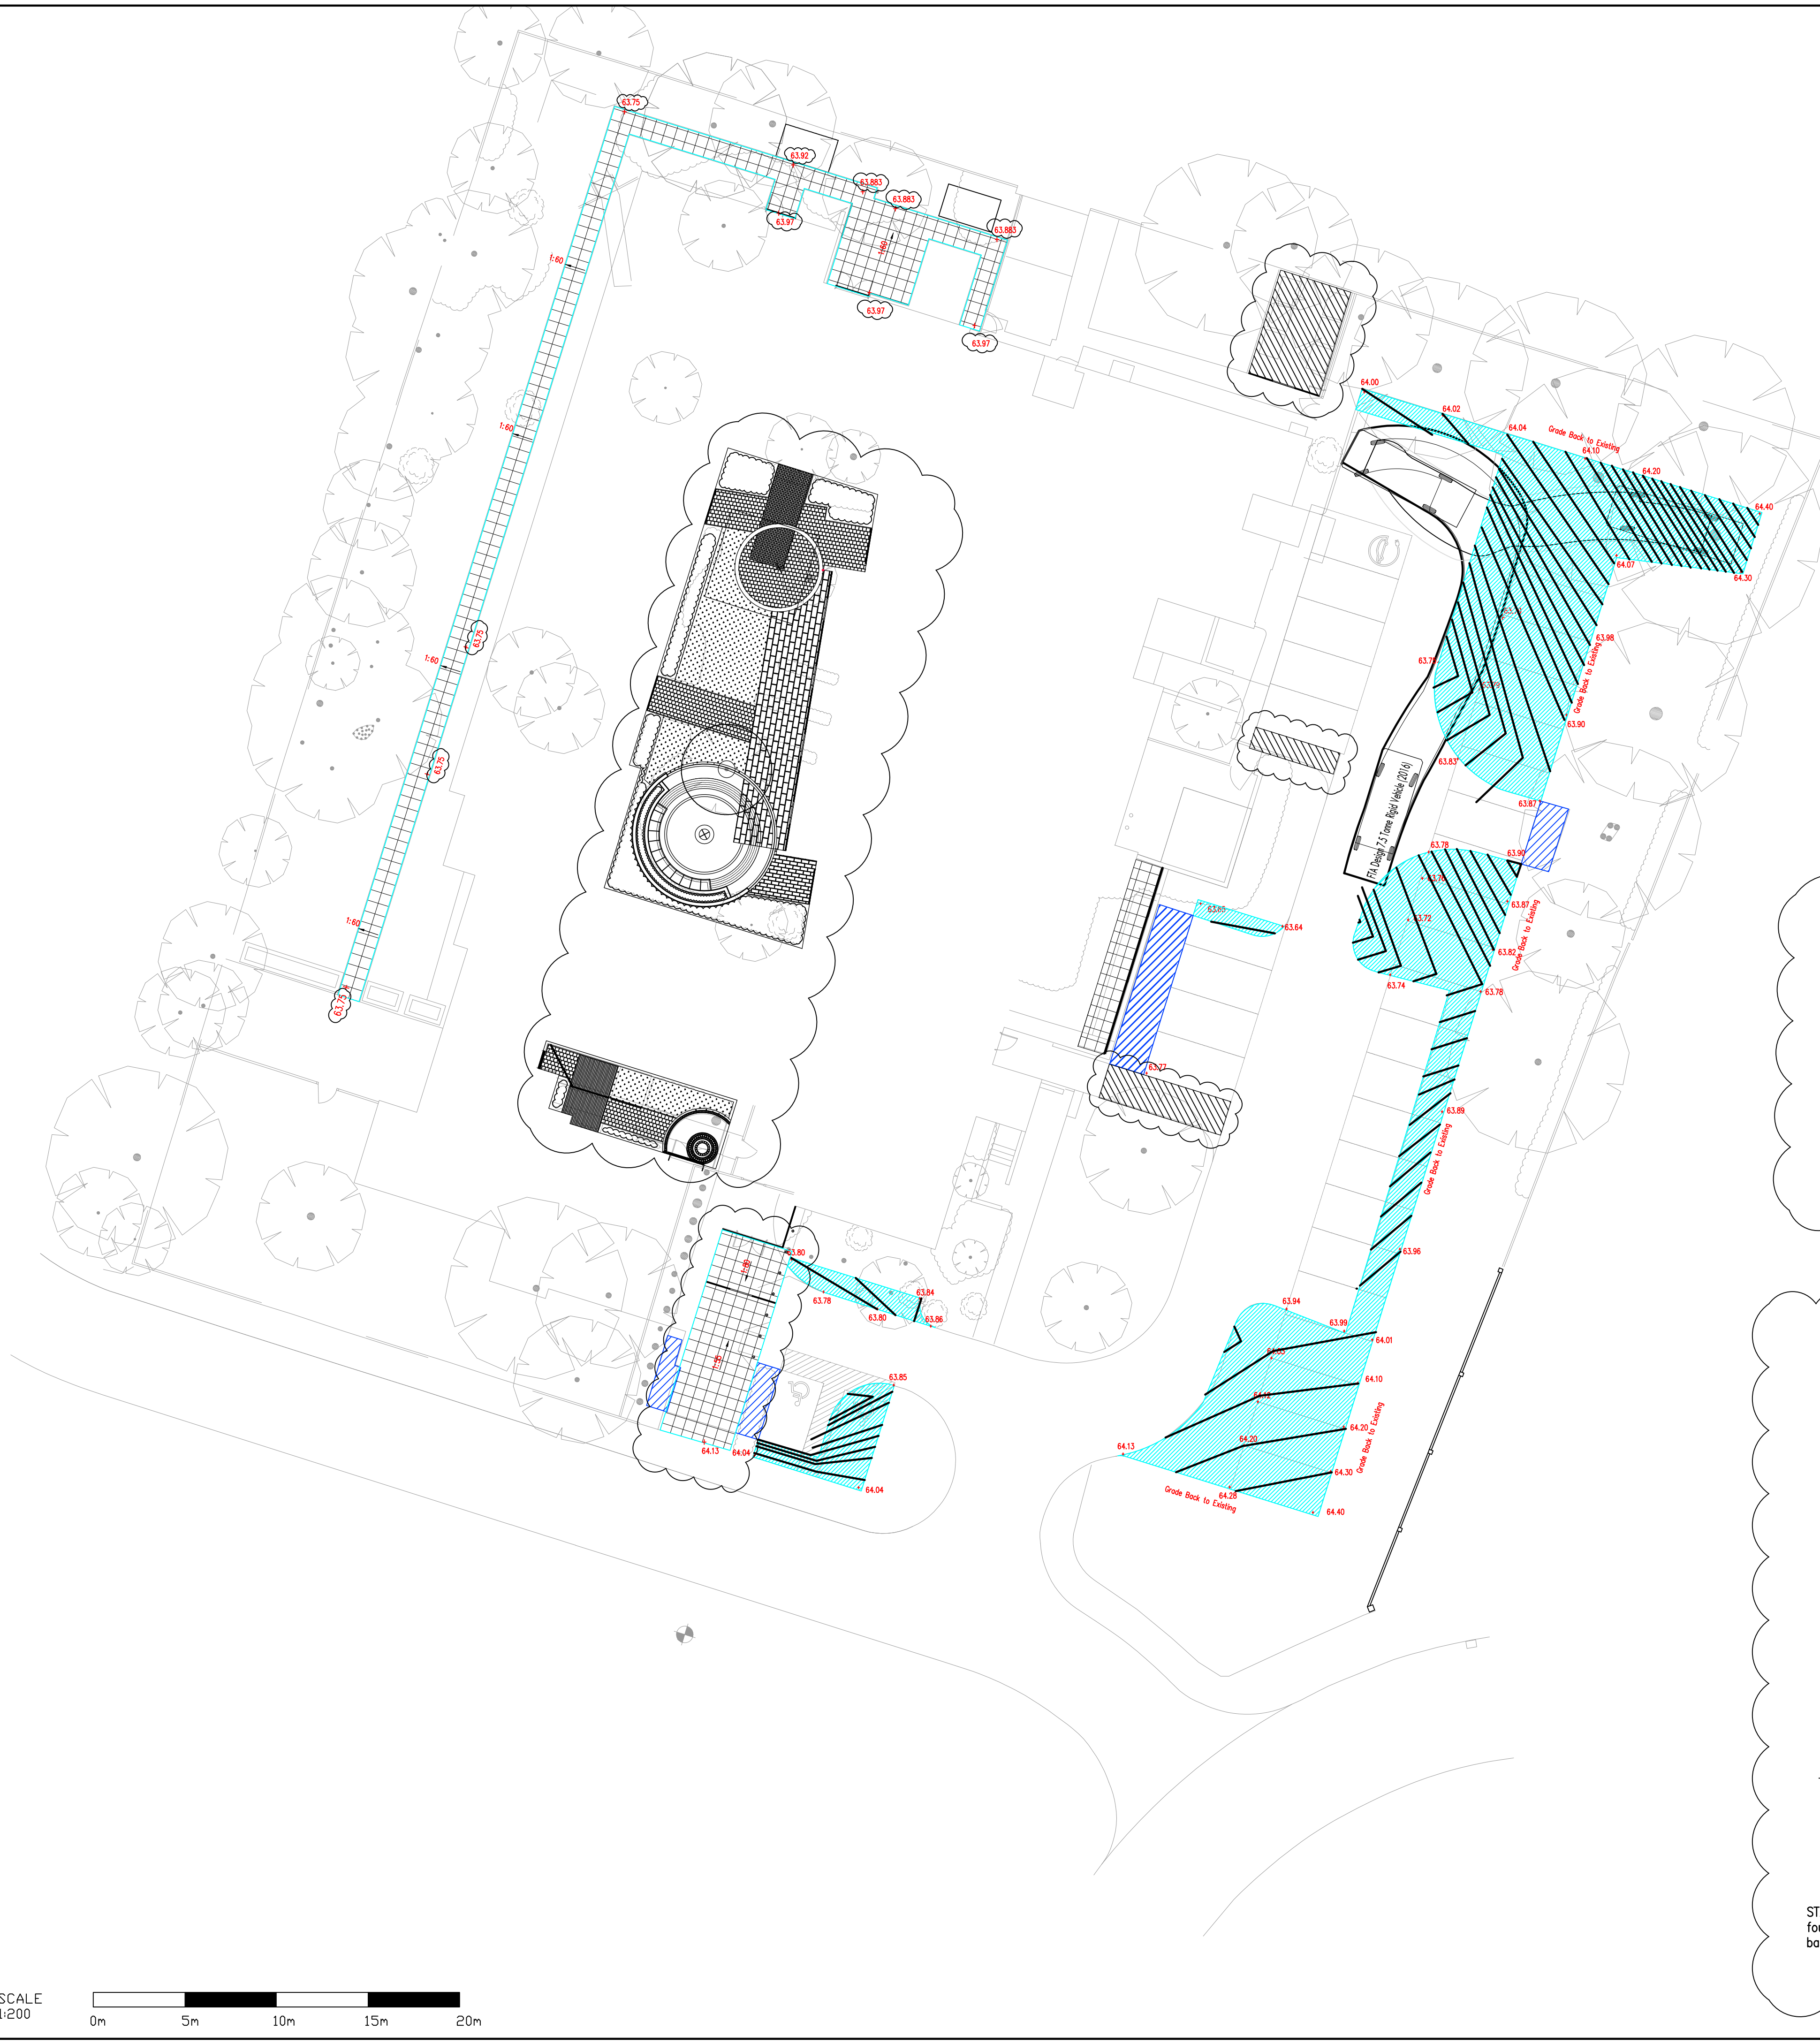



- 30mm thick surface course to BS4987 – Clause 6.5.
- 60mm thick dense bitumen macadam binder course (20mm coarse aggregate, 100 pen binder).
- 80mm thick dense bitumen macadam road base (32mm coarse aggregate) to BS4987 – Clause 5.2.
- 280mm Dtp Type 1 granular material sub-base, to Clause 803, Specification for Highway Works.
- Any areas of soft or made up ground to be removed and replaced with 6F1/6F2 in layers.

Road Construction Detail
Scale 1:20

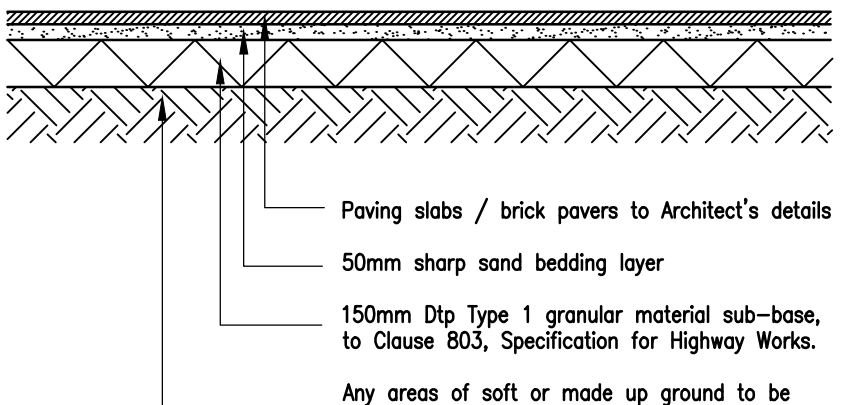


- Paving slabs / brick pavers to Architect's details
- 50mm sharp sand bedding layer
- 150mm Dtp Type 1 granular material sub-base, to Clause 803, Specification for Highway Works.
- Any areas of soft or made up ground to be removed and replaced with 6F1/6F2 in layers.

Paving / Brick Pavers Construction Detail
Scale 1:20

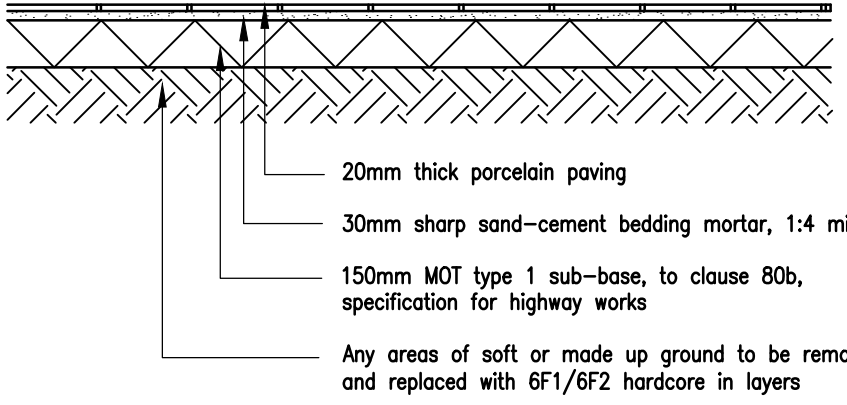


- 20mm thick porcelain paving
- 30mm sharp sand-cement bedding mortar, 1:4 mix
- 150mm MOT type 1 sub-base, to clause 80b, specification for highway works
- Any areas of soft or made up ground to be removed and replaced with 6F1/6F2 hardcore in layers

Porcelain Paving Construction Detail
Scale 1:20

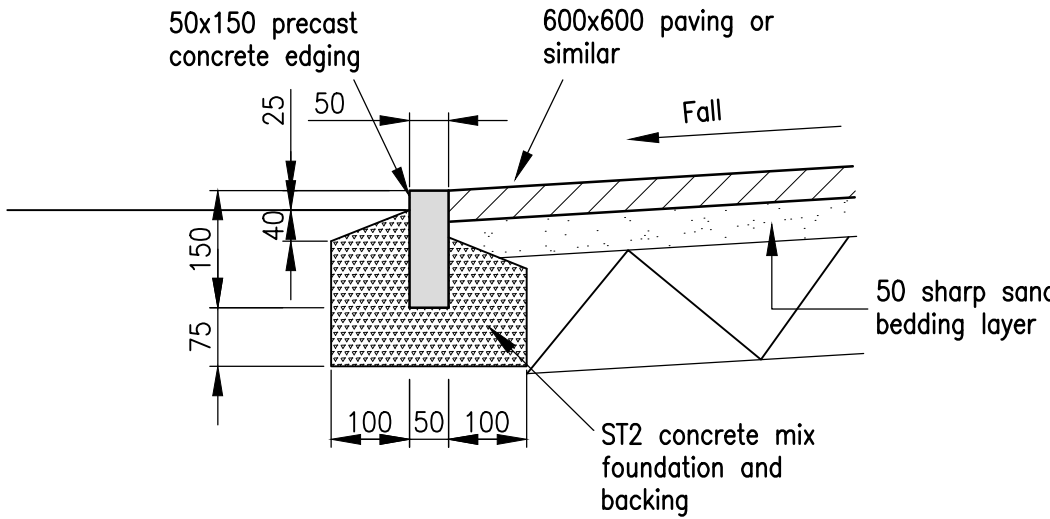

Precast Concrete Kerb Detail
Scale 1:10

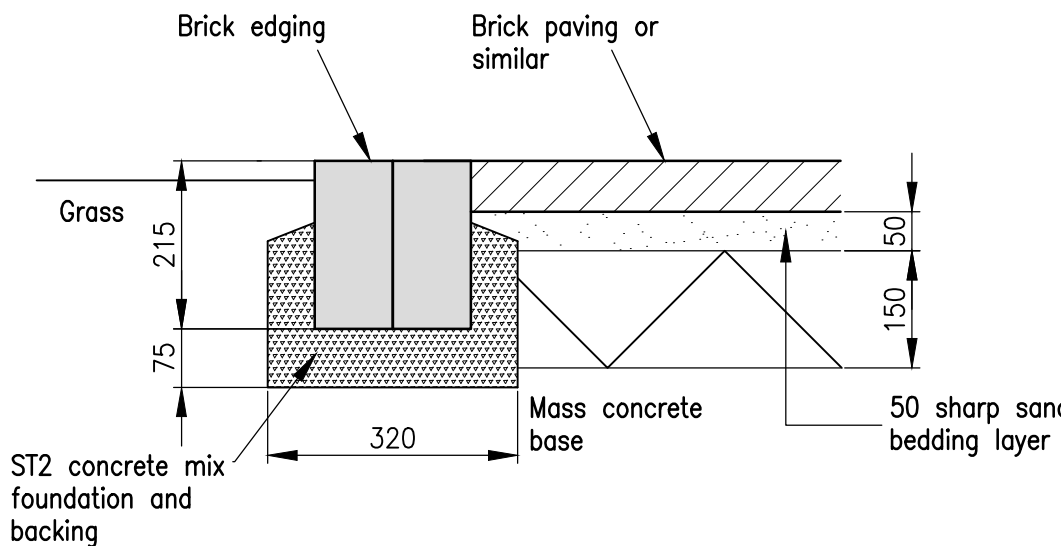

Brick Kerb Detail
Scale 1:10

LEGEND

64.28

Existing Levels

64.28

Proposed Levels

Proposed Macadam Construction

Existing Hard Landscaped Areas to be Removed

Proposed Paving Slab
(see Architect's drawings for type/colour/layout)

Proposed Porcelain Paving
(see Architect's drawings for type/colour/layout)

Proposed Quartz City Paver
(see Architect's drawings for type/colour/layout)

Proposed Clay brick pavers TBC
(see Architect's drawings for type/colour/layout)

Proposed Historic Sandstone paving slabs
(see Architect's drawings for type/colour/layout)

Proposed paving to match existing

Proposed lawn by contractor

B	Courtyard 1 & 2 layout revised and legend revised. Detail added where clouded.	15.07.22
A	Courtyard paving & paving slab paths added.	06.05.22
-	Preliminary	17.02.22
Rev	Revision note	Date

vkhp-consulting
civil and structural

The Forge · Little Mount Sion · Tunbridge Wells · Kent TN11 1YS
Tel 01892 521841 · Fax 01892 533149 · E.mail tw@vkhp.co.uk
340 High Street · Dorking · Surrey RH4 1QX
Tel 01306 881012 · Fax 01306 881190 · E.mail dkg@vkhp.co.uk
Greenfield House · 3 The Square · Storrington · West Sussex RH20 4DJ
Tel 01903 740090 · E.mail sto@vkhp.co.uk

Project
Hevercourt, Goodwood Crescent,
Gravesend, DA12 5EY

Title
External Works

Dwn By AJS	Chk By	DRG NO 539121-105	REV B
Date Jan 22	Scale 1:125		