


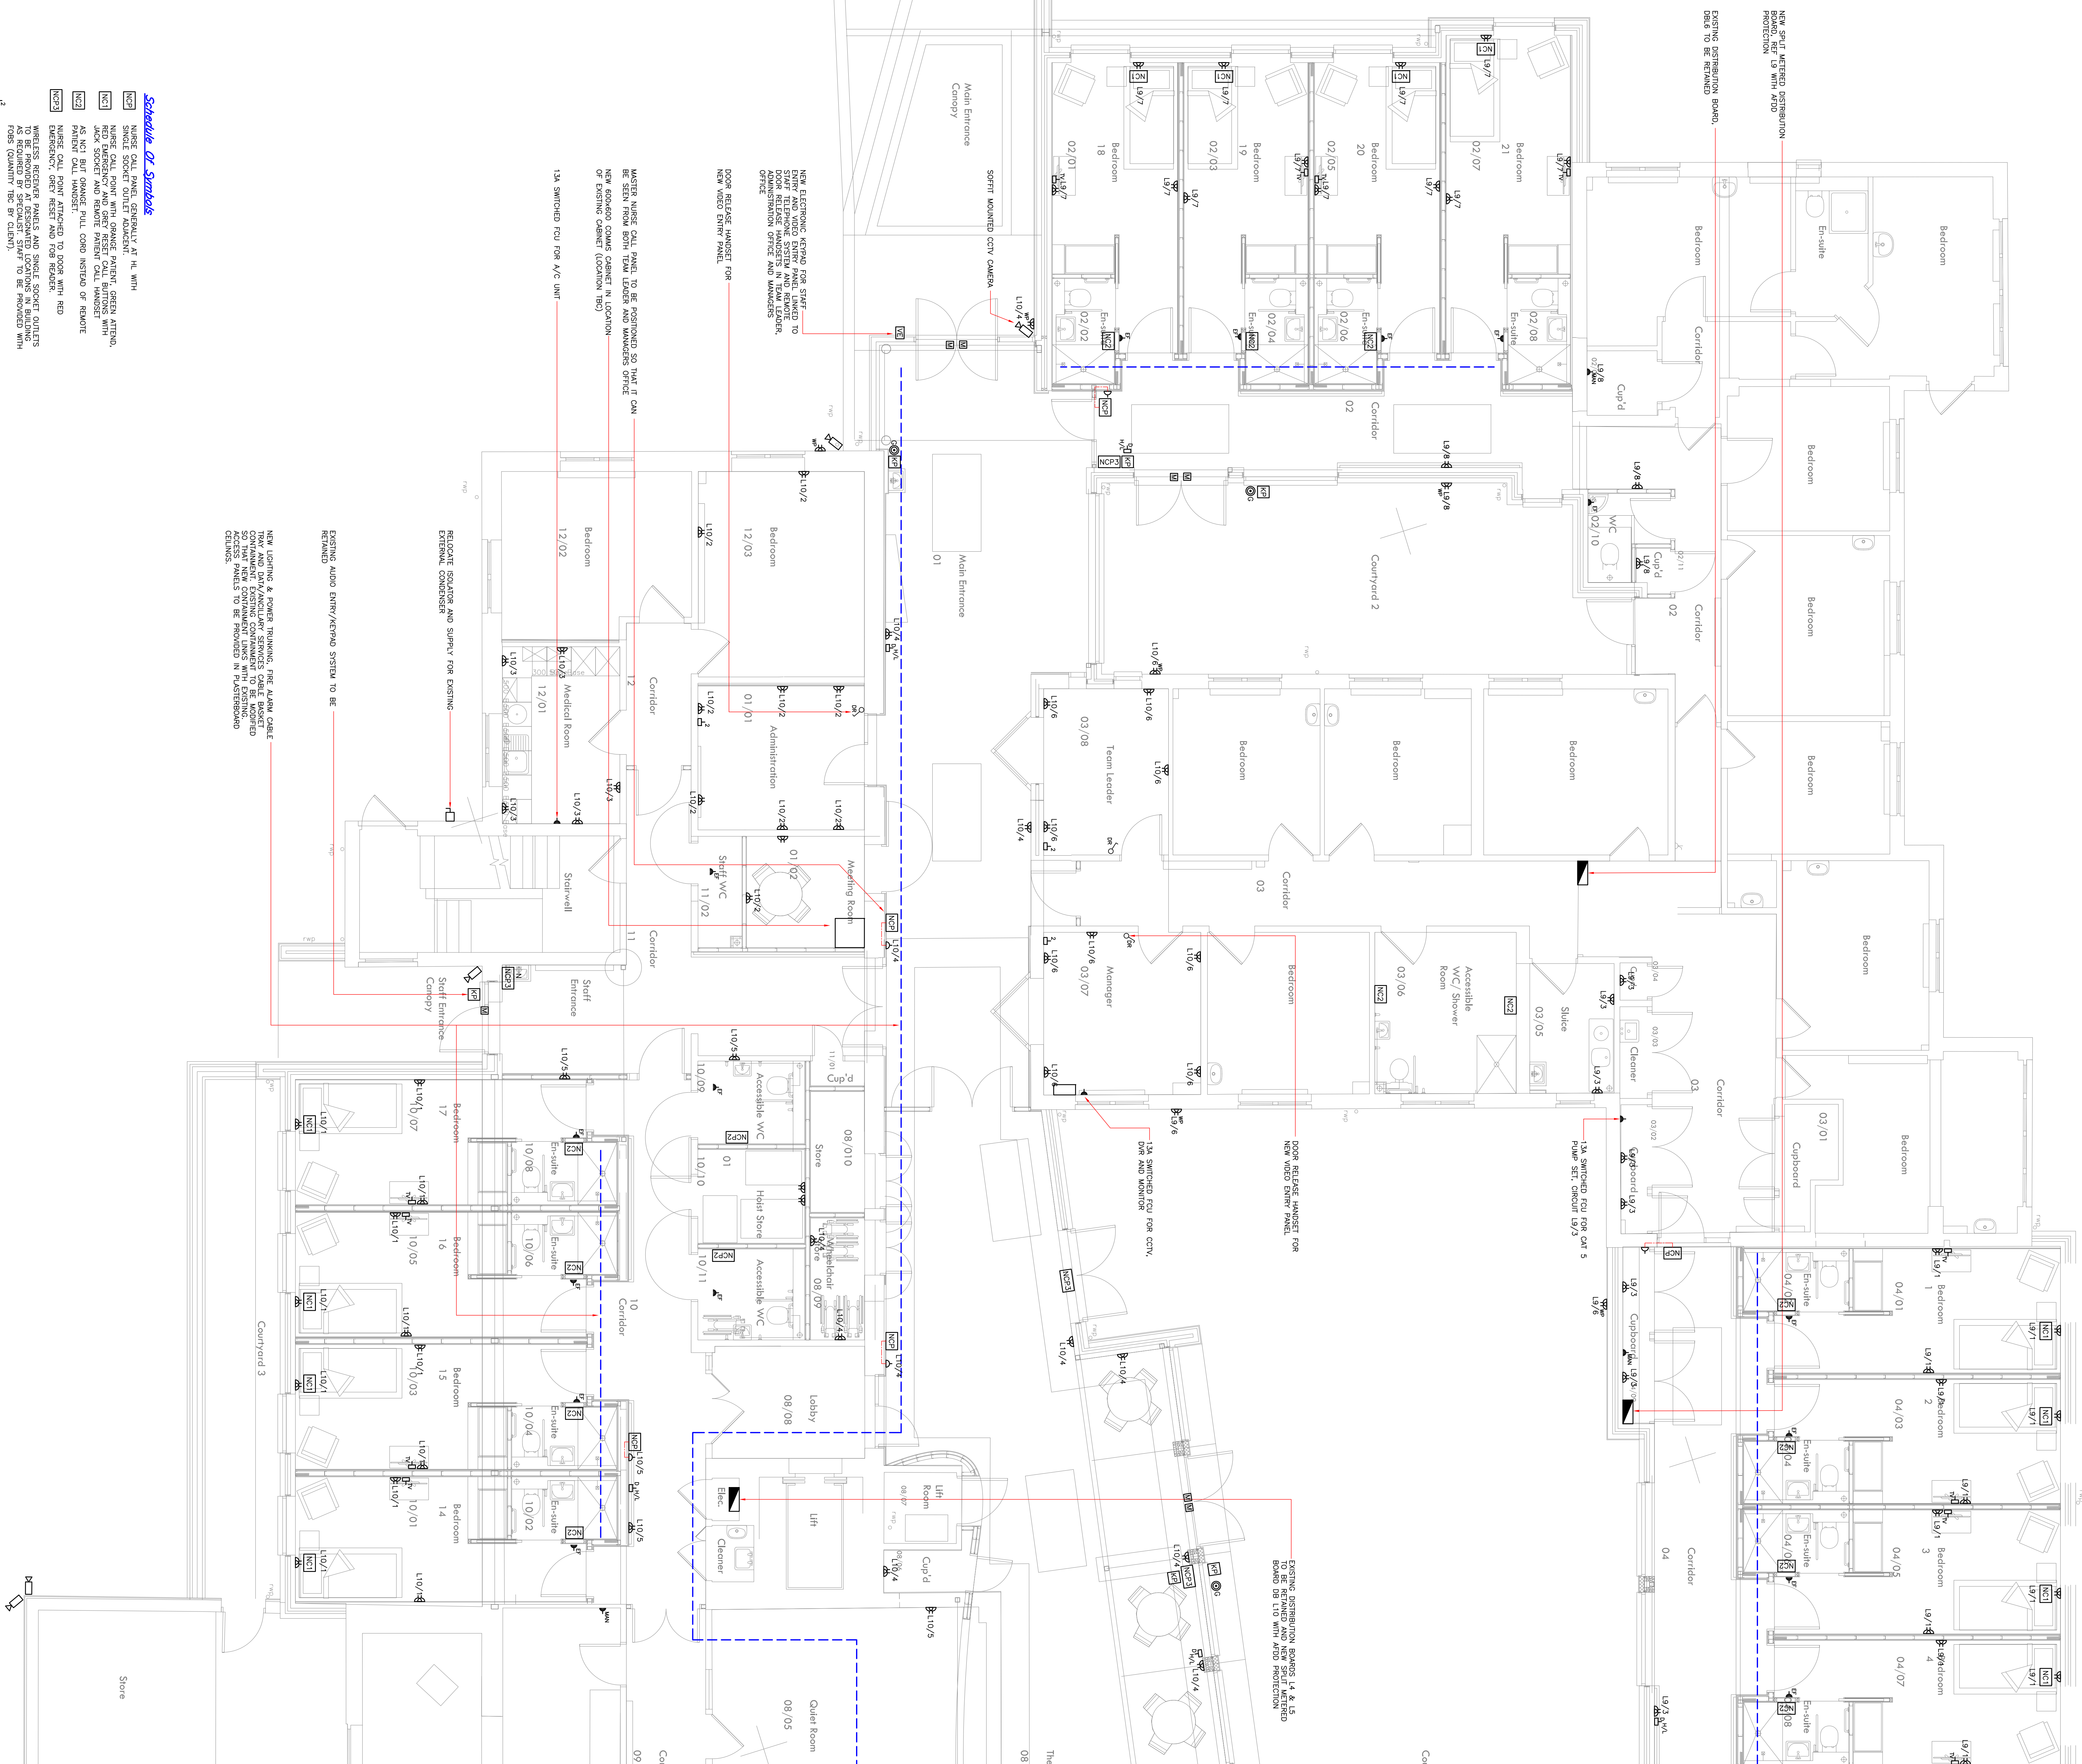

FOR CONTINUATION SEE DRG. NO. EBS 2022/2

Schedule Of Symbols

- [illegible]

Notes

1. THIS DRAWING SHALL BE READ IN CONJUNCTION WITH THE SPECIFICATION AND ALL OTHER ENGINEERING AND ARCHITECTURAL DRAWINGS.
2. EXACT POSITIONS AND MOUNTING HEIGHTS OF ALL EQUIPMENT TO BE AGREED WITH THE ARCHITECT BEFORE THE INSTALLATION IS COMMENCED.

T3	25.06.23	SCALEBARS (KOFID) <u>TENDER ISSUE</u> <u>TENDER ISSUE</u>	Notes
T2	19.06.22		
T1	27.07.22		
Rev	Date		
Donr	Chk	IN CH AP	MO OS Chk

Project HIGHCOURT RESIDENTIAL HOME REFINISHMENT		Client MR & MRS SILMOUR	
Proposed Small Power & Ancillary Services Layout		Type PROPOSED SMALL POWER & ANCILLARY SERVICES LAYOUT	

 NORMAN BROMLEY PARTNERSHIP		Consulting Engineers Bridge House, 100-102, The Broadway, Tonbridge, Kent TN11 9NR	
Drawing No. EB5 2022/1		T4 No. 01320 773737 T4 No. 01320 773737 Email: mail@normanbromley.co.uk	
Date Issued 12/01/22	Date Made 22/01/22	Drawn CDH	Approved CDH
Rev. T3			