


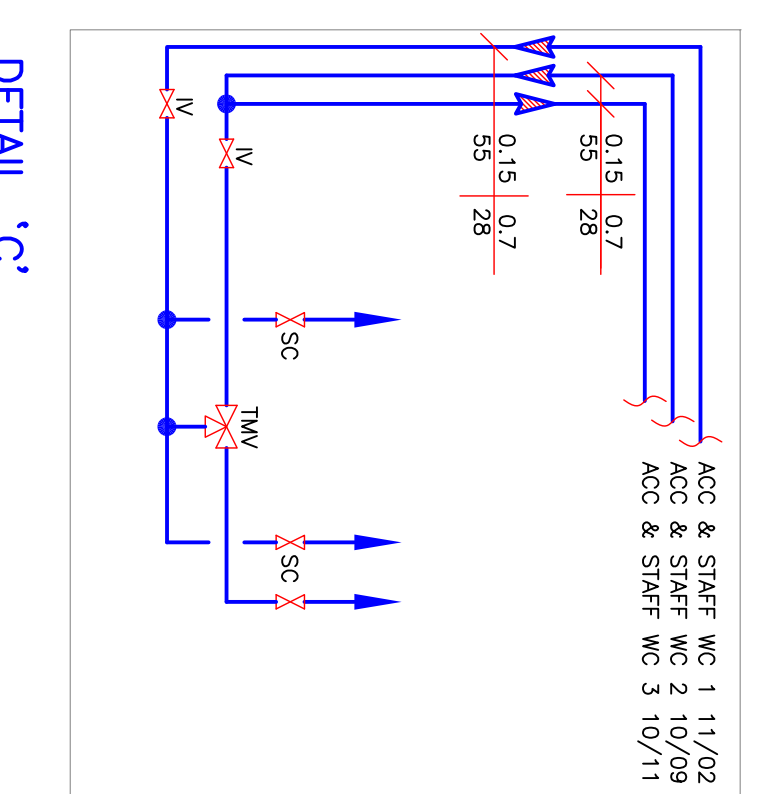

DETAIL C'



 **NORMAN BROMLEY**
PARTNERSHIP
Consulting Engineers
Bridge House
Tel No. (01793) 773737

Project HEVERCOURT RESIDENTIAL HOME REDEMPTIONMENT		Client MRS & MRS GILMOUR	
110 PROPOSED DOMESTIC AND PLUMBING SERVICES LAYOUT PAGE 1 OF 5			
Drawing No.		MBS 202/1	
Scale 1:500/60	Date MAY/22	Drawn CH	Approved CE
		Rev./	
		T3	