



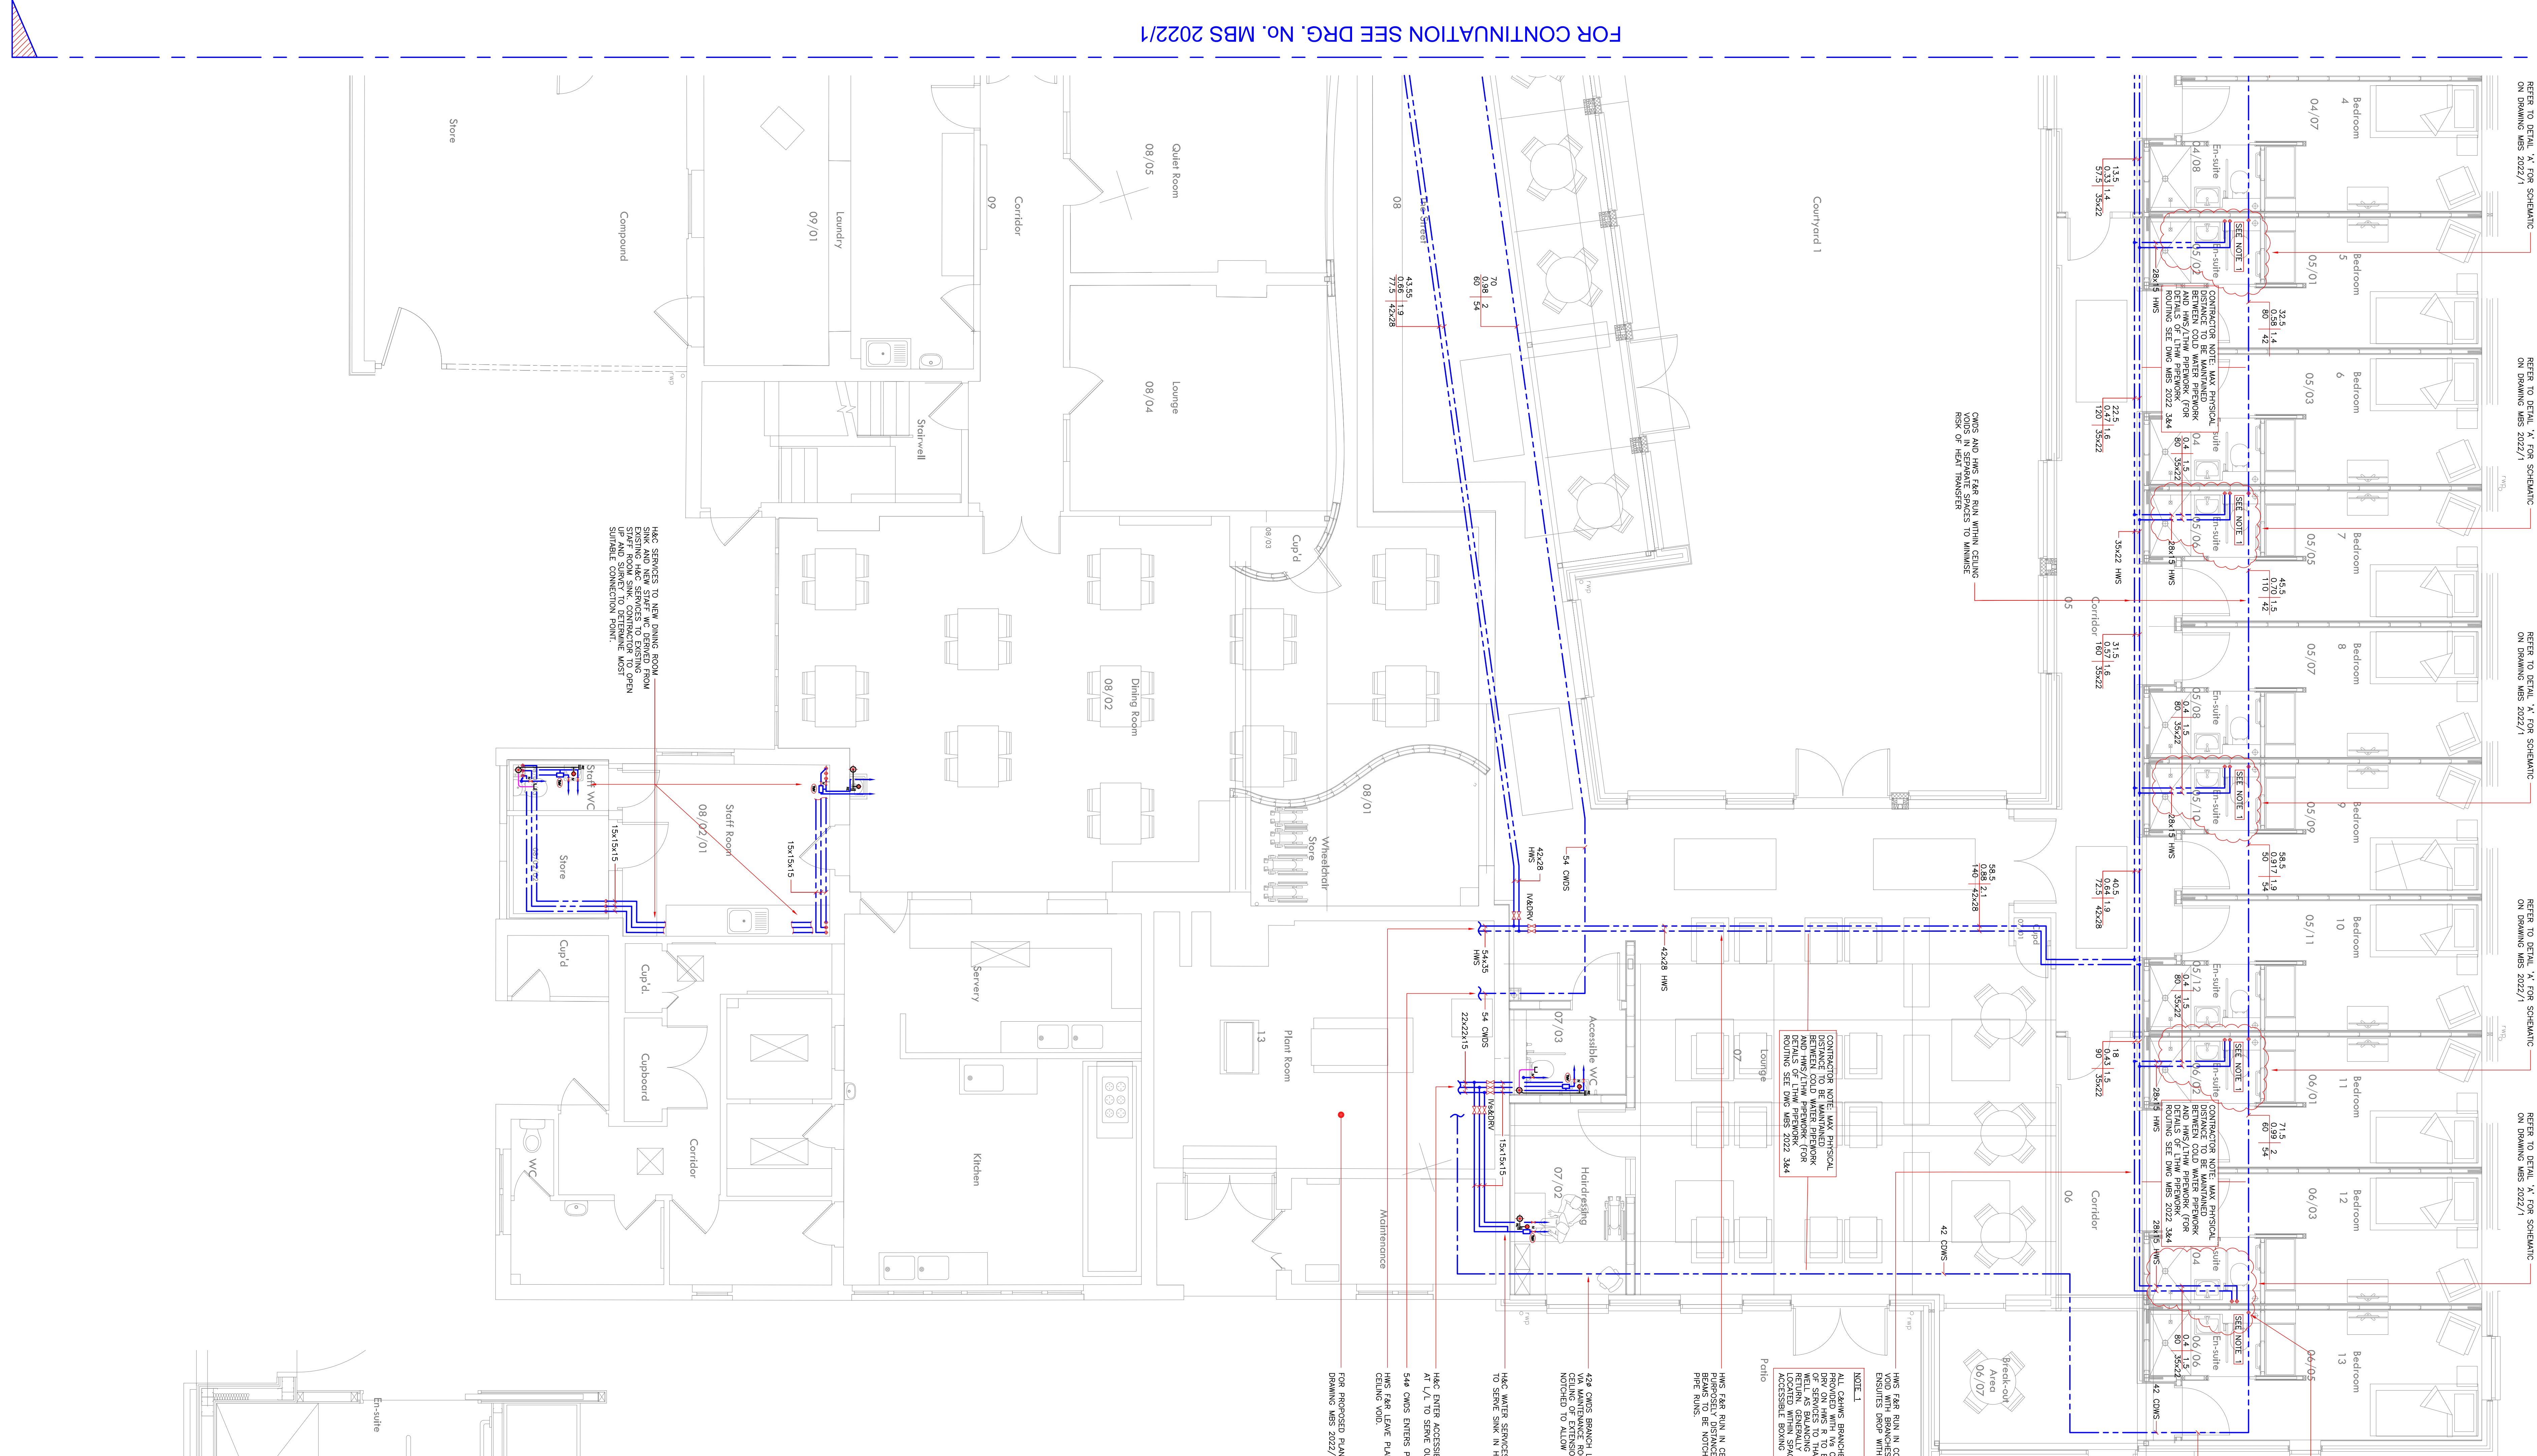

TYPICAL ENSUITE H&C DRAINAGE PIPEWORK DETAIL
(SCALE 1:20)

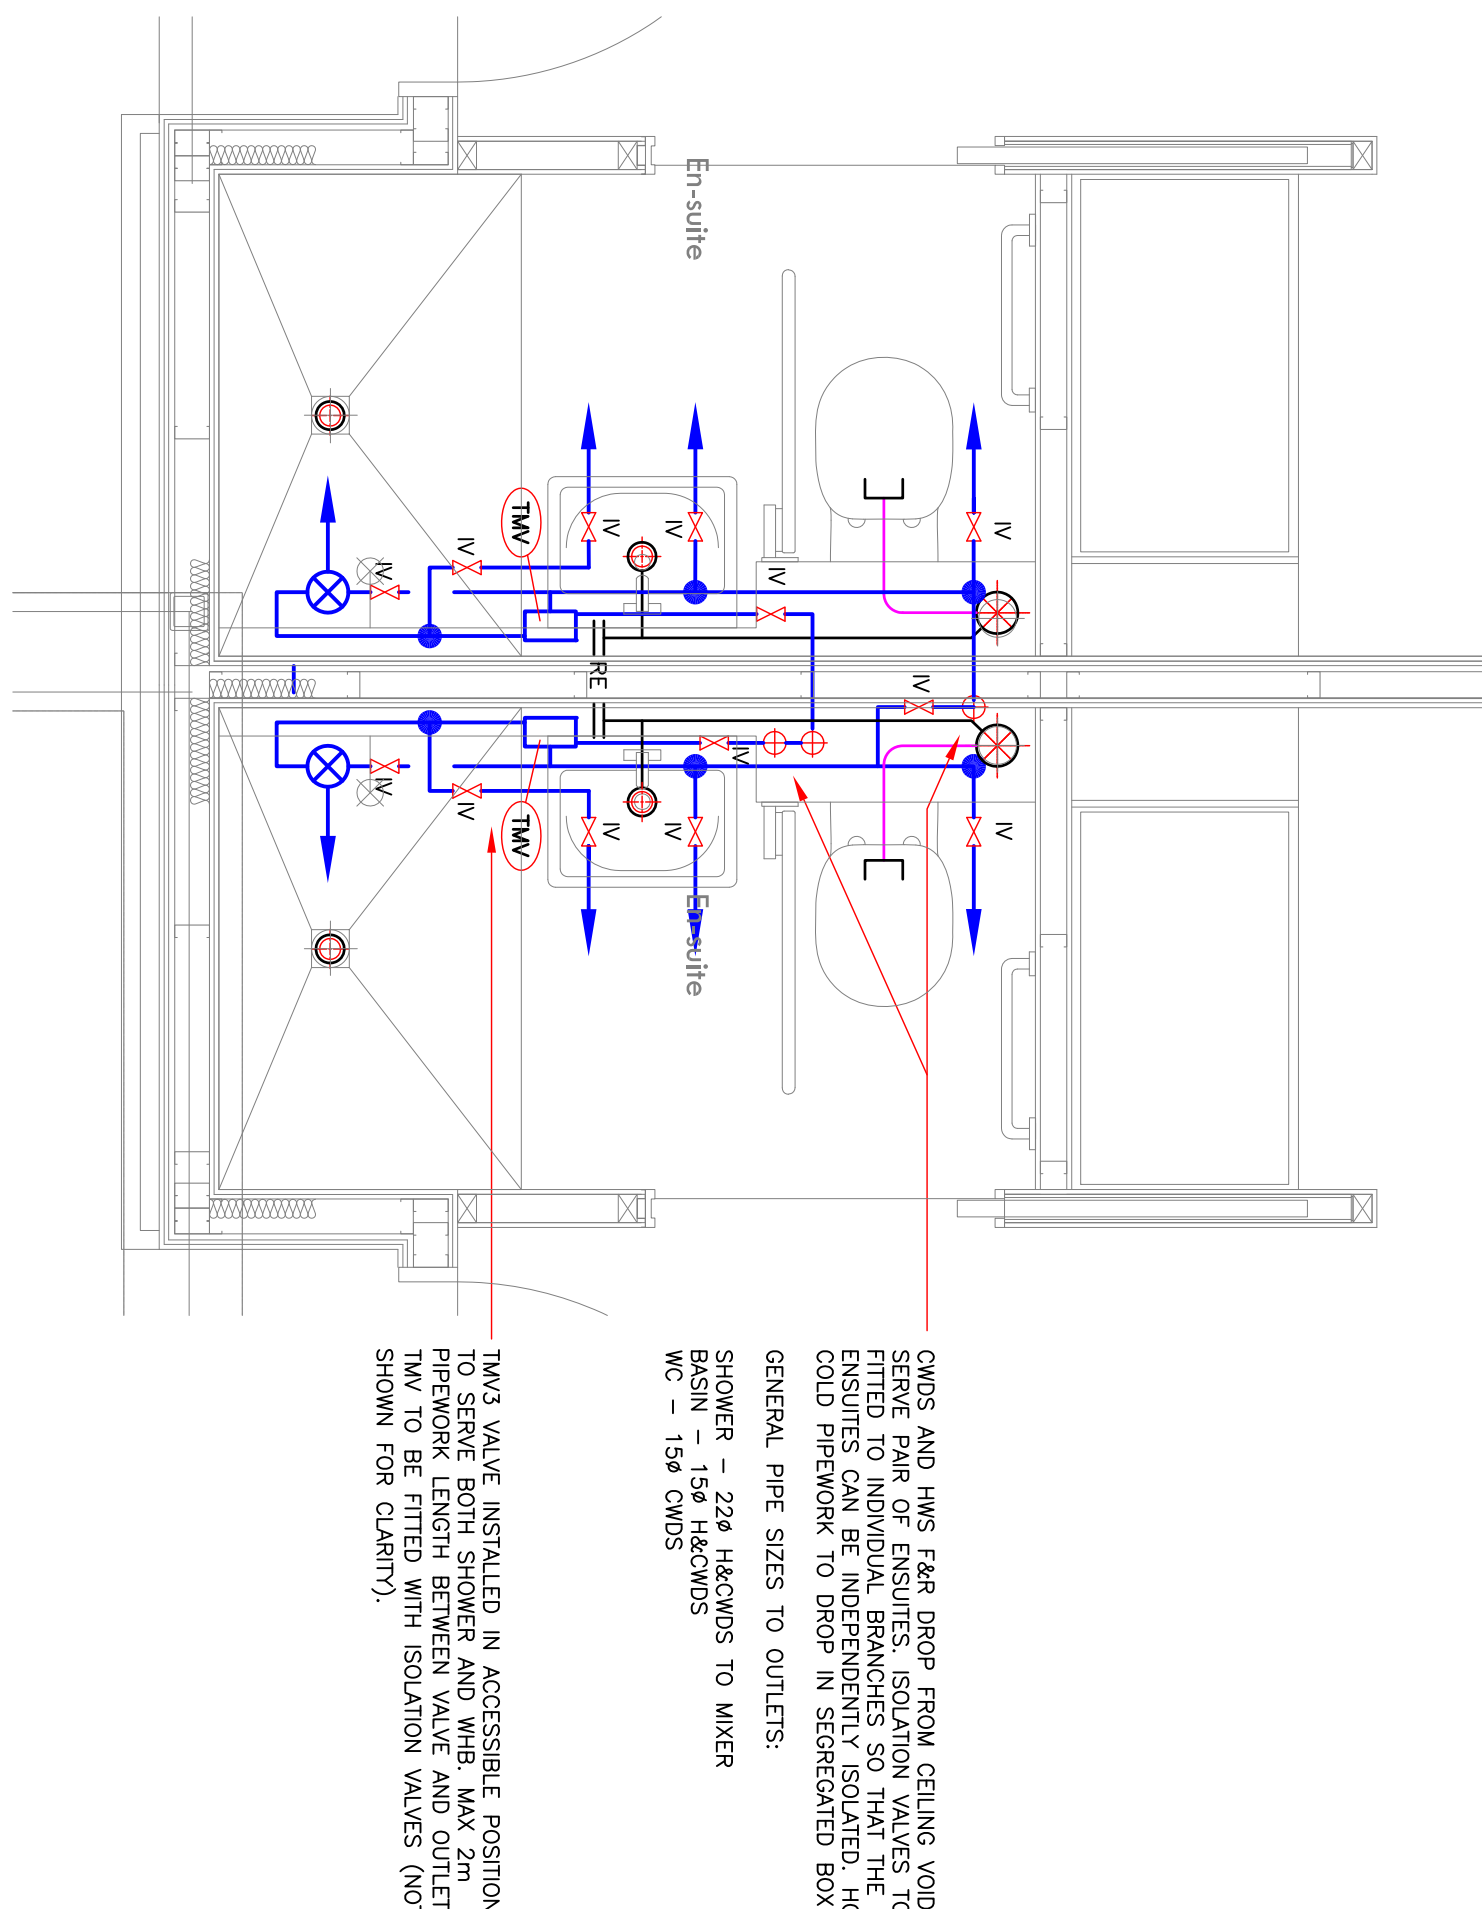

TENDER

NOTES

1. THIS DRAWING SHALL BE READ IN CONJUNCTION WITH THE SPECIFICATION AND ALL OTHER ENGINEERING AND ARCHITECTURAL DRAWINGS, INCLUDING REPORTS OF ALL CONSULTANTS, TO BE ASSIGNED WITH THE ARCHITECT BEFORE THE INSTALLATION IS COMMENCED.

REVISIONS

Rev	Date	Description
T1	28/07/22	20/04/23
T2	19/08/22	20/04/23
T3	20/04/23	20/04/23

SCHEMATIC

SCHEMATIC

PROJECT

HEVERCOURT RESIDENTIAL HOME REFURBISHMENT

CLIENT

MR & MRS GILMOUR

DESIGNER

NORMAN BROMLEY PARTNERSHIP

DATE

20/04/23

BY

MR & MRS GILMOUR

DATE

20/04/23

BY

MR & MRS GILMOUR

DATE

20/04/23

BY

MR & MRS GILMOUR

FOR CONTINUATION SEE DRG. NO. MBS 2022/1