


PROPOSED ROOF PLAN

134 1:100


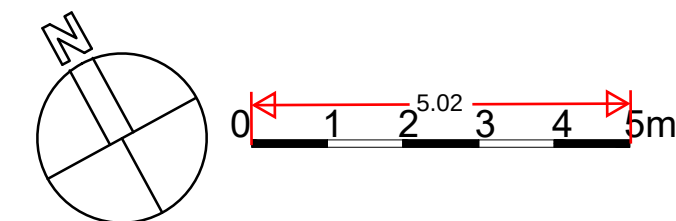


NOTES

Existing

BUILDING ELEMENT KEY

- B1 - Black EPDM single ply roofing membrane
- B2 - Standing seam zinc roofing and cladding
- B3a - Cork
- B3b - Insulated render
- B4 - Double glazed aluminum/timber composite windows and doors
- B5 - Brise Soleil
- B6 - Photovoltaic panels
- B7 - Rooflights
- B8 - Double glazed timber windows and doors

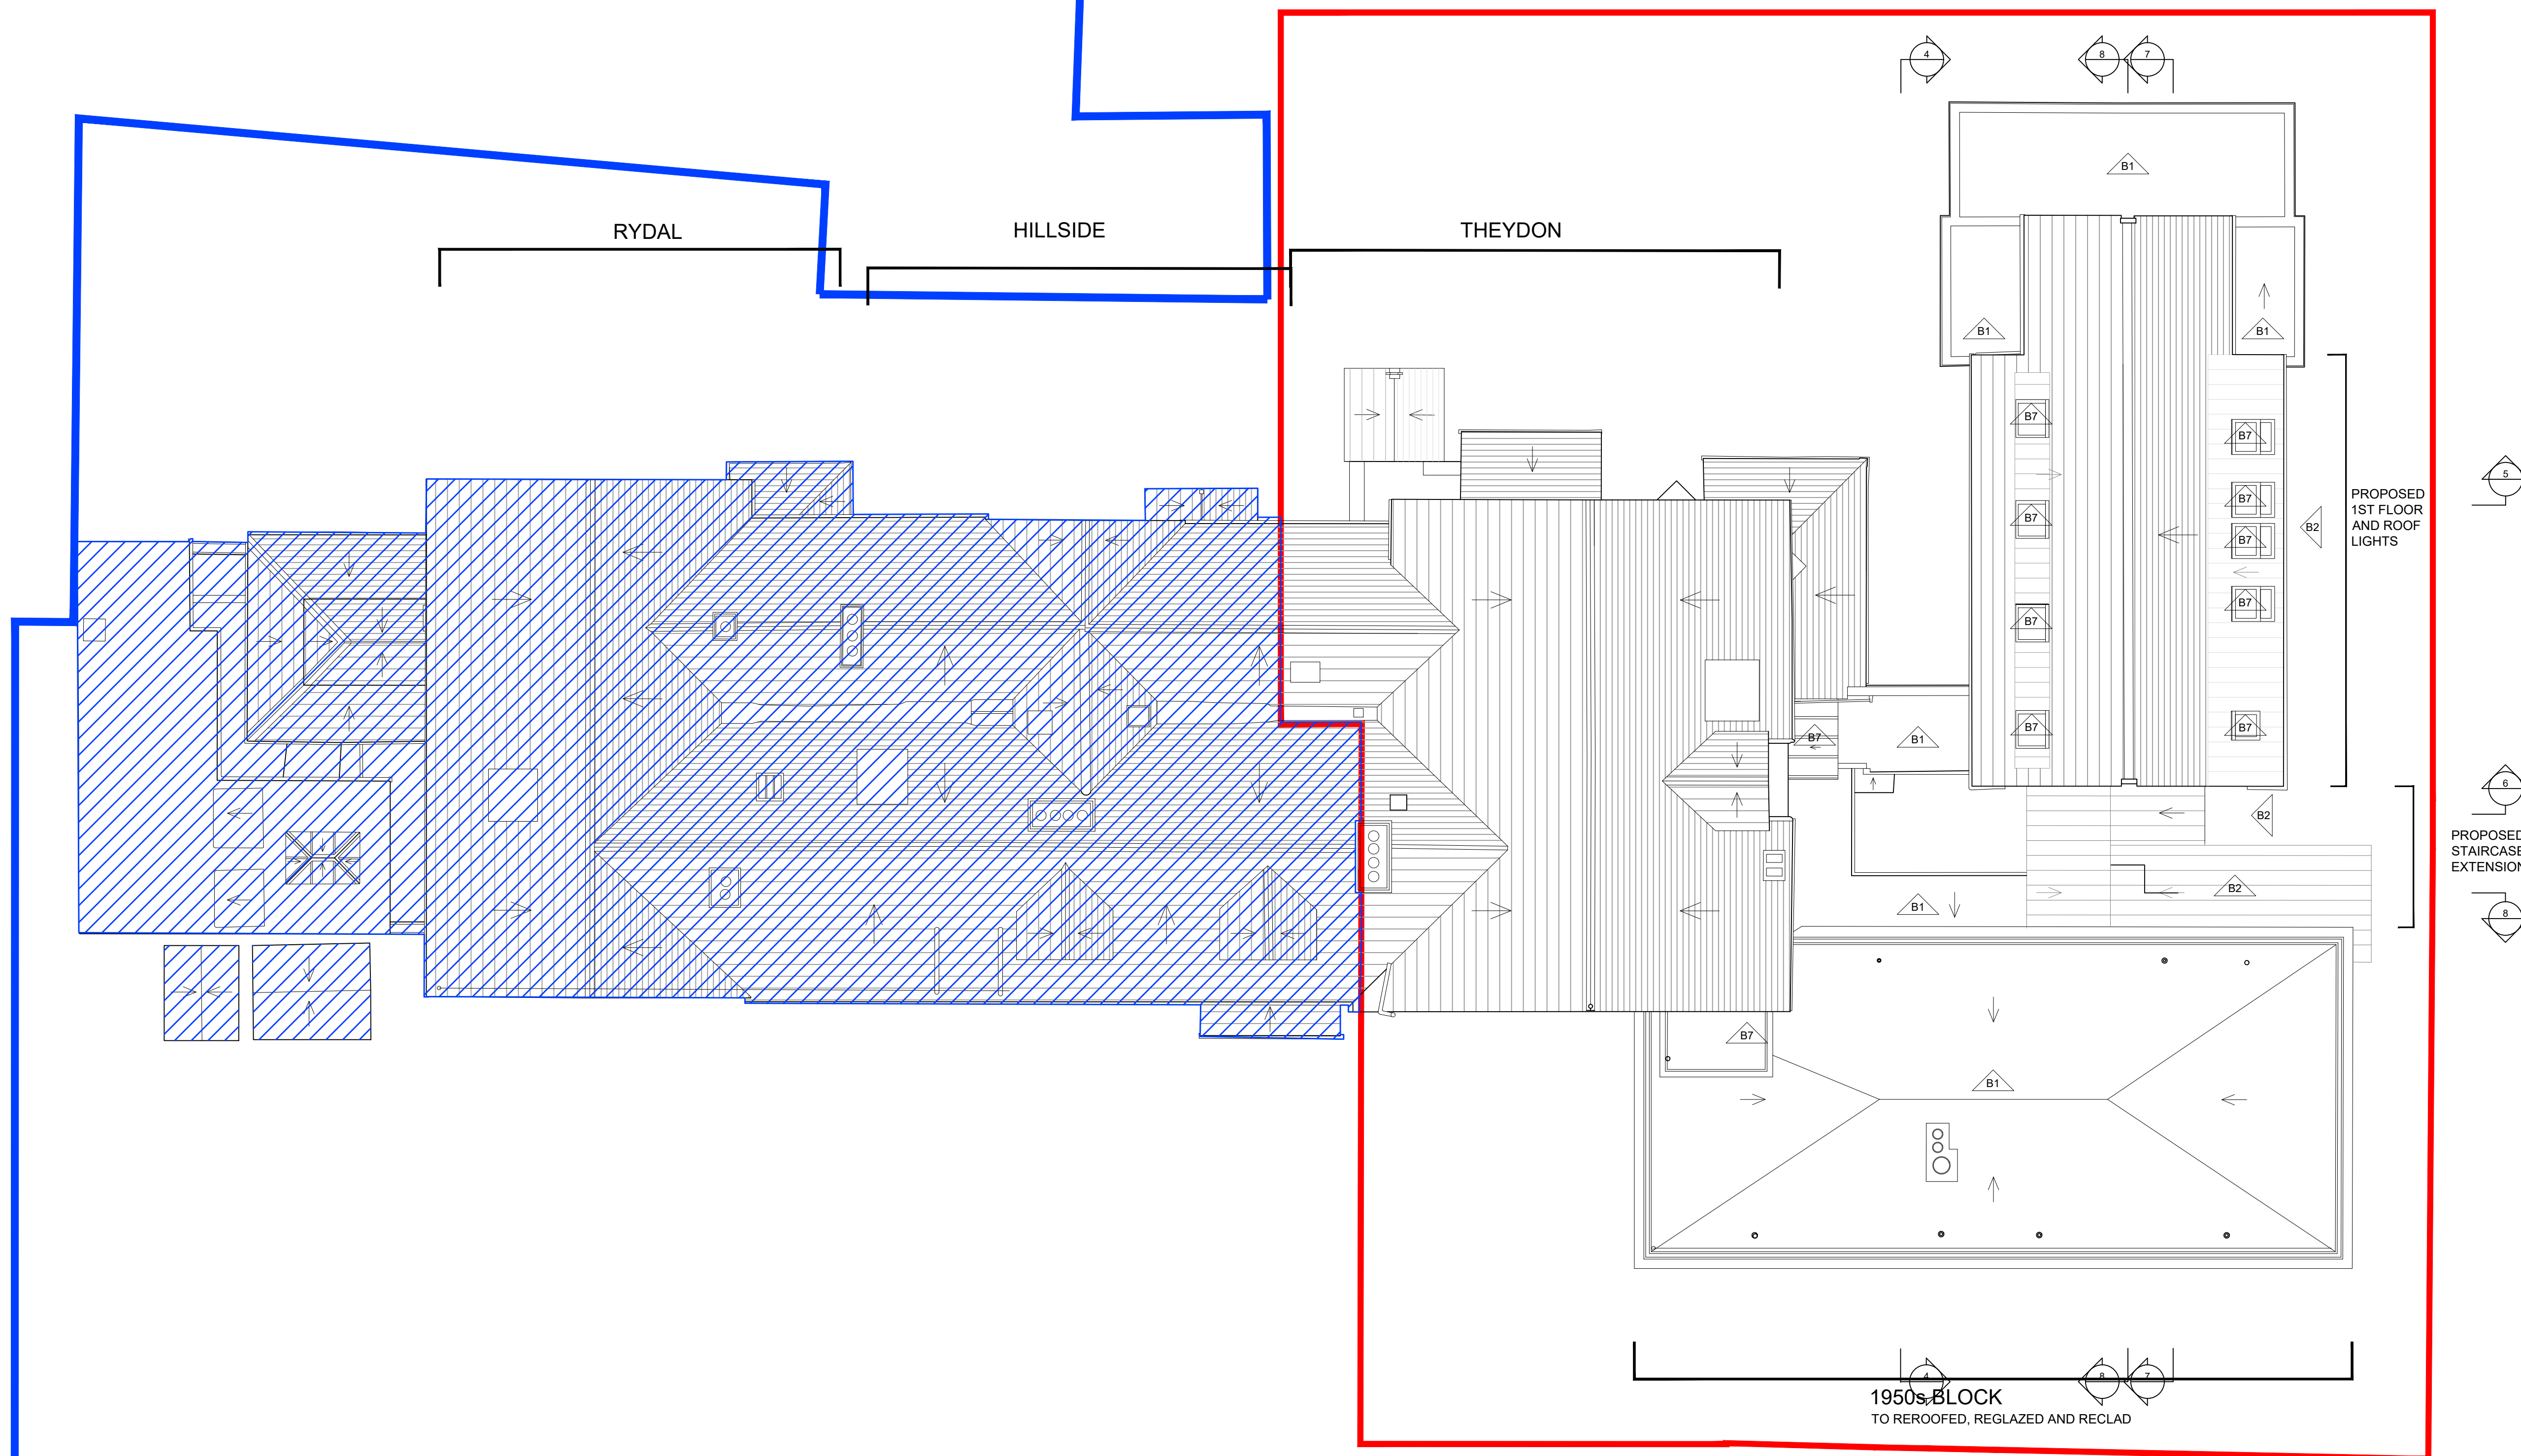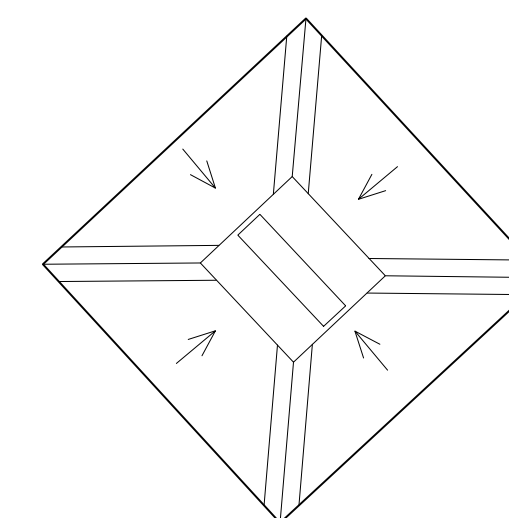

PROPOSED 1ST FLOOR AND ROOF LIGHTS

PROPOSED STAIRCASE EXTENSION

1950s BLOCK
TO REROOFED, REGLAZED AND RECLAD

clay architecture

FOR PLANNING

ISSUE DATE: 15/12/23

A 15.12.23 GEN Design development

Rev. Date By Notes

Copyright Clay Architecture Ltd
All dimensions are to be verified by the contractor before commencing works

Project
CONVENT OF MERCY, GRAVESEND
PROPOSAL FOR DOWNSIZING
Client
SISTERS OF MERCY

clay architecture

Great Lines Studios, Marlborough Road, Gillingham, Kent ME7 5HB
T: 01634 573 017
www.clayarchitecture.com
E: design@clayarchitects.com

Title	Scale
PLANNING	1:100
Proposed Roof Plan	@ A1 size
Revision	Date
5285/PL/134	05/06/2023
Authorised	Drawn
A	GEN