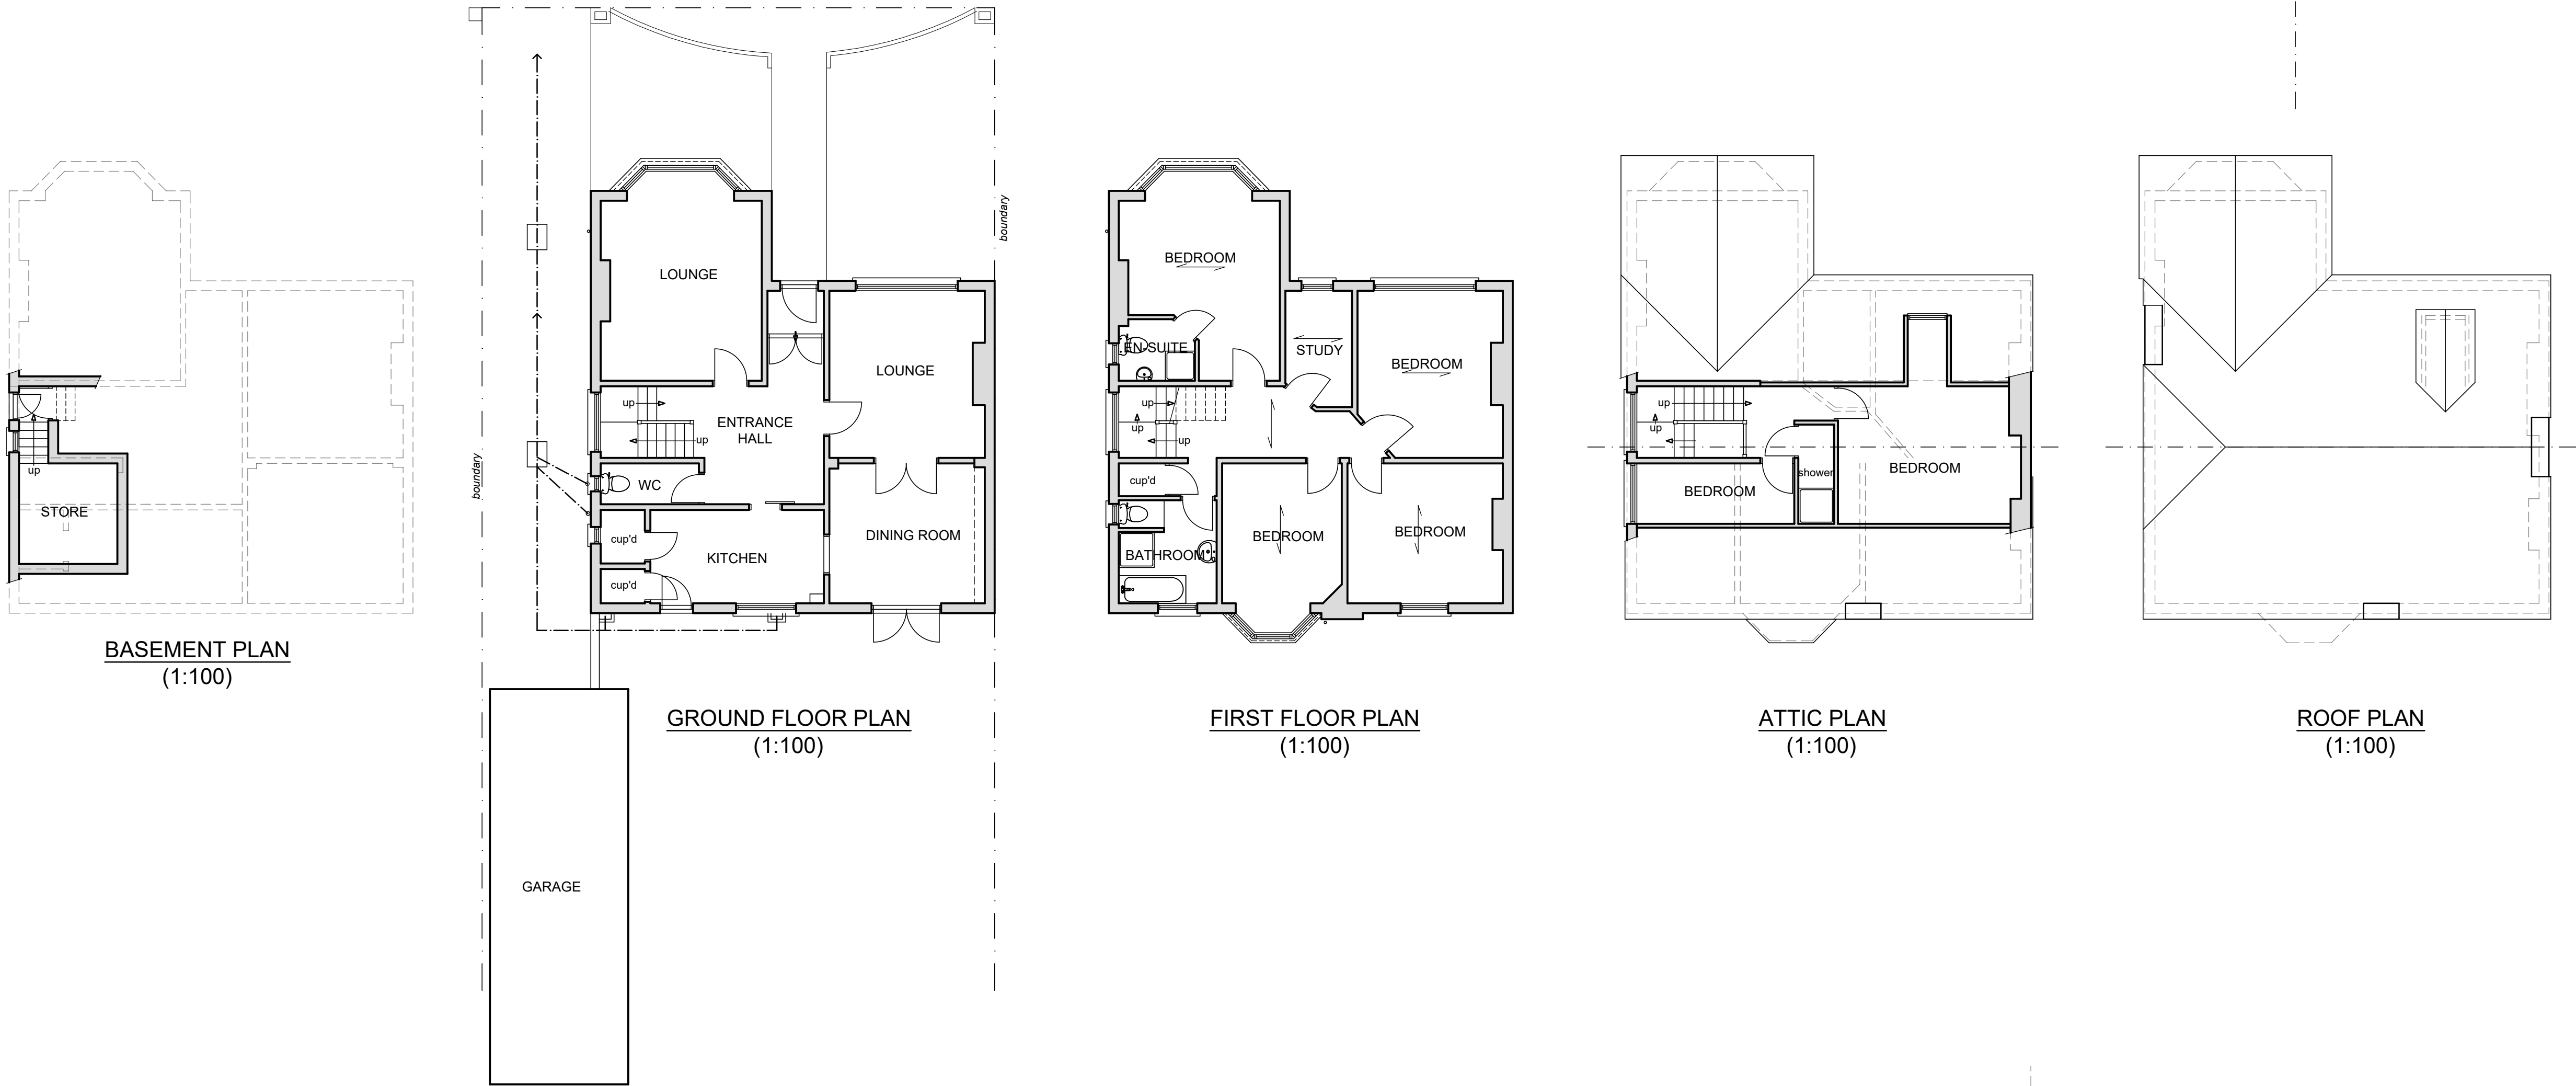
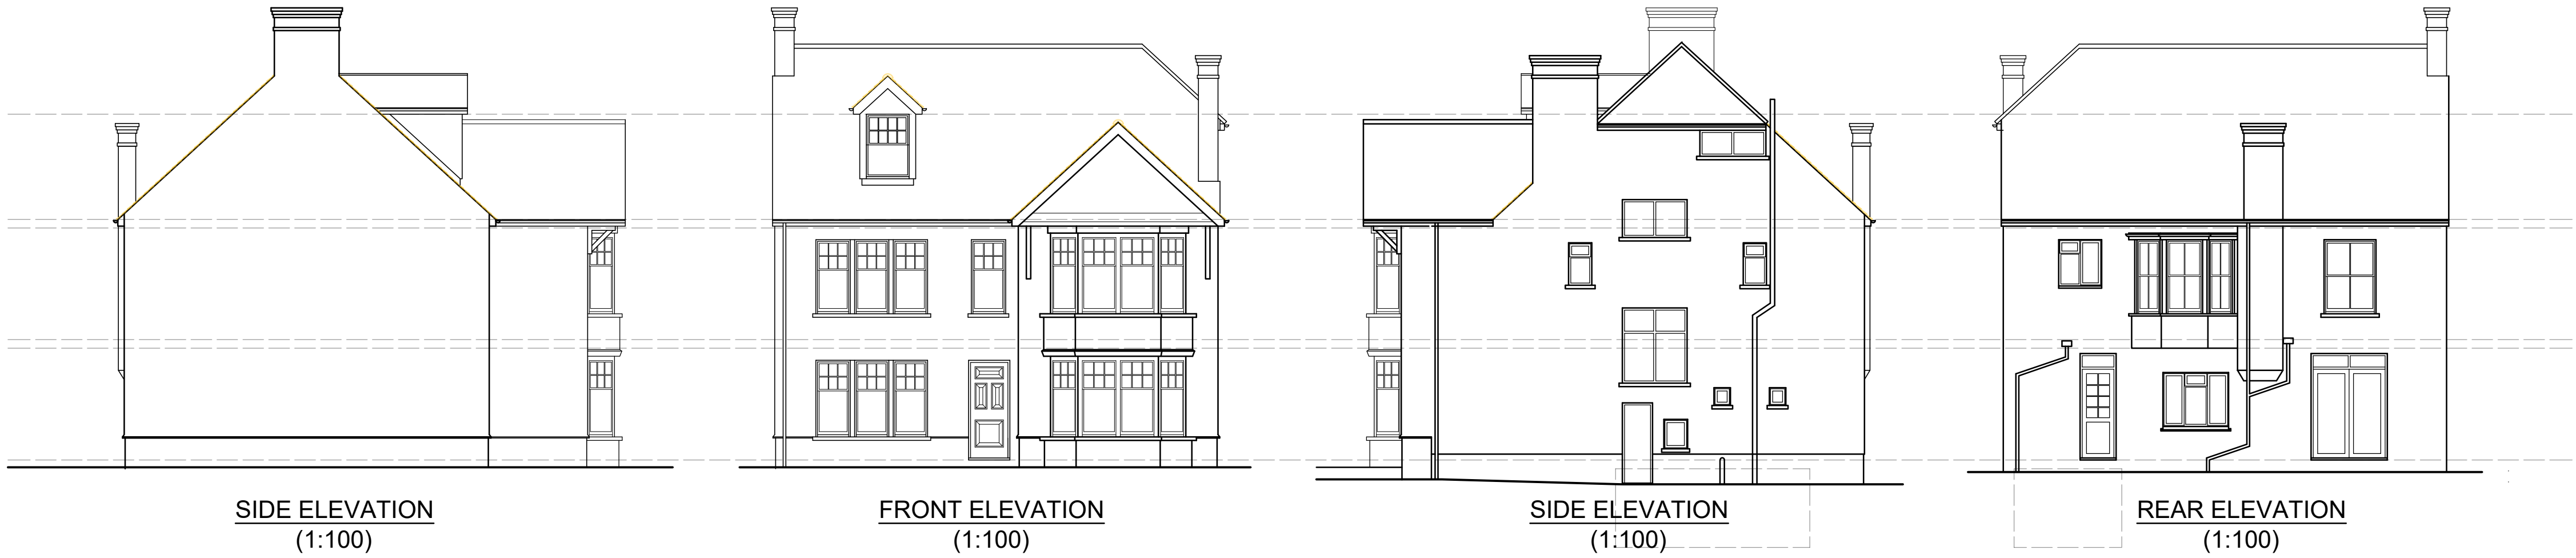


SCALE BAR @ 1:100

Date	No	Revision
Penfold Project Services		
Epmarket, Wrotham Road, Meopham, Kent, DA13 0JH Telephone: 01474 816690 e-mail: apenfold448@btinternet.com		
Job Title:	41 ESSEX ROAD GRAVESEND KENT DA11 0SL	
Dwg Title:	PLANS & ELEVATIONS AS EXISTING	
Scale:	1:100 @ A2	
Dwg No.:	01	
Date:	July 2024	