
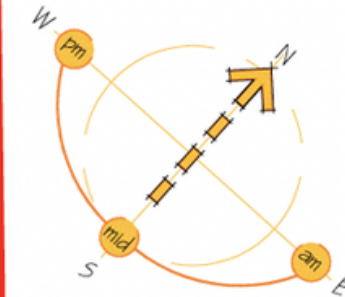


boundary line

boundary line

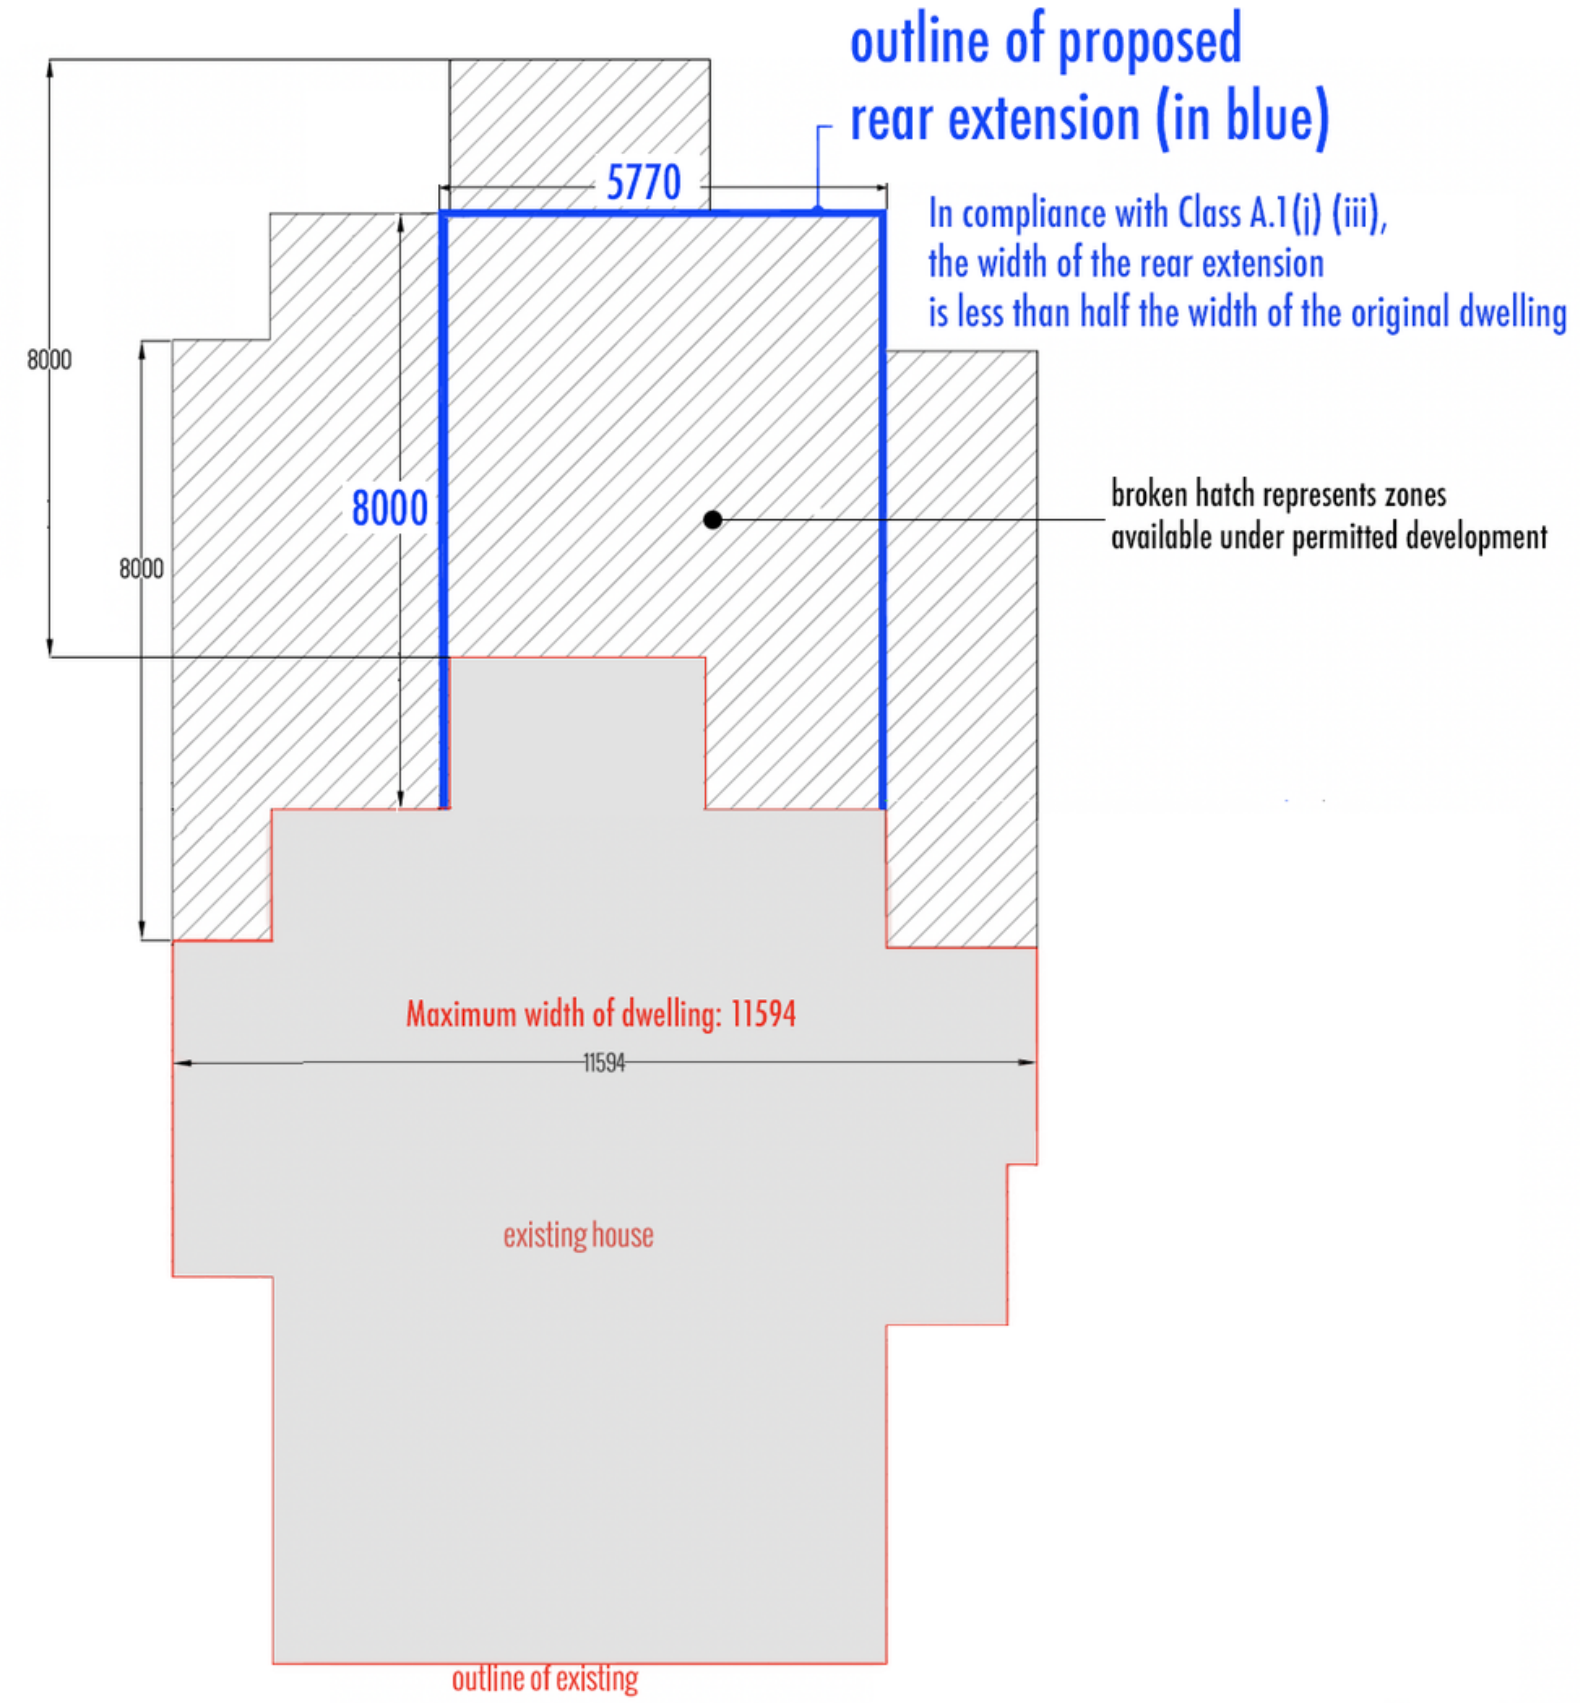

Ground Floor Rear PDR Zones