
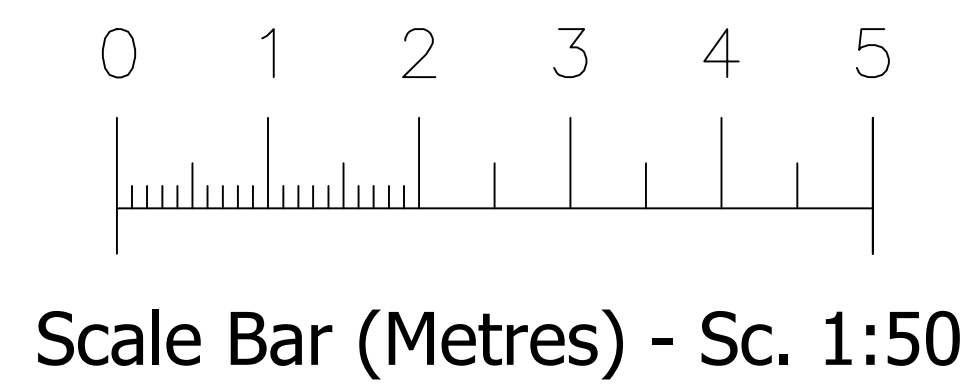


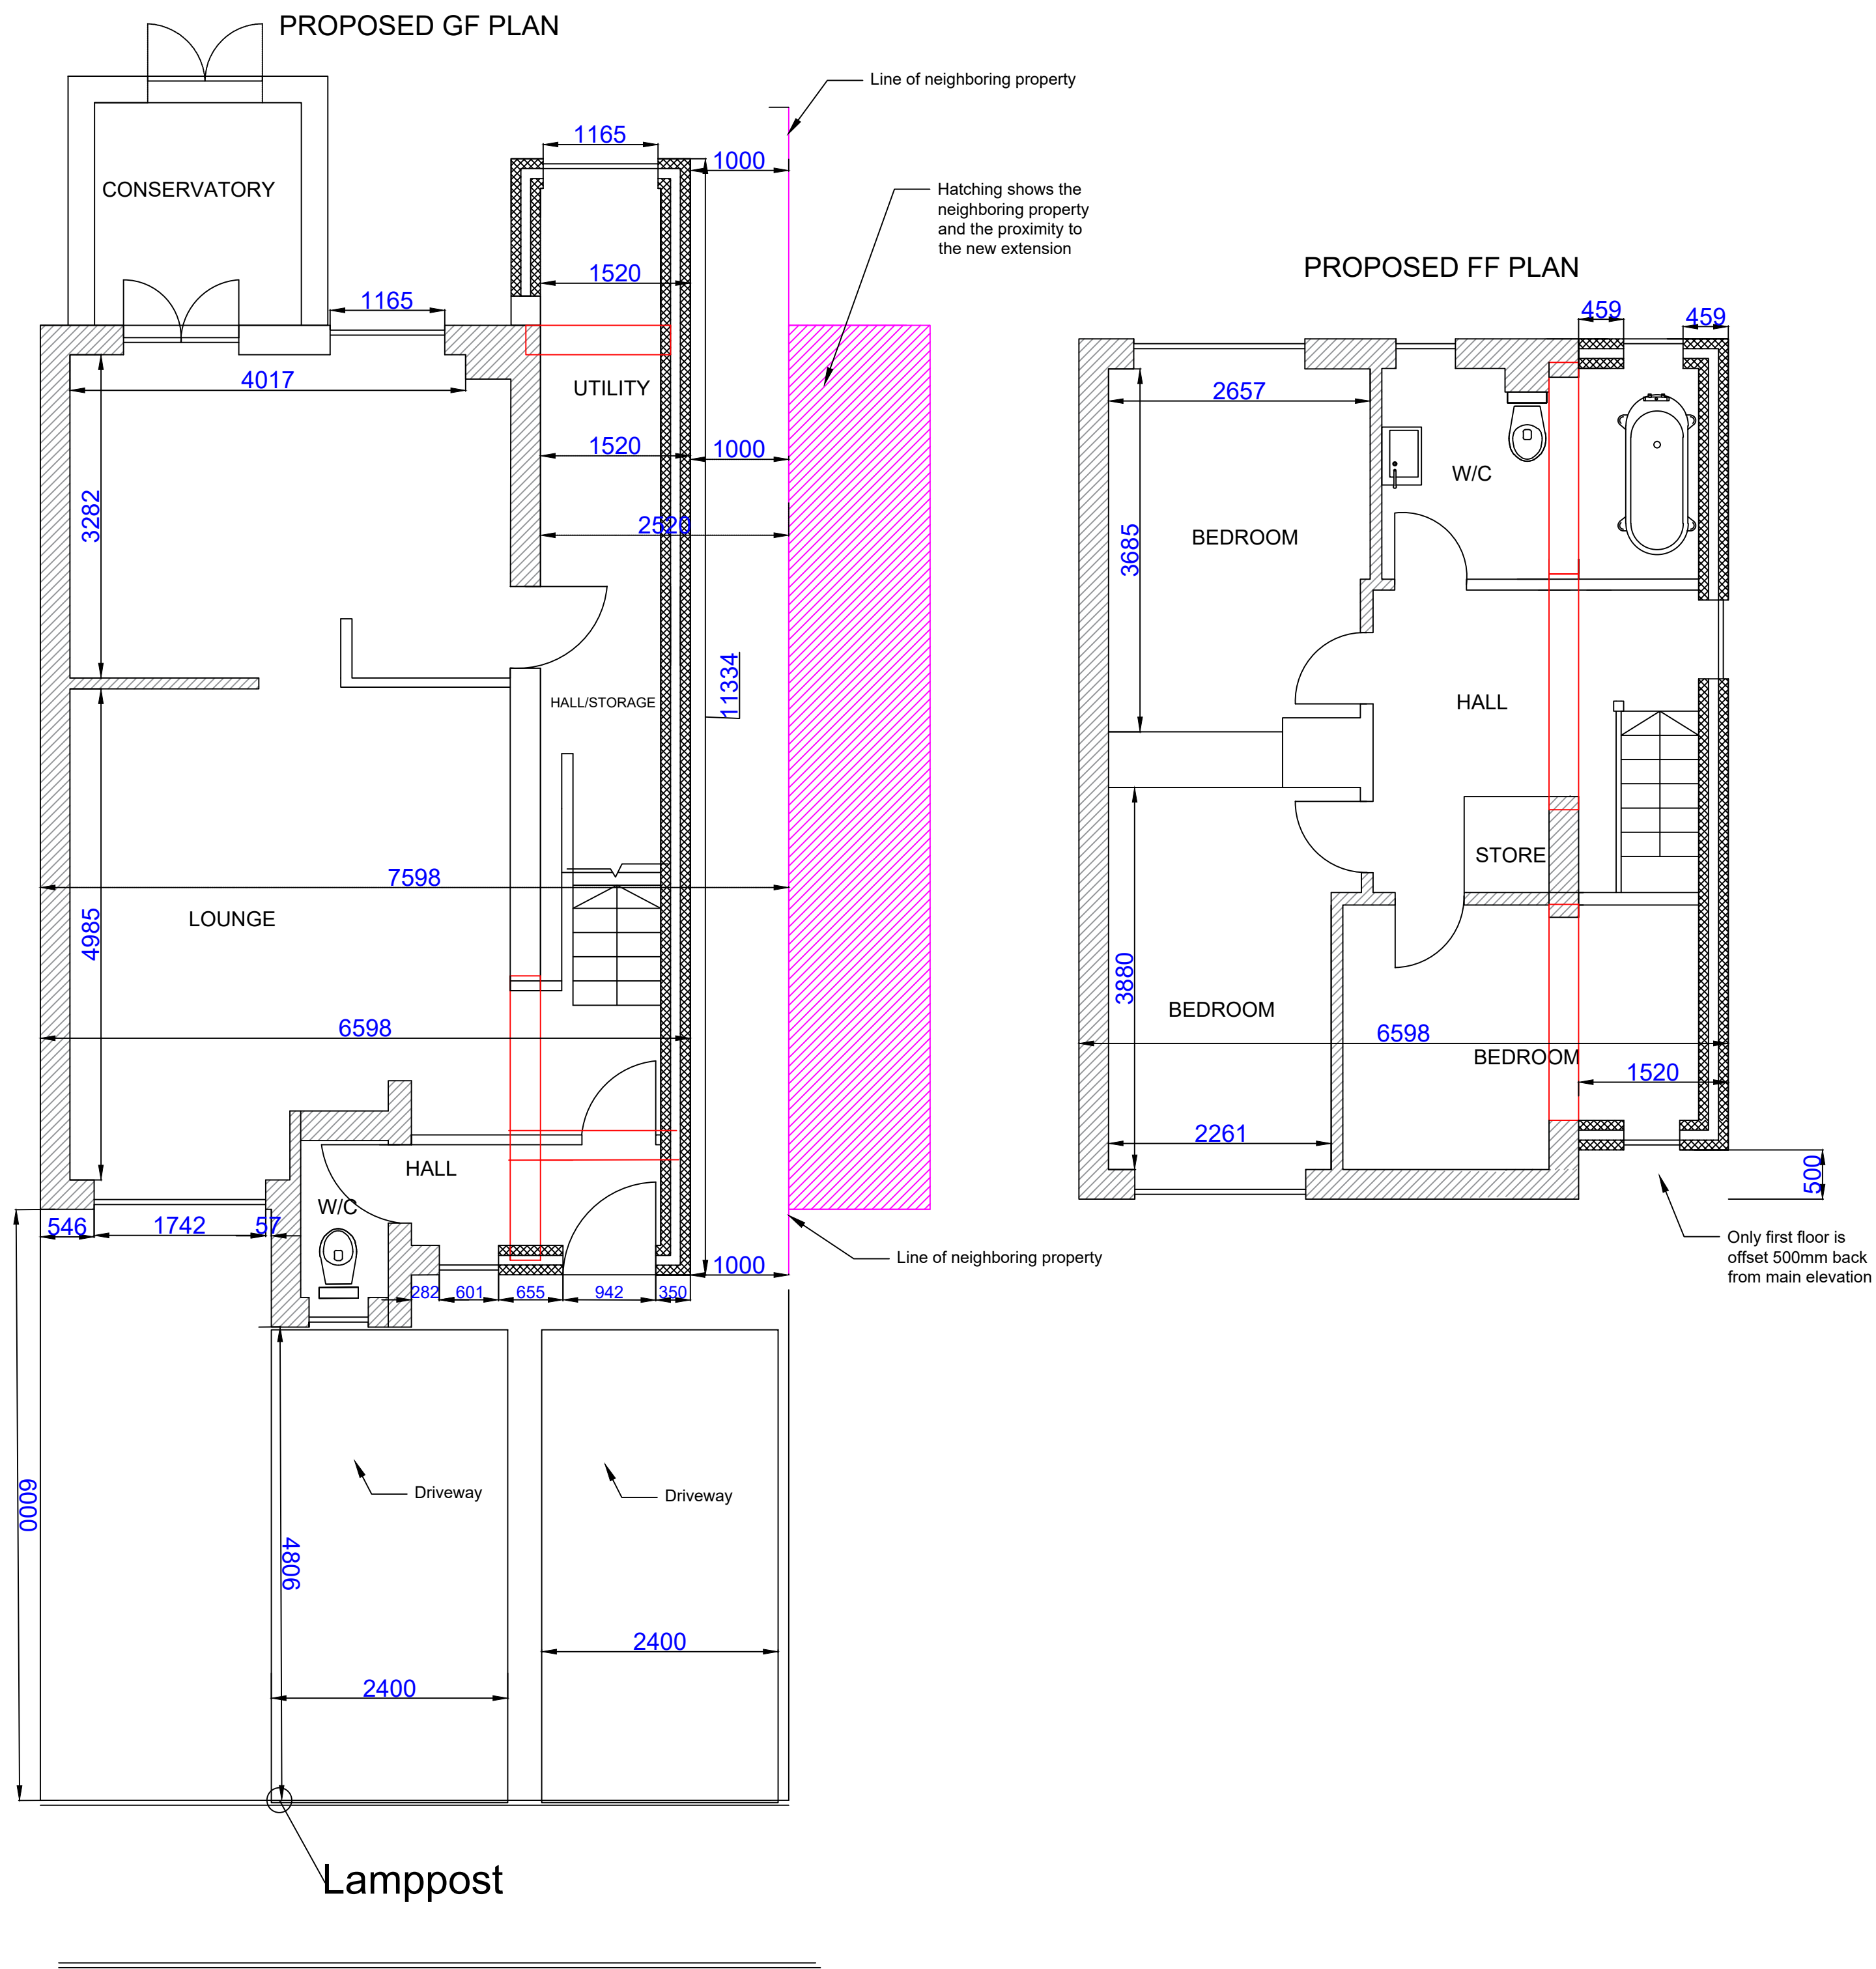

The Contractor is to check all drawings before commencing work. All dimensions must be checked on site and verified before construction, if any discrepancies are identified the designer must be notified at the earliest opportunity Note: All structural elements must be checked by a certified structural engineer, anything shown on this drawing is for illustration purposes only. Note: The drawings have been measured and completed to the best of abilities, with equipment that works to generally +/- 1mm however mistakes will be made, such that everything should be physically checked on site and verified, inc new works, if at all in doubt please ask!!	
Location of Site/Development 42 Haig Gardens, DA12 1NE	
Drawn and Designed by Nick Suddi 42 Haig Gardens, DA12 1NE	
Client/Developer	
Proposal address 42 Haig Gardens, DA12 1NE	
Description Proposed Plans	
Revision B	
Issued for/Status Planning	
Date 05/04/23	Scale 1:50@A1
Drawn	Drawing Number 210072_ARC_300_01