


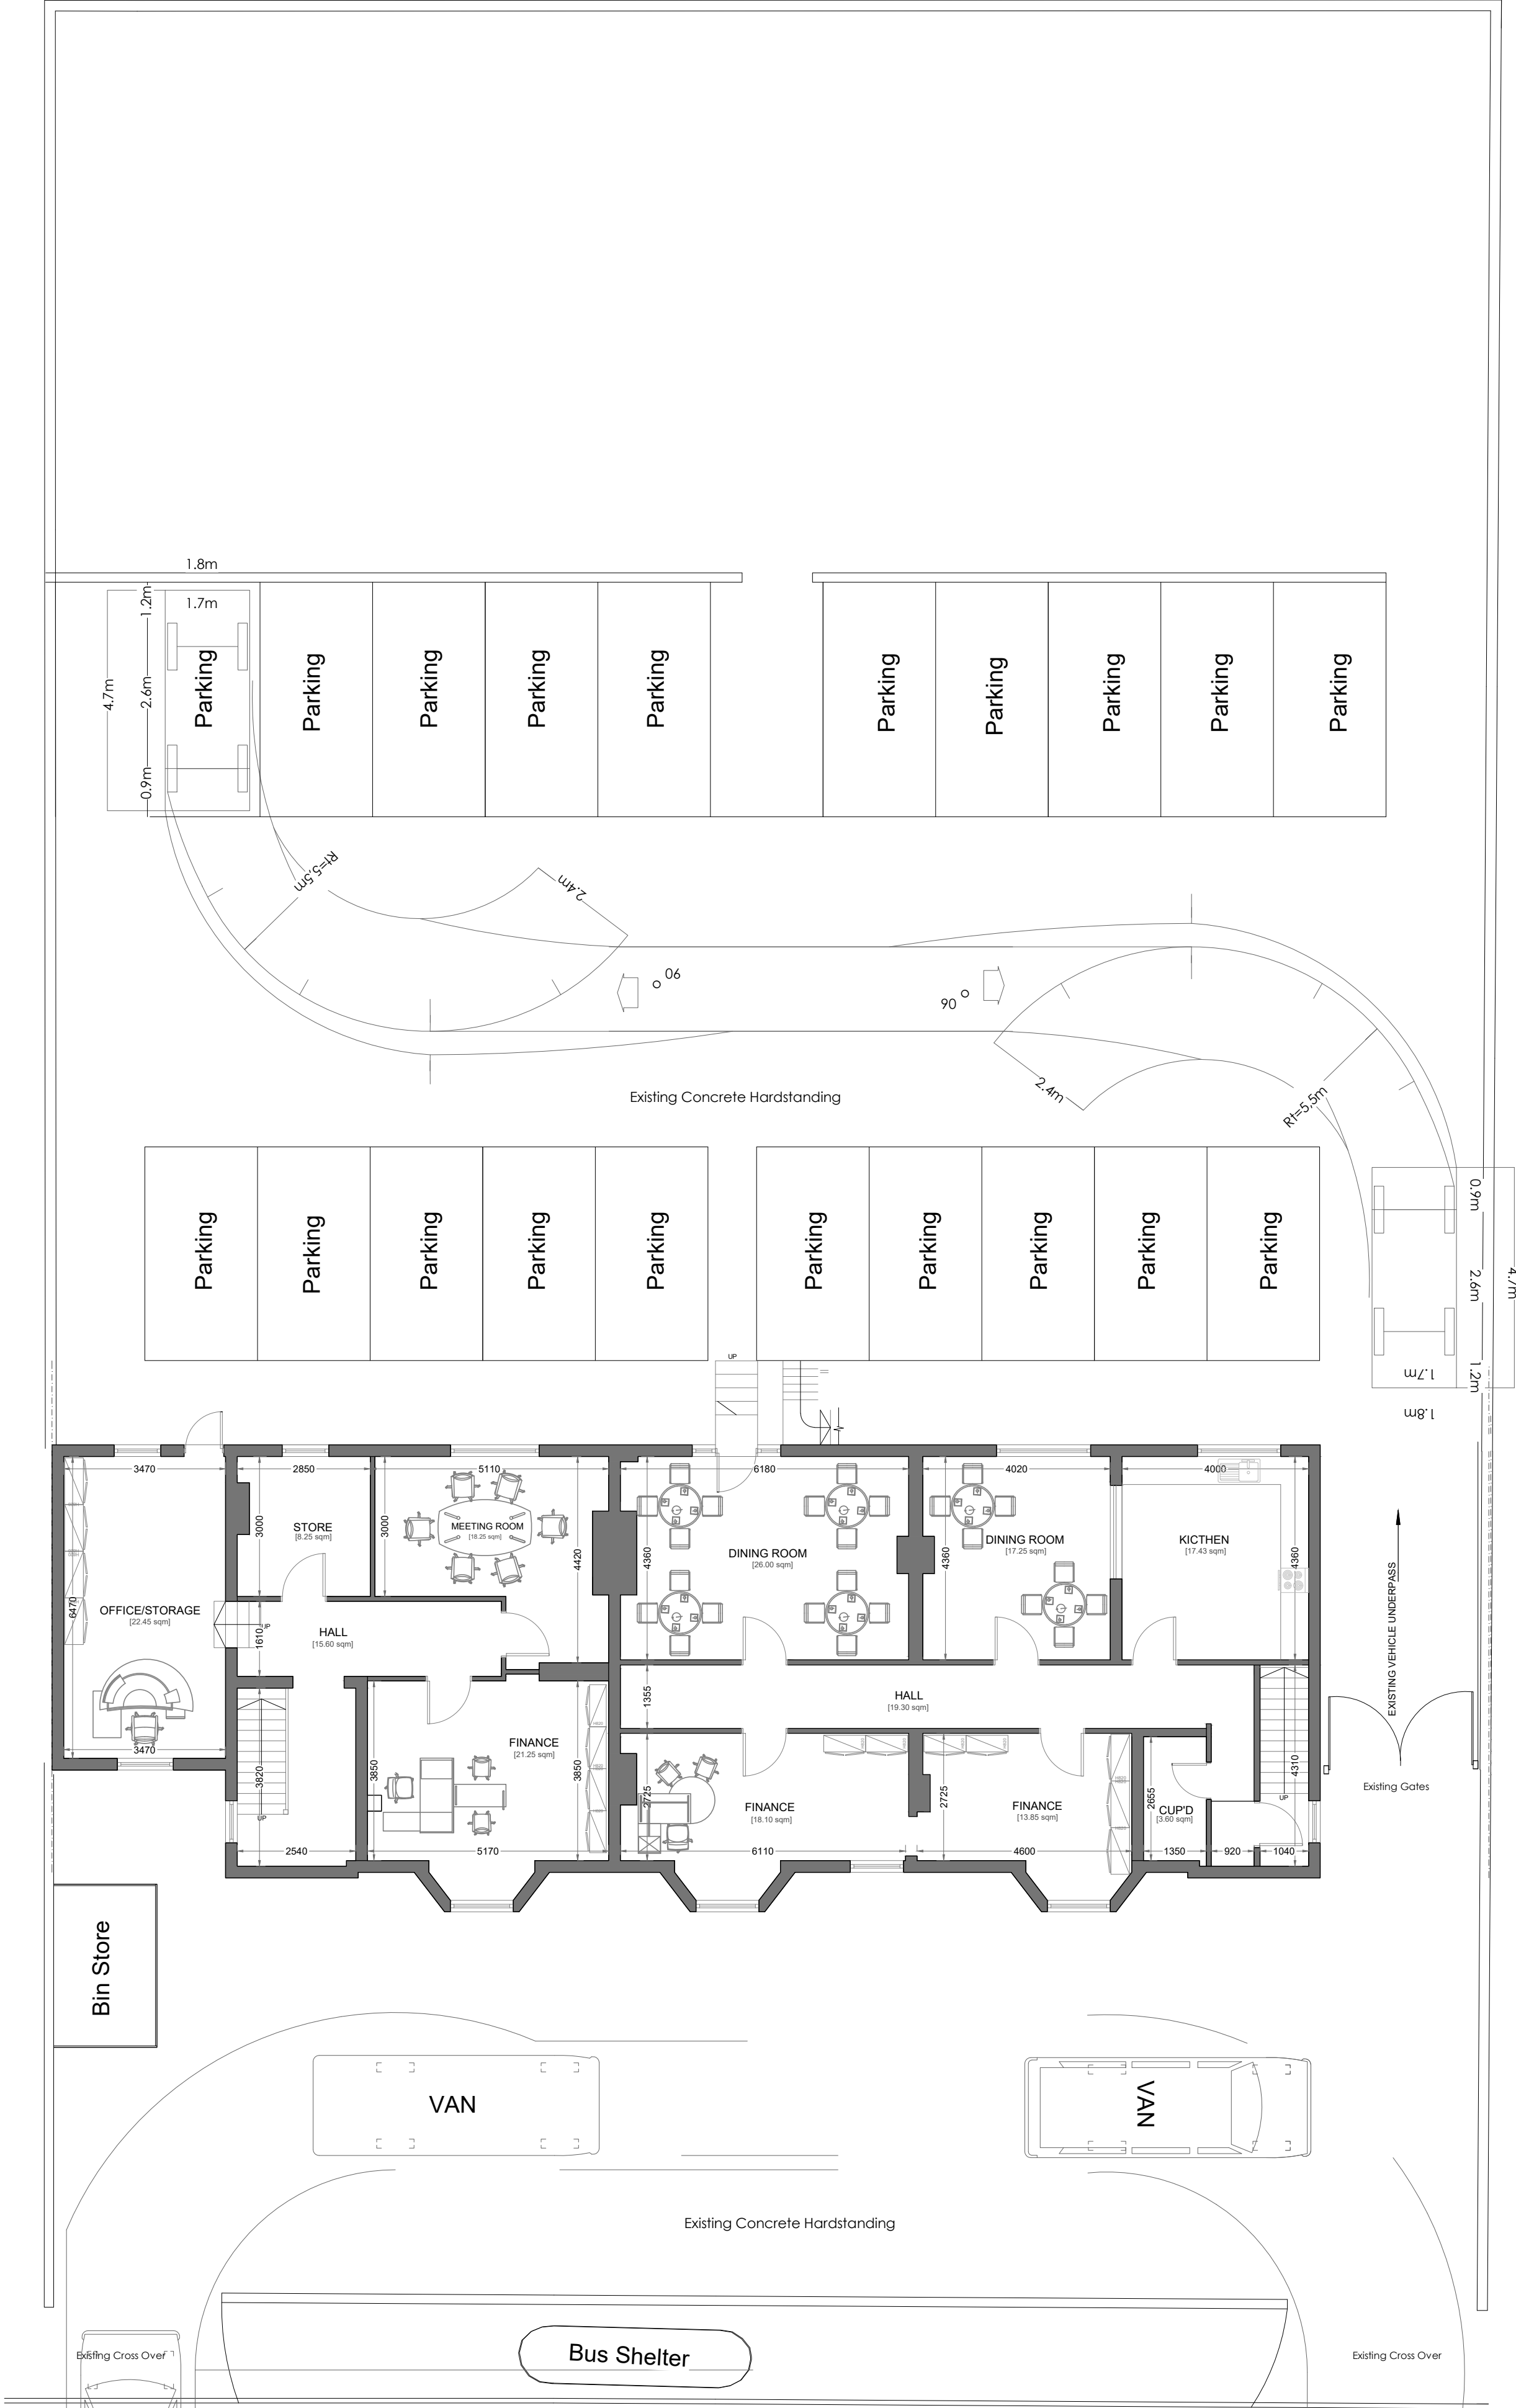

Existing Site Layout Plan
1 : 100

- NOTE**
1. ALL MEASUREMENTS TO BE CONFIRMED ON SITE
 2. ALL DRAWINGS AND DETAILS TO BE READ IN CONJUNCTION WITH RELEVANT DOCUMENTS AND SPECIFICATIONS
 3. NOTE: ANY VARIATIONS TO DETAIL MUST BE DISCUSSED WITH BUILDING CONTROL OFFICER AND ENGINEER



Proposed Site Layout Plan
1 : 100

Rev	Description	Date
A	OVERBUILDING REMOVED FROM EXISTING AND PROPOSED	14/07/2025

PROJECT St James House, 6-8 Overcliffe,
Gravesend DA11 0EF

CLIENT Tower Group Developments Ltd

SHEET NAME Existing and Proposed Parking/Garden
Plan

SANAA DESIGNS
Email - sanaadesigns@outlook.com
Mobile - 07583 437570

DRAWN BY MMK
CHECKED BY TK
DATE JULY 2025

SCALE (@ A1) 1 : 100
SHEET NUMBER PL-01/6-8OC/SD104
REV A

