


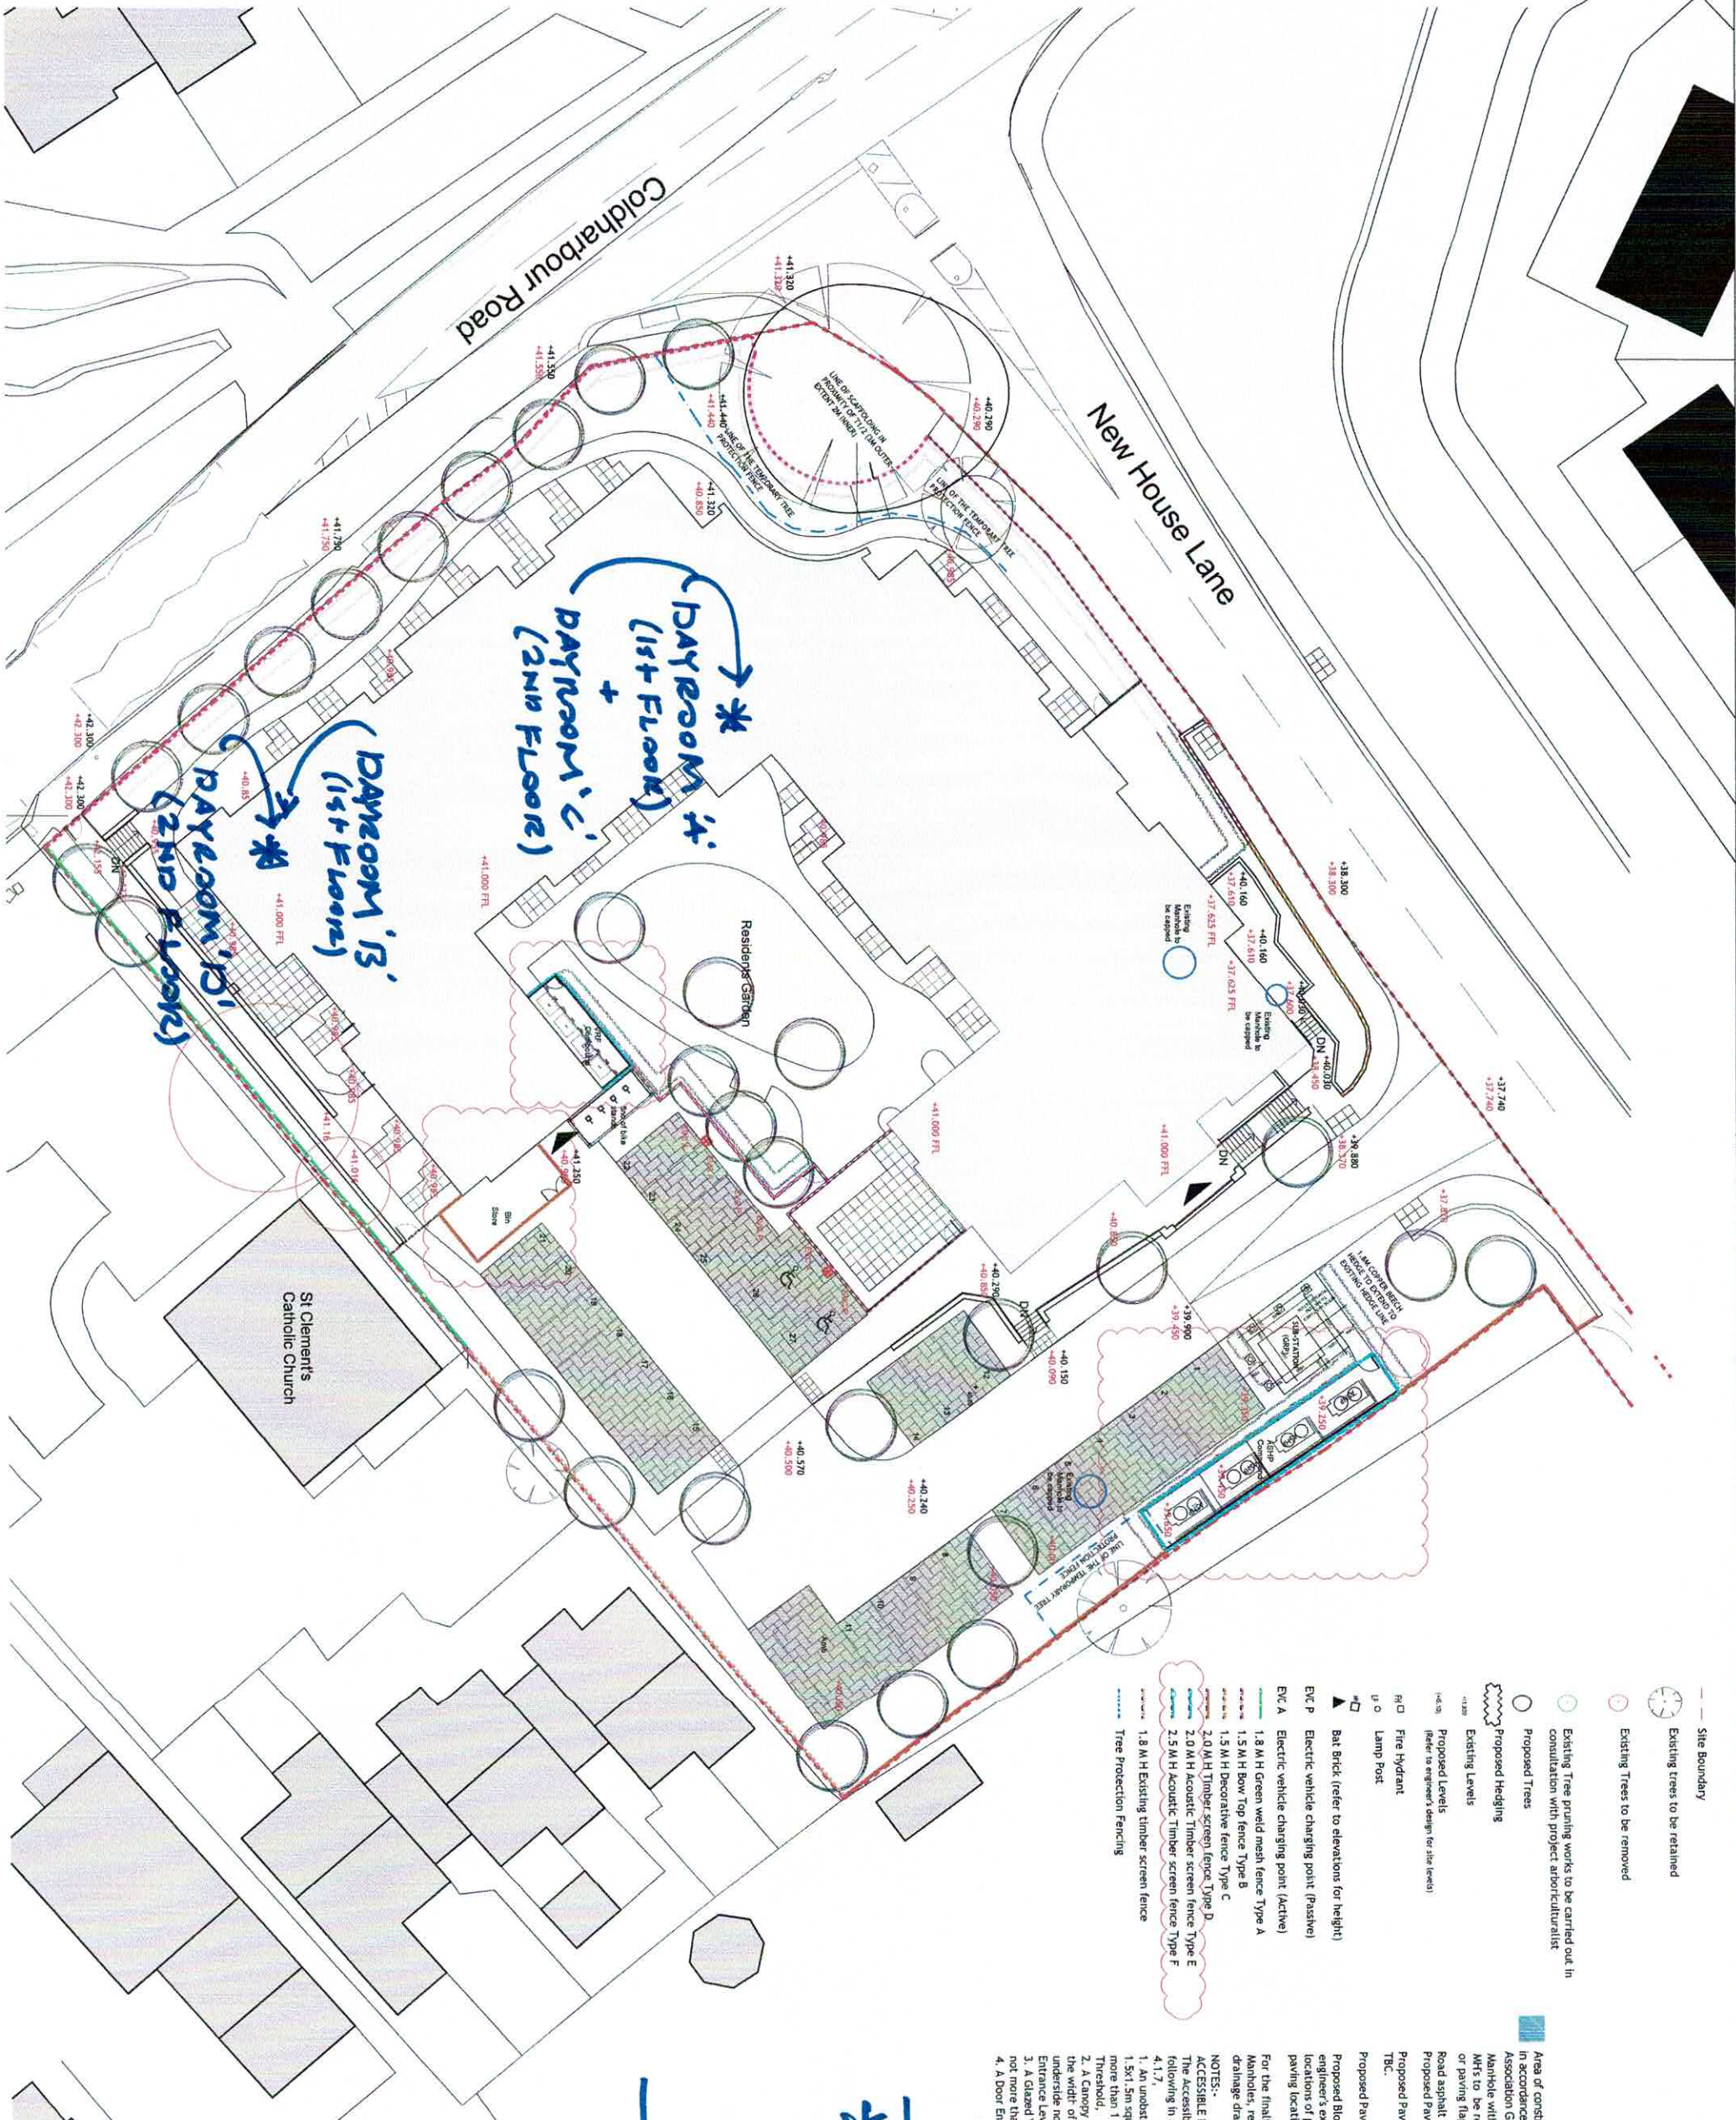

- Site Boundary
- Existing Trees to be retained
- Existing Trees to be removed
- Existing Tree pruning works to be carried out in accordance with project arboriculturalist
- Proposed Trees
- Proposed Hedging
- Proposed Levels (refer to engineer's design for site levels)
- Fire Hydrant
- Lamp Post
- Electric vehicle charging point (passive)
- Electric vehicle charging point (active)
- 1.8 M H Green weld mesh fence Type A
- 1.5 M H bow Top fence Type B
- 1.5 M H Decorative fence Type C
- 2.0 M H Timber screen fence Type D
- 2.0 M H Acoustic Timber screen fence Type E
- 2.5 M H Acoustic Timber screen fence Type F
- 1.8 M H Existing timber screen fence
- Tree Protection Fencing

















FOR INFORMATION

DAYROOM LOCATIONS A, B, C + D NOTED.

CONSTRUCTION

CLIENT	ConveryPrentissShields ARCHITECTS
DRAWING	Site Plan as proposed
SCALE	1:200
DATE	20.12.23
REVISION	V