



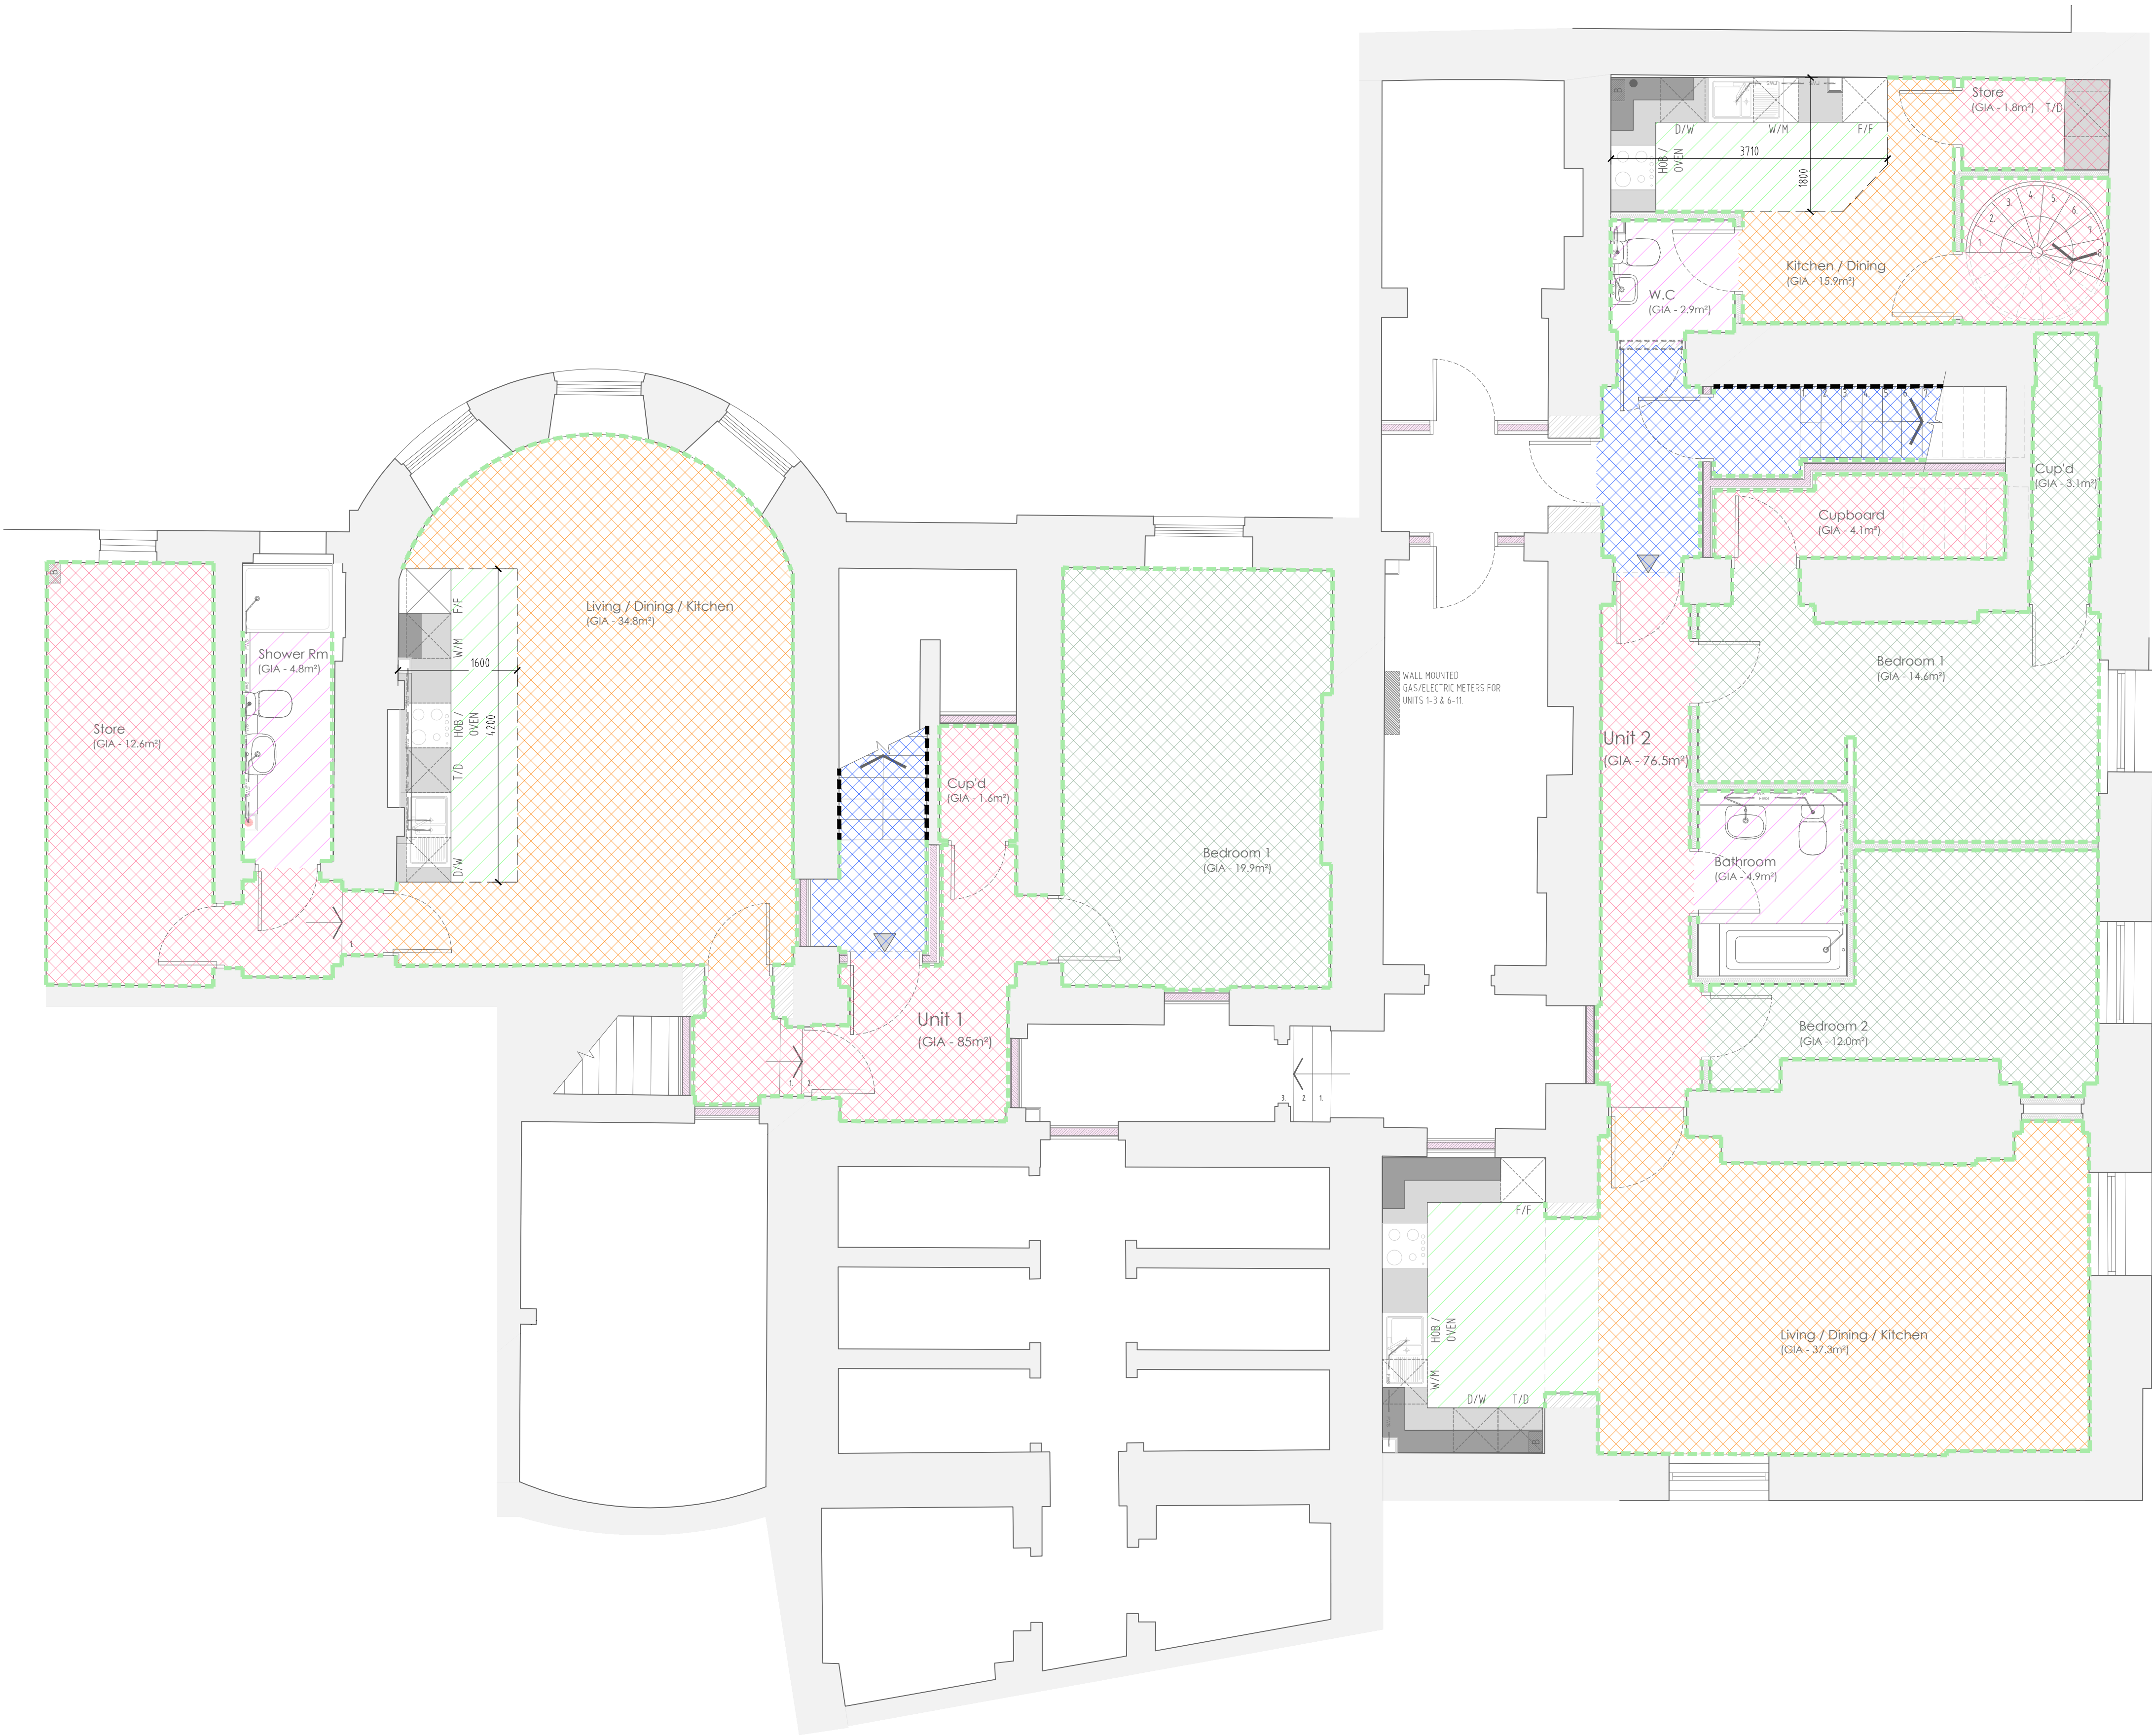

DO NOT SCALE FROM THIS DRAWING - REPORT ANY DISCREPANCIES TO DESIGNER PRIOR TO COMMENCING WORKS

ALL DIMENSIONS TO BE VERIFIED BY THE CONTRACTOR ON SITE

THIS DRAWING REMAINS THE COPYRIGHT OF
TURNER JACKSON + DAY ASSOCIATES
AND CANNOT BE REPRODUCED WITHOUT WRITTEN CONSENT

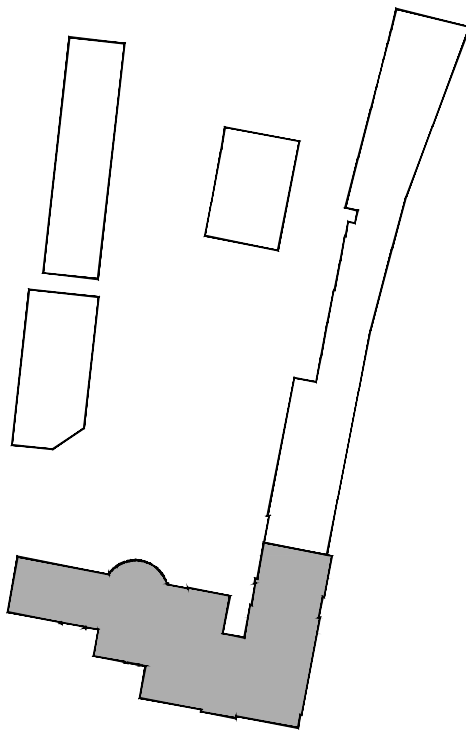

- Carpet + underlay to bedroom areas.
- Carpet + underlay to stores, hallways, entrances areas and private staircase.
- Carpet + underlay to living areas.
- Hard wearing carpet + underlay to communal areas.
- High quality (waterproof) vinyl sheet flooring to bathrooms and ensuites areas.
- High quality (waterproof) vinyl sheet flooring to kitchen areas.
- New paving slabs to be installed, to match external landscaping.
- Existing original skirting, to be retained and repaired as required.
- Skirting originality unknown. Further investigation required.
- New skirting to match original profile where possible, any non-original skirting to match original profile if possible.

Refer to detail drg. : 1735_499 for floor substrate detail[s]

T1	Tender Issue	Dec '24	RG
REV	DESCRIPTION	DATE	BY CHD

TURNER JACKSON+DAY
ASSOCIATES

Radio House
Thanet Way, Whitstable
Kent CT5 3QX
t: 01227 261453
e: enquiries@tjda.co.uk
www.turnerjacksonday.co.uk

client details
CUSTOM HOUSE (Gravesend) LIMITED

project details
Custom House
The Terrace, Gravesend, DA12 2DE

drawing title
Floor Finishes Plan
Lower Ground Floor

date scale drawn by checked by
Dec '24 1:50 JH

project no:	drawing no:	revision
1735	1165	T1

TENDER

Lower Ground Floor Finishes Plan

